


SUBDIVISION OF LOTS 5 & 6
ENGLISH'S ADDITION
to the City of
EAST SAGINAW

State of Michigan } ss.
County of Saginaw }
We the 15th day of September
we know and say & bind
and say & bind me
a Notary Public in and
for said County personally
to wit the above named Mr.
Auden English & send it to be
known to me to be the person
who are called the forgoing parties
to be their free acknowledged & given
in presence of me
Notary Public
Saginaw Co
Mich

Alfred du Englecl
and x first sampler
du preance of
xamy polin
E M Hunter

[illegible]

commencing at a State market center of N.E. $\frac{1}{4}$ of Section 8, running southeasterly from that point (66°5') due bounded east by the line of Kansas (64°6' $\frac{1}{2}$) arc bounded east policy over $\frac{1}{2}$ mi. thence northerly (65°4' $\frac{1}{2}$) six hundred and fifty four $\frac{1}{2}$ feet thence easterly along the curve of a road (66°8' $\frac{1}{2}$) six hundred and forty eight $\frac{1}{2}$ feet to the place of beginning said land being the North East quarter of the Addition called English Addition to the City of San Diego now

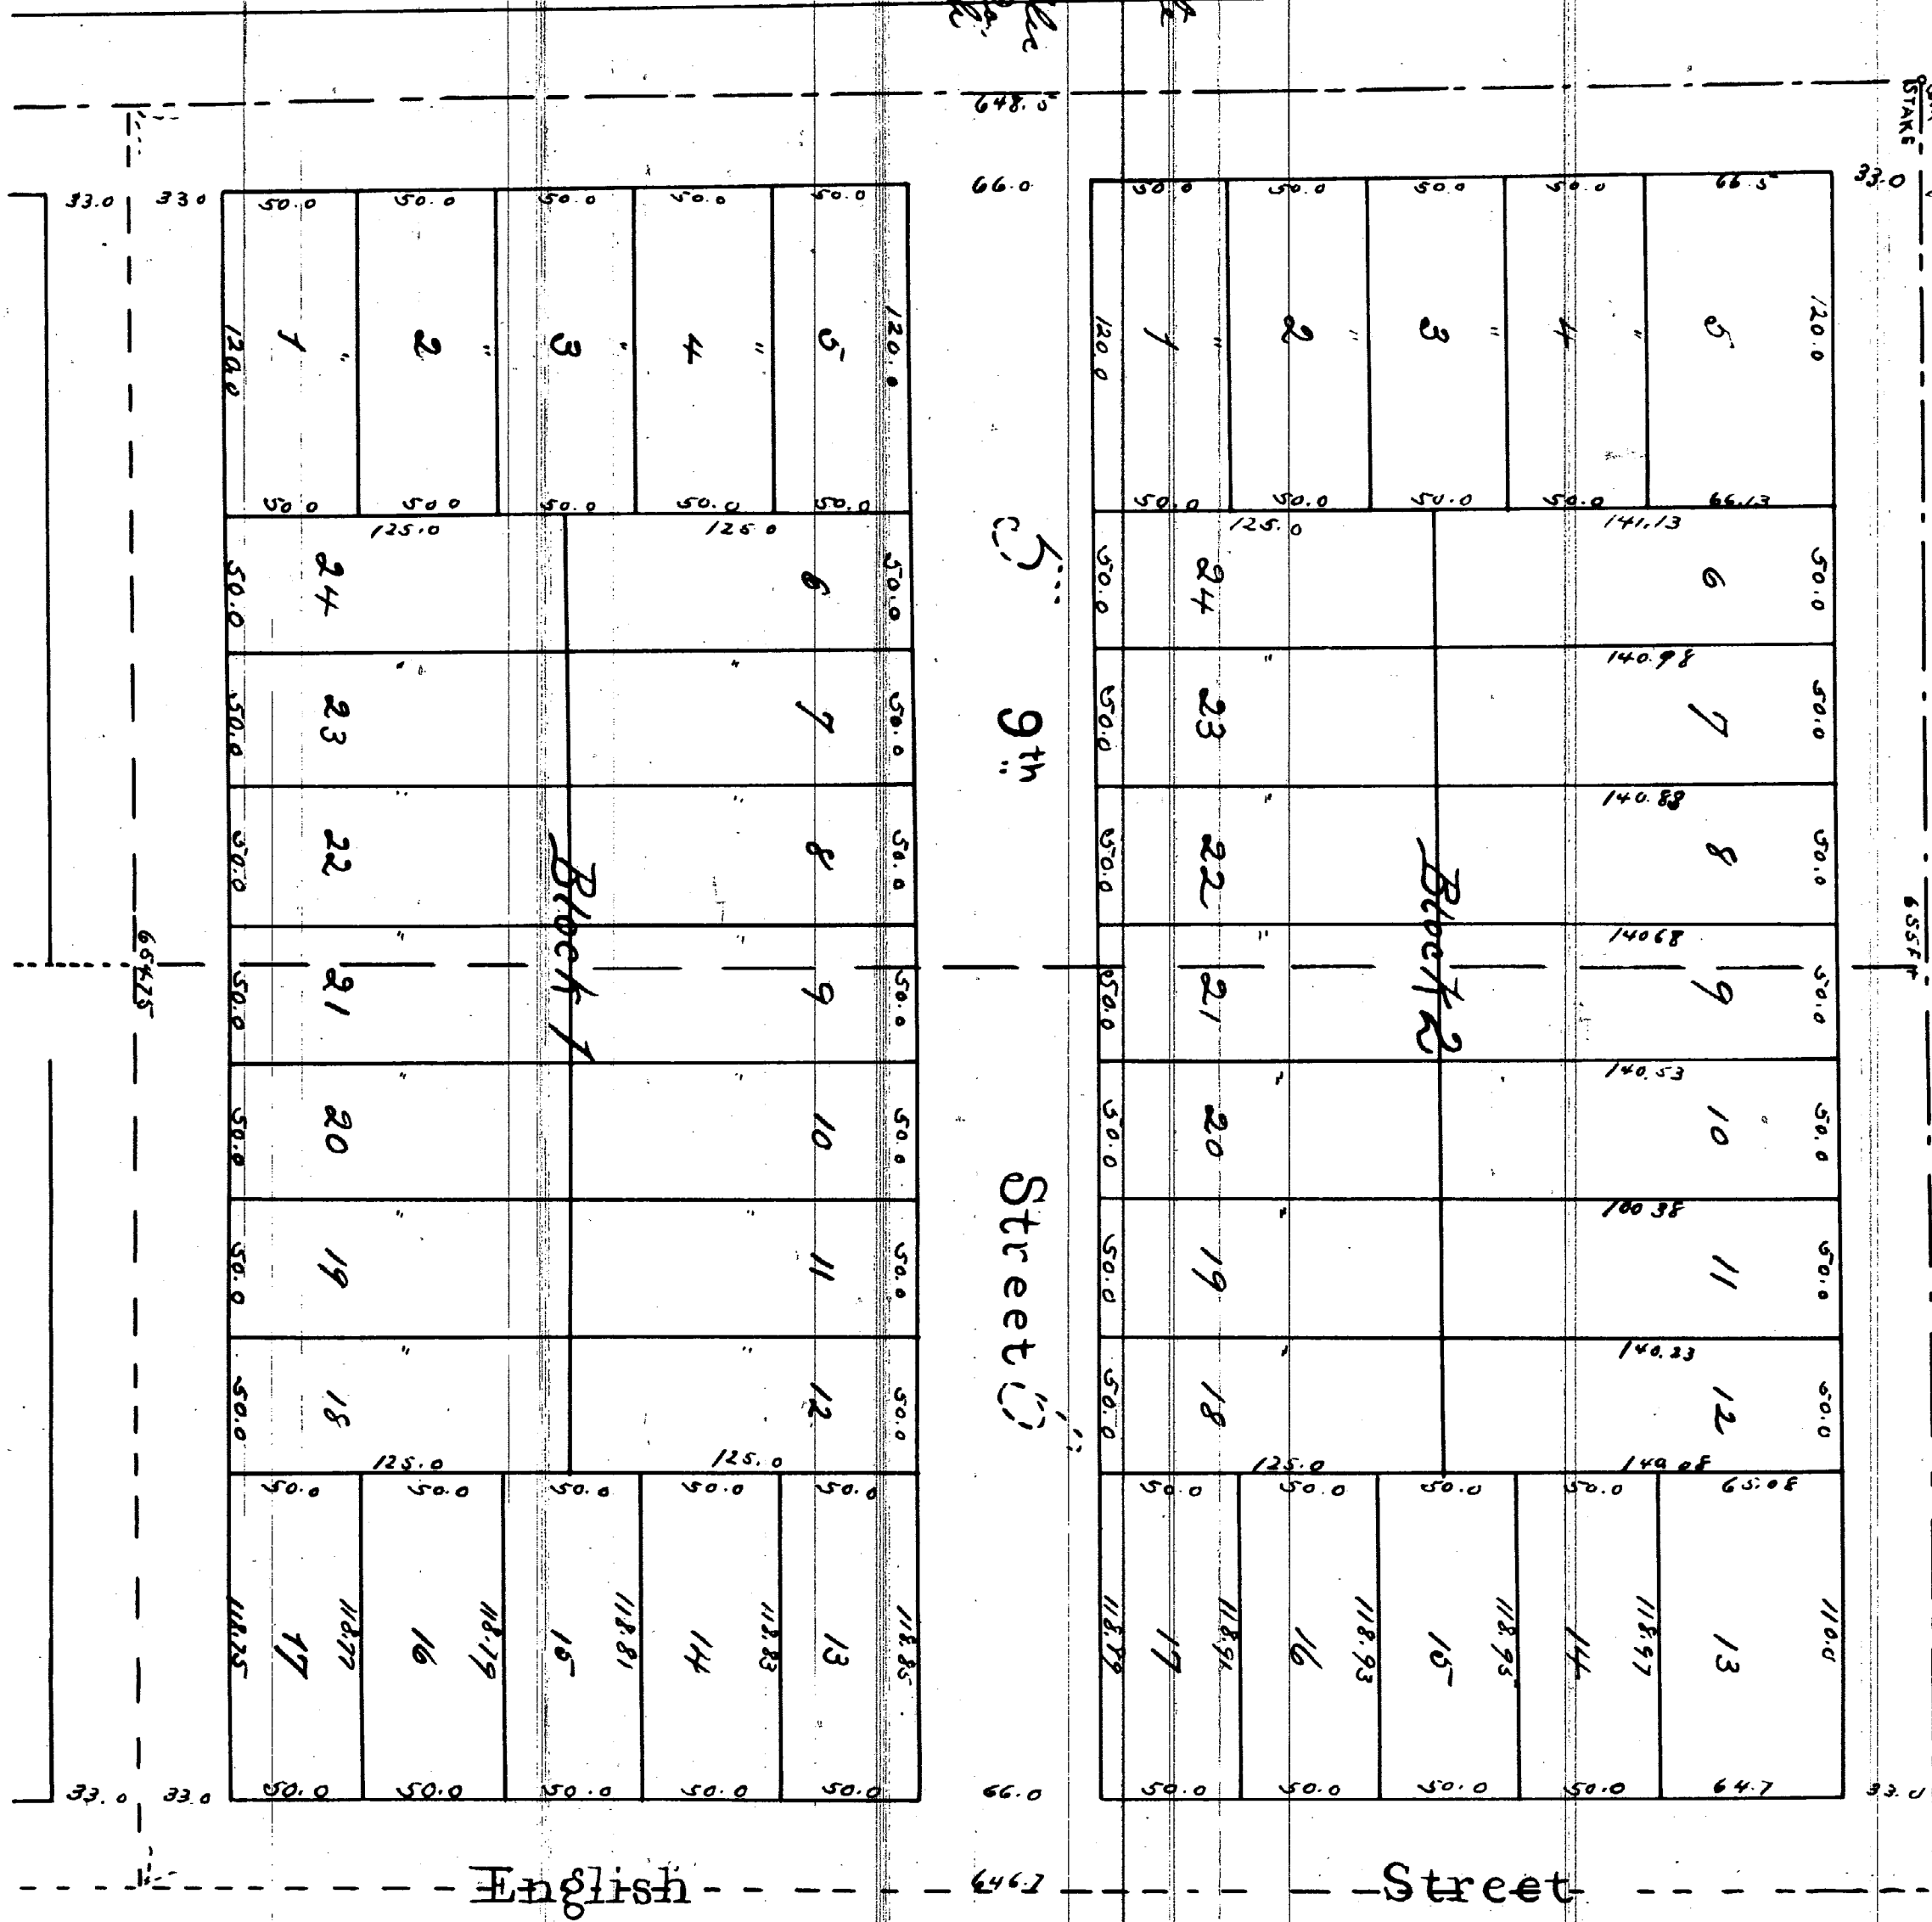

Land now or late of Moses Fournie

Scale 60 FT to an Inch | Fredⁿ N Herbert Surveyor. 1868

I hereby certify that this Plat is a correct copy of the Plat now on Record in the Register of Deeds Office, being made under the supervision of the Auditor General by tracing the Plat on Record and affixing thereto a carefully compared copy of the Certificate

Dated the 6th day of June 1911

Attest
B. H. H. H.

Dated the 6th day of June 1911

Alton B. Hurd.
Clerk. And Gen. Supt.

Registers Office } ss. Received for Record Sept 22^d 1868 at 11 O Clock 4 M and Recorded in Liber
Saginaw County } N^o 38 of Deeds on page 203
A. L. Bingham
Register.