


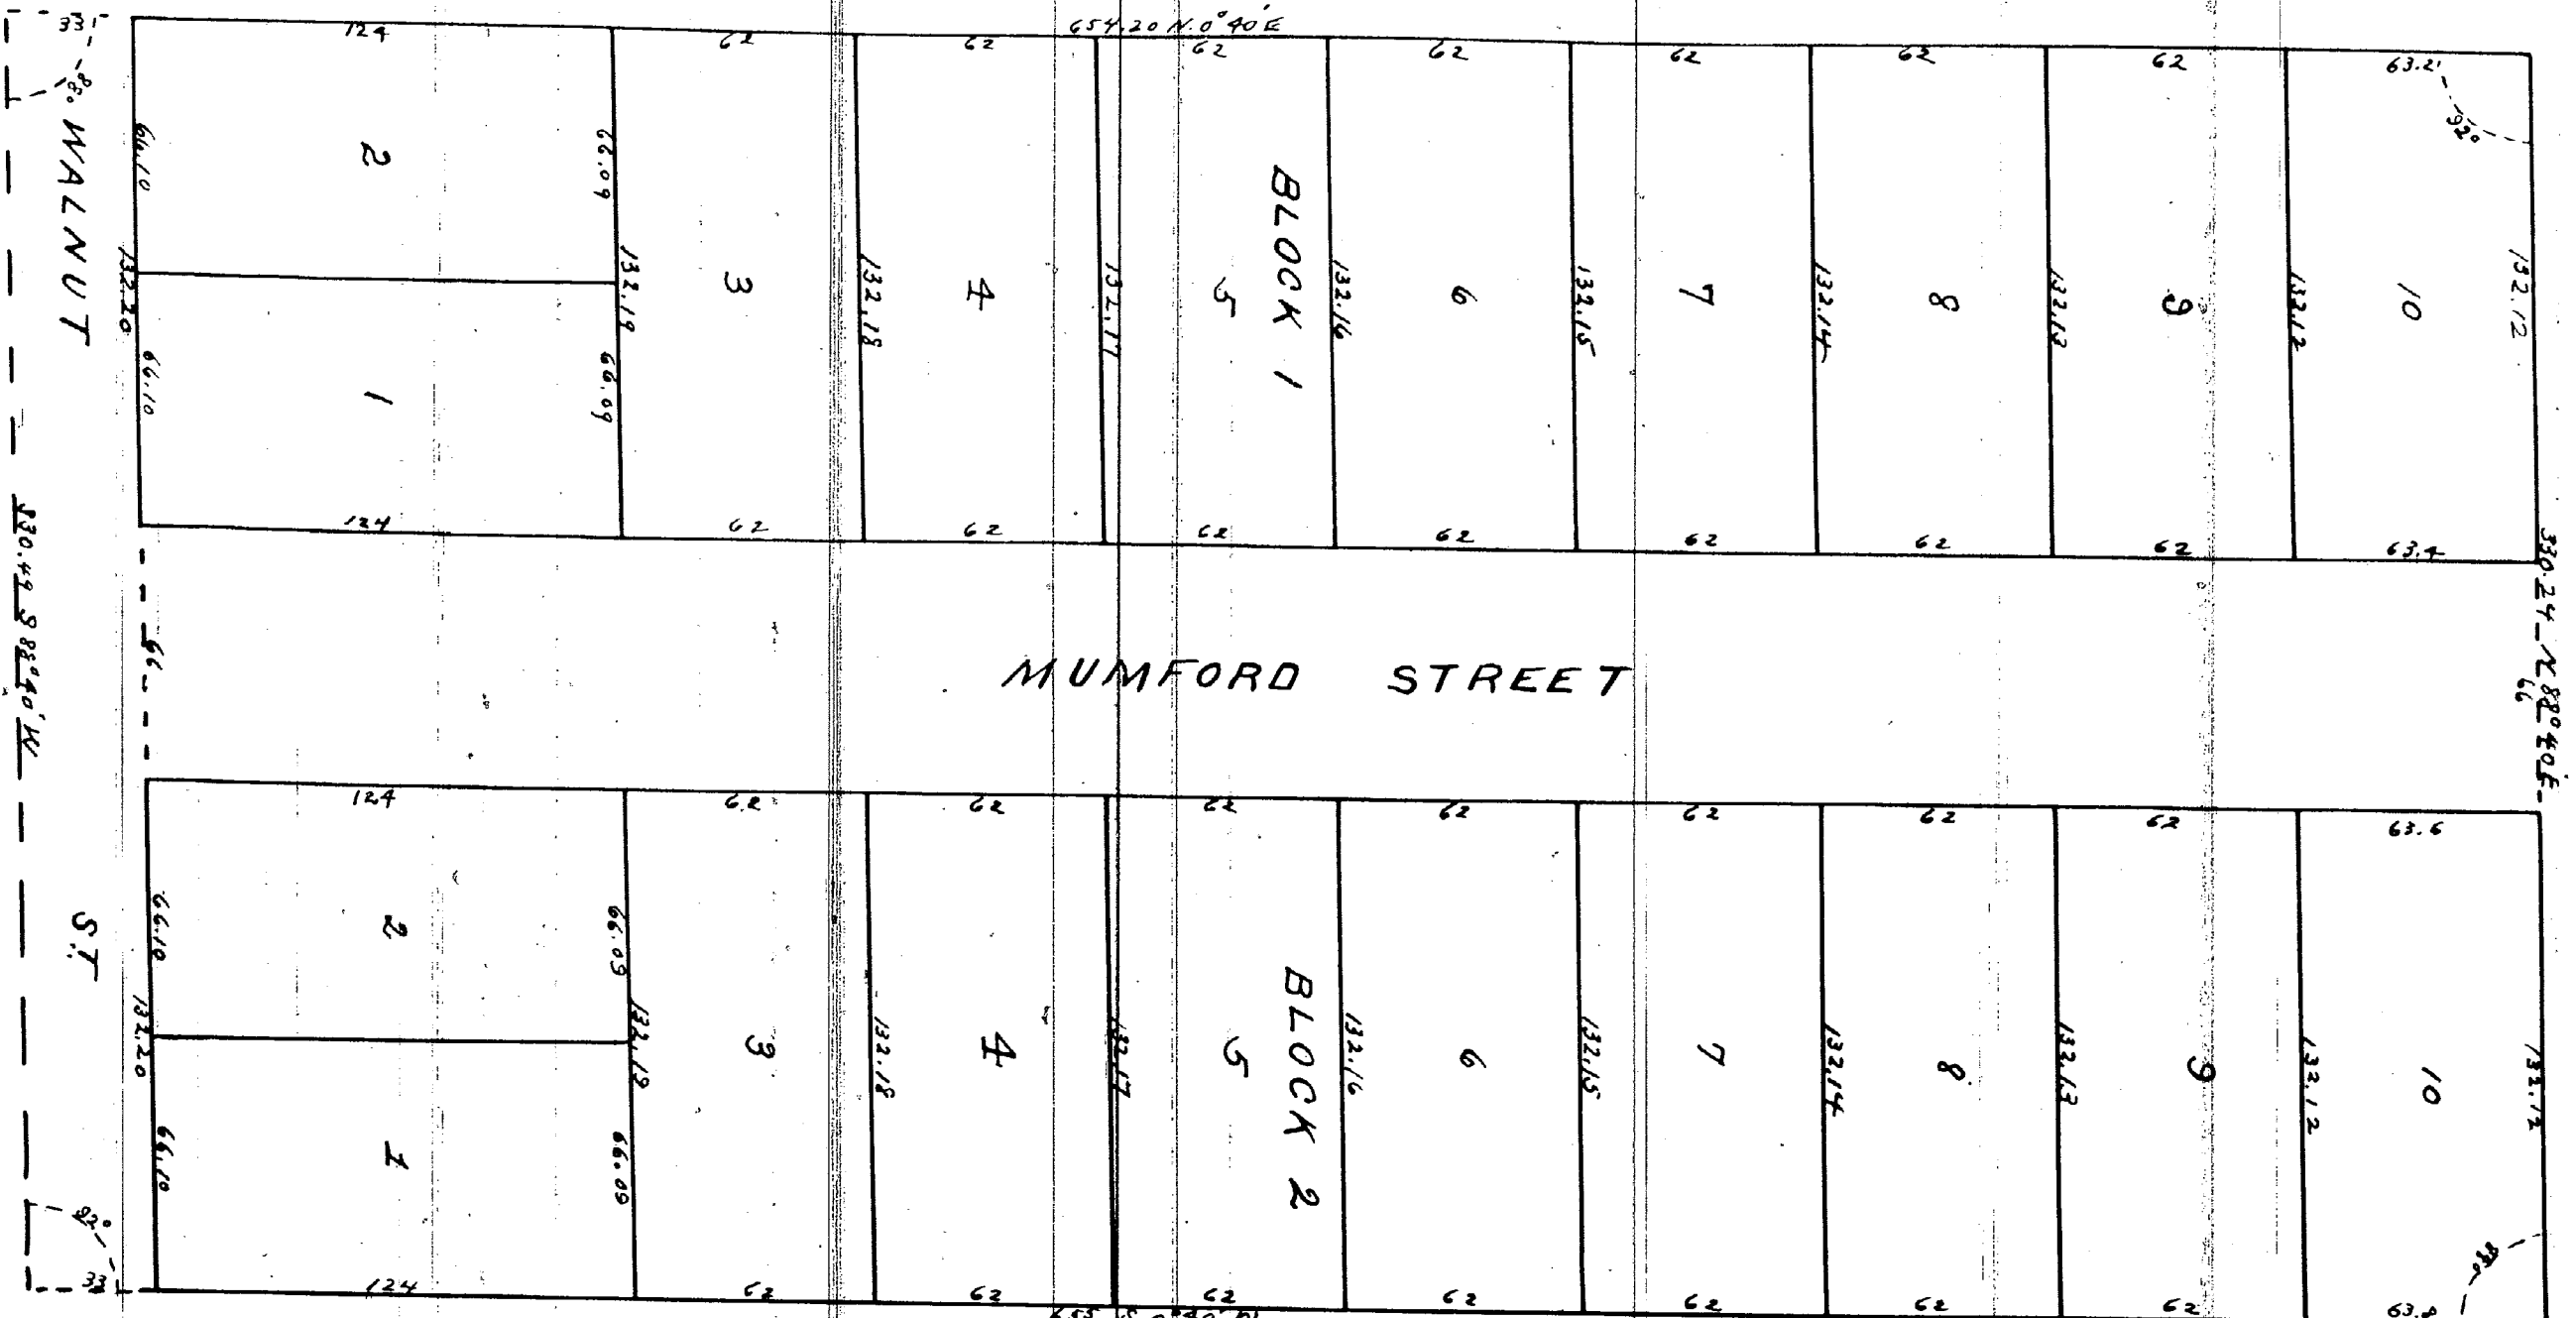

Plat of
BURGART, LOTHION
AND IRION'S

SUB-DIVISION OF OUT-LOT N²⁵ E²⁵

Glasby Gallagher & Little's
Addition to the City of
EAST SAGINAW
MICHIGAN.

Scale 500' = 1 inch

Register Office } Received for
Saginaw County } Record June 28
a. 0. 1865 at 11.00 Clock P.M. and
Recorded in Vol. 77 p. 38 Page 83

Recorded
June 28, 1865

In presence of
J. D. Merston

Charles L. Thompson [S]

M. W. Allen

Michael Simon [S]

Wm. B. Sears [S]

State of Michigan }
County of Saginaw } S.S.

On this 30th day of May one thousand eight hundred and sixty-five (1865) before me a Notary Public in and for said County, appeared the above named Glasby, Gallagher & Little's Addition to the City of East Saginaw, Michigan, and William B. Sears, known to me to be the persons who executed the above and who personally acknowledged the execution of the same for the purposes herein expressed.

Wm. B. SEARS

Supervisor

M. W. Allen at
Notary Public in and for Saginaw
County Michigan.

SEAL

I hereby certify that this Plat is a correct copy of the Plat now on Record in the Register of Deeds Office, being made under the supervision of the Auditor General by tracing the Plat on Record and affixing thereto a carefully compared copy of the Certificates.

Dated the 17th day of May 1911

Alton B. Thurd

Clerk and Gen. Deft.

(The Signatures to Certificates do not correspond with caption)
A.B.H.