


MAP OF D. B. KETCHAM'S ADDITION

TO THE

CITY OF SAGINAW

MICHIGAN

Scale 60 feet to the inch

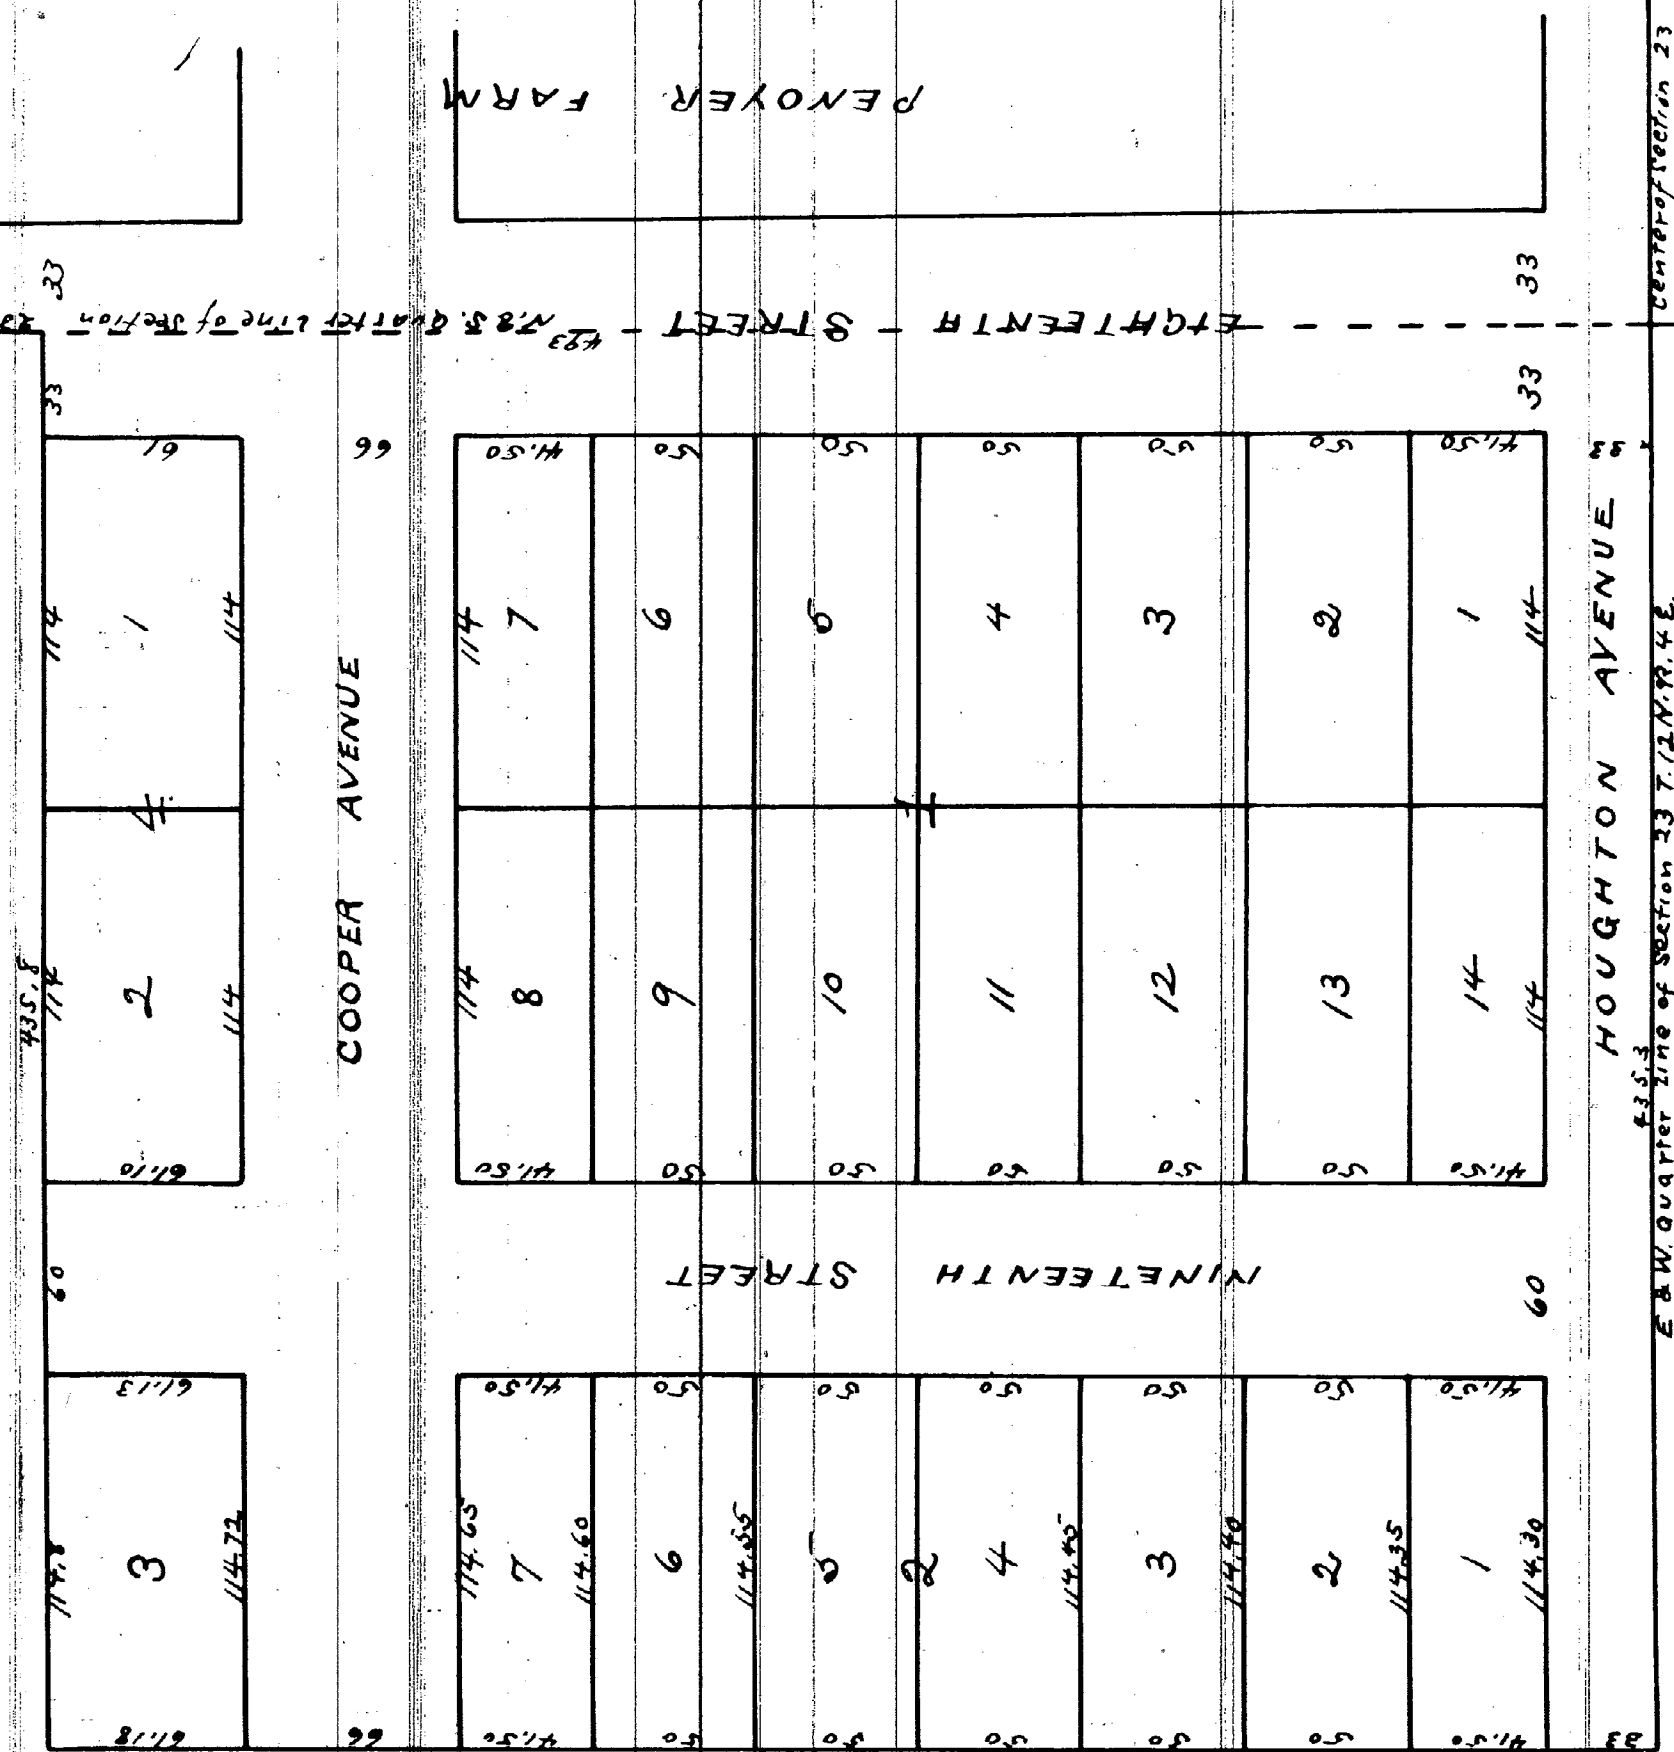

Description
Commencing at the South East corner of the North West quarter of Section 23 of T. 12 N. R. 4 E. thence North on the South line of said North West quarter 435.2 feet thence North 493.18 feet thence East 435.2 feet to the East line of said North West quarter thence South on the East mentioned line 1493 feet to the place of beginning

Know all men by these presents that the above described land which is represented by the within Map is owned by Daniel B. Ketcham of the City of Saginaw County of Michigan and that said Map is now executed by the said Daniel B. Ketcham as Proprietor and by Harrison Cary as Surveyor in accordance with the provisions of an act providing recording John Plats also for vacating the same in certain cases and the acts amendatory thereto and for the purpose of having the same recorded as D. B. Ketcham's Addition to the City of Saginaw Michigan.

The dimensions of the land width of streets are given on said Map in feet and decimal of a foot

In witness whereof we have hereunto set our hands and seals this 11th day of June A.D. 1869

Executed in presence of Daniel B. Ketcham [S]

A. F. P. Bralley Harrison Cary [S]

Henry A. Eldredge

State of Michigan }
Saginaw County }
ss

I, A. F. P. Bralley, a Notary Public for said County, personally appeared the above named Daniel B. Ketcham and Harrison Cary known to me to be the persons who executed the above and who severally acknowledged the execution of the same for the purposes therein expressed.

Witness my hand and seal the day and year above written

A. F. P. Bralley
Notary Public in & for Sag Co.
Mich

Register's Office }
Saginaw County }
ss

Read for Record June 11th
1869 at 9 1/2 O'Clock A. M. and
Recorded in Lib. 38 page 225
A. L. Bingham Register

I hereby certify that this Plat is a correct copy of the Plat now on Record in the Register of Deeds Office, being made under the supervision of the Auditor General by tracing the Plat on Record and supplying the same with fully compared copy of the Certification.

Dated the 13th day of June 1911

Alton B. Stund
Clerk, and Geo. Seft.