

Register's Office } ss. Received for Record February 17th
Saginaw County } A.D. 1863, at 1 1/2 O'Clock P.M.
and Recorded in Lib. No. 38 of
Books on page 2

Jas. N. Gatee
Register.

I hereby certify that this Plat is a correct copy of the Plat now on Record in the Register's Office, being made under the supervision of the Auditor General by tracing the Plat from Record and affixing thereto a carefully compared copy of the Certificate.

Dated the 15th day of May 1911

Attest, J. B. Ward


Deputy Auditor General

B. E. BROWNS
Subdivision of Outlot No 9 IN
GLASBY, GALLAGHER AND LITTLE'S ADDITION
to the City of East Saginaw.

SCALE 50ft = 1 inch

DEERFIELD

ROAD

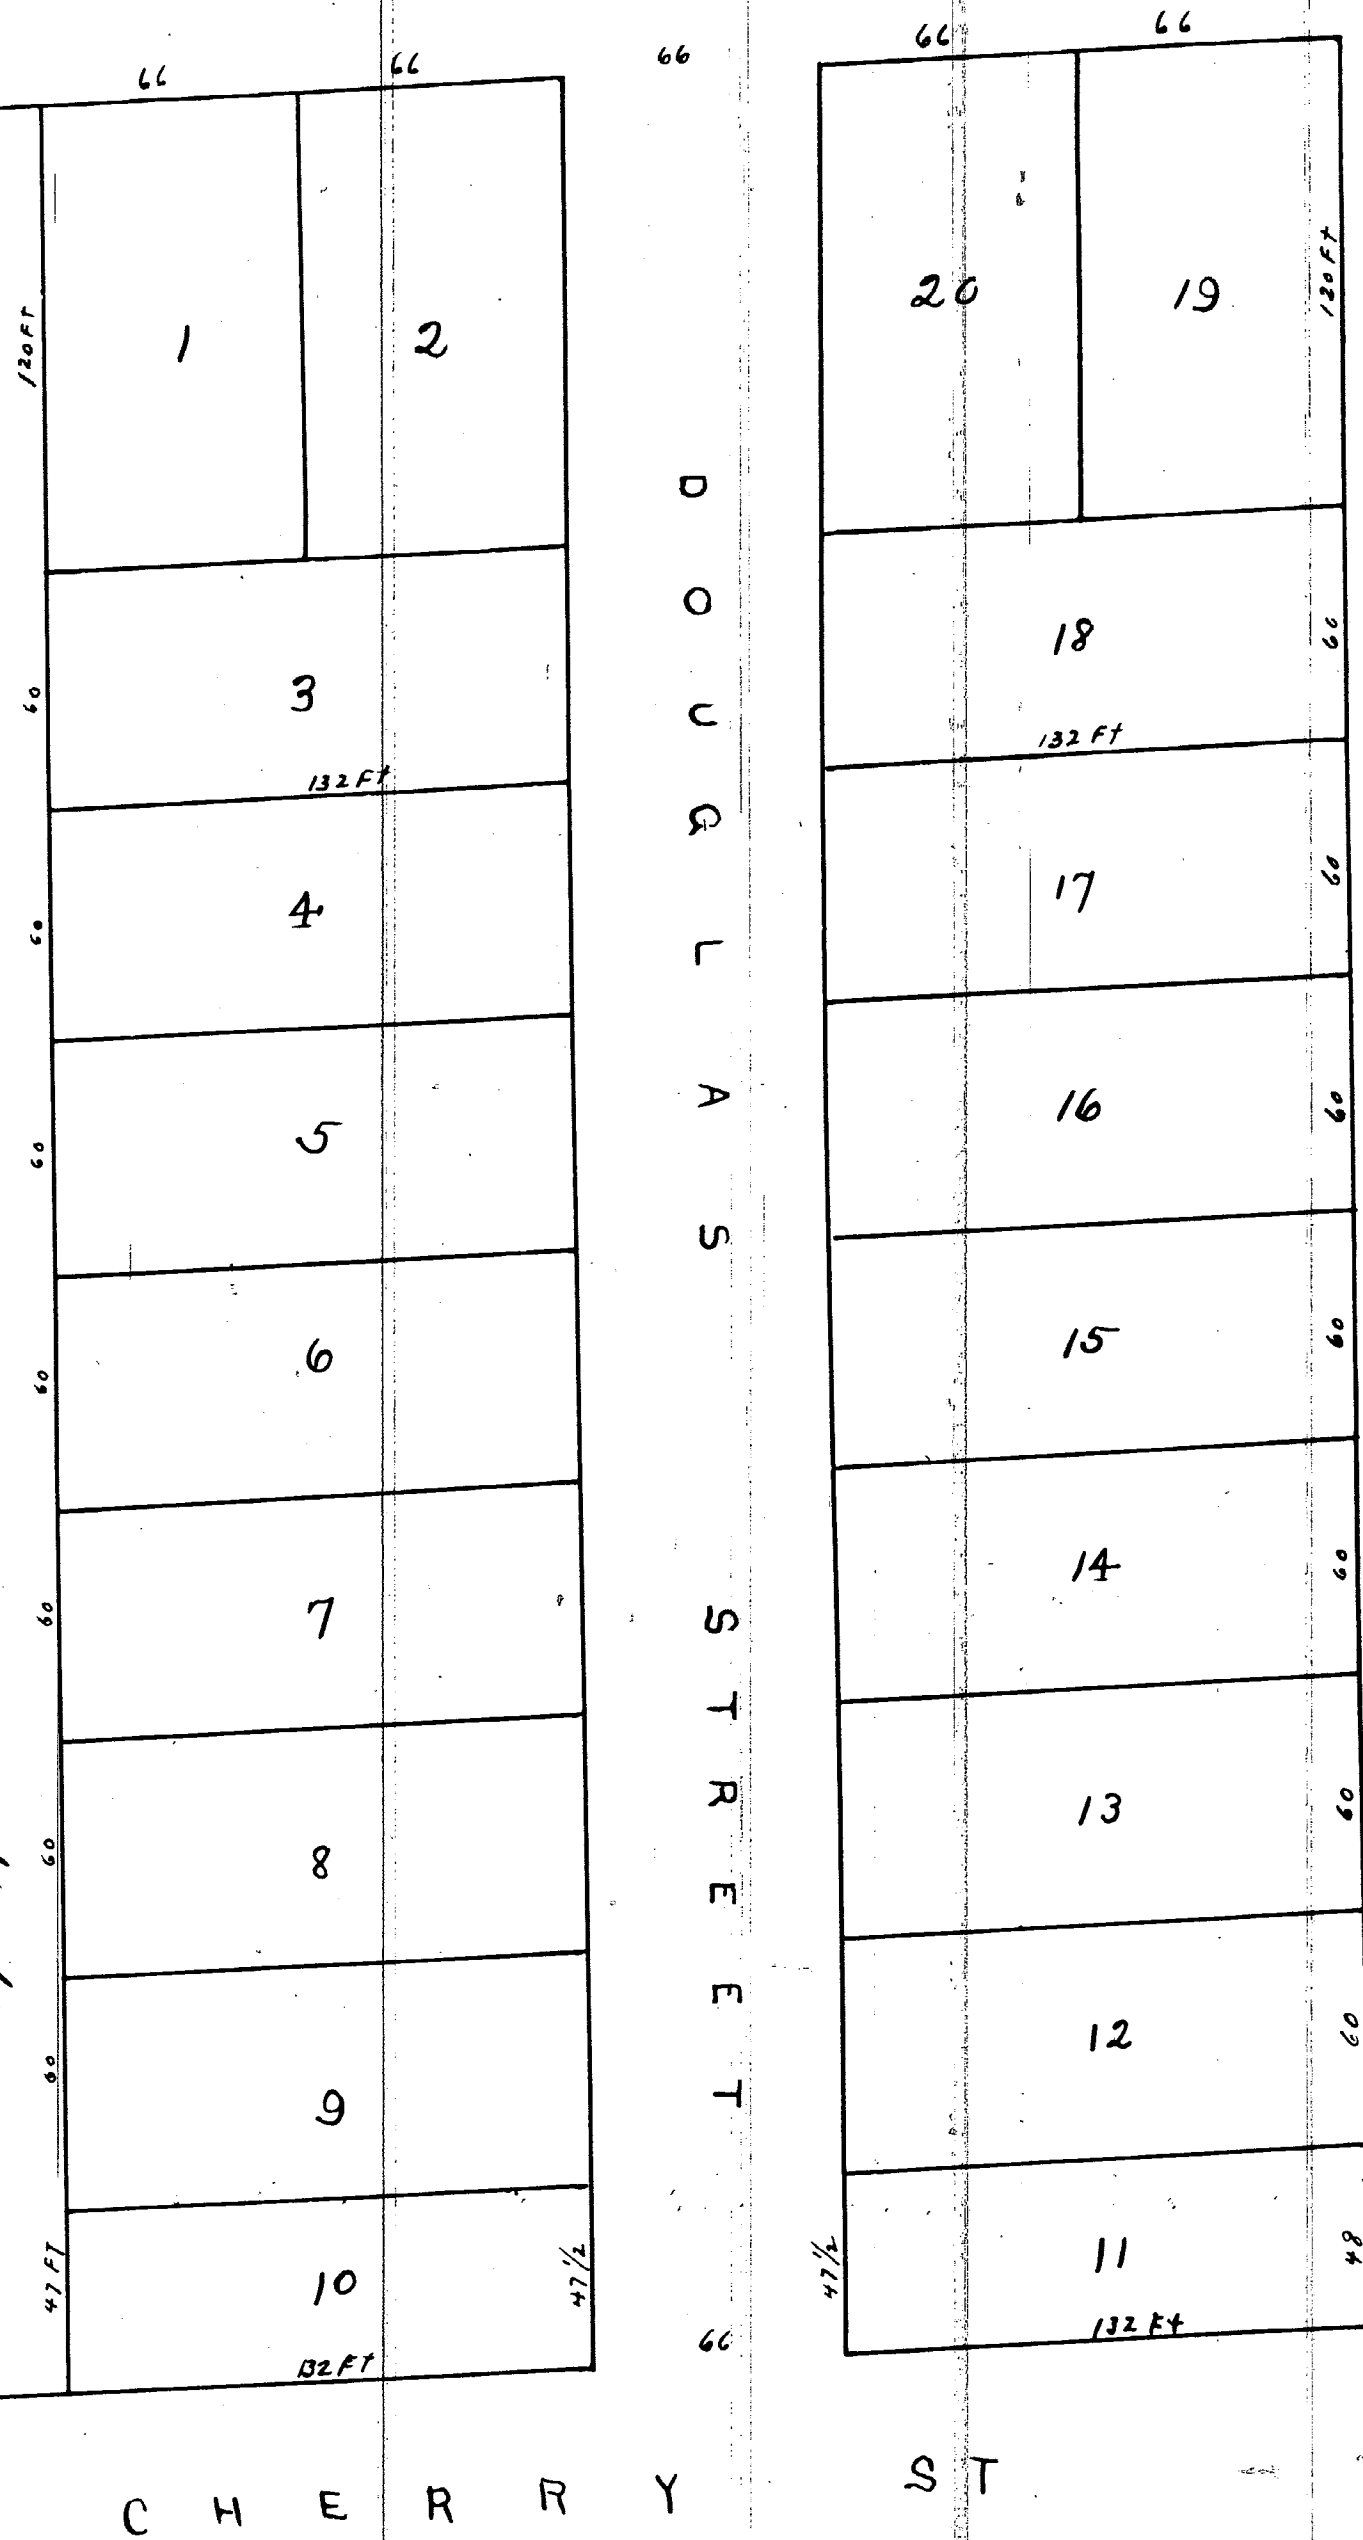

B. E. Browns' Subdivision of Outlot No. 9 in the City of East Saginaw
of Glasby, Gallagher & Little's Addition to East Saginaw
located on the North East quarter of the South East
of Section Number (19) Township (12) North of
Range (5) East. All divisions given in feet of
3 1/2 feet to the inch, plotted by E. H. Higgins Surveyor
the plat hereon is situated on the North East quarter of
the South East quarter of Section Number (19) Township (12)
North of Range (5) East and Range (5) East
of Township (12) North of Range (5) East and Range (5) East
(Sag. Sec. 19) of East Saginaw County. The plat hereon is
in the Registry Book of the Saginaw County Michigan. It is
and distinct and being the said Saginaw County
and said land shall belong to Benjamin E. Brown
The State of Michigan from the day of its recording.
The plat of said lots of land from the day of its recording
marked thereon. Given under our hand & seal at
East Saginaw this 16th day of February A.D. 1863

B. E. Brown [L.S.]
E. H. Higgins [L.S.]

SEALED

State of Michigan } ss.
Saginaw County } on the 16th day
February A.D. 1863 before me the undersigned
Notary Public in and for
said County personally appeared
Benjamin E. Brown & Edward W.
Higgins known to me to be the
persons who executed the above plat
and signing explanation of the
contents thereof the execution of the
same to the purpose and use herein
mentioned & expressed.

J. J. Leonard
Notary Public
Saginaw County
Michigan

CHERRY

ST