


C Byram & Cos Subdivision
of Block 9
of Hoyts Plat of East Saginaw Mich.

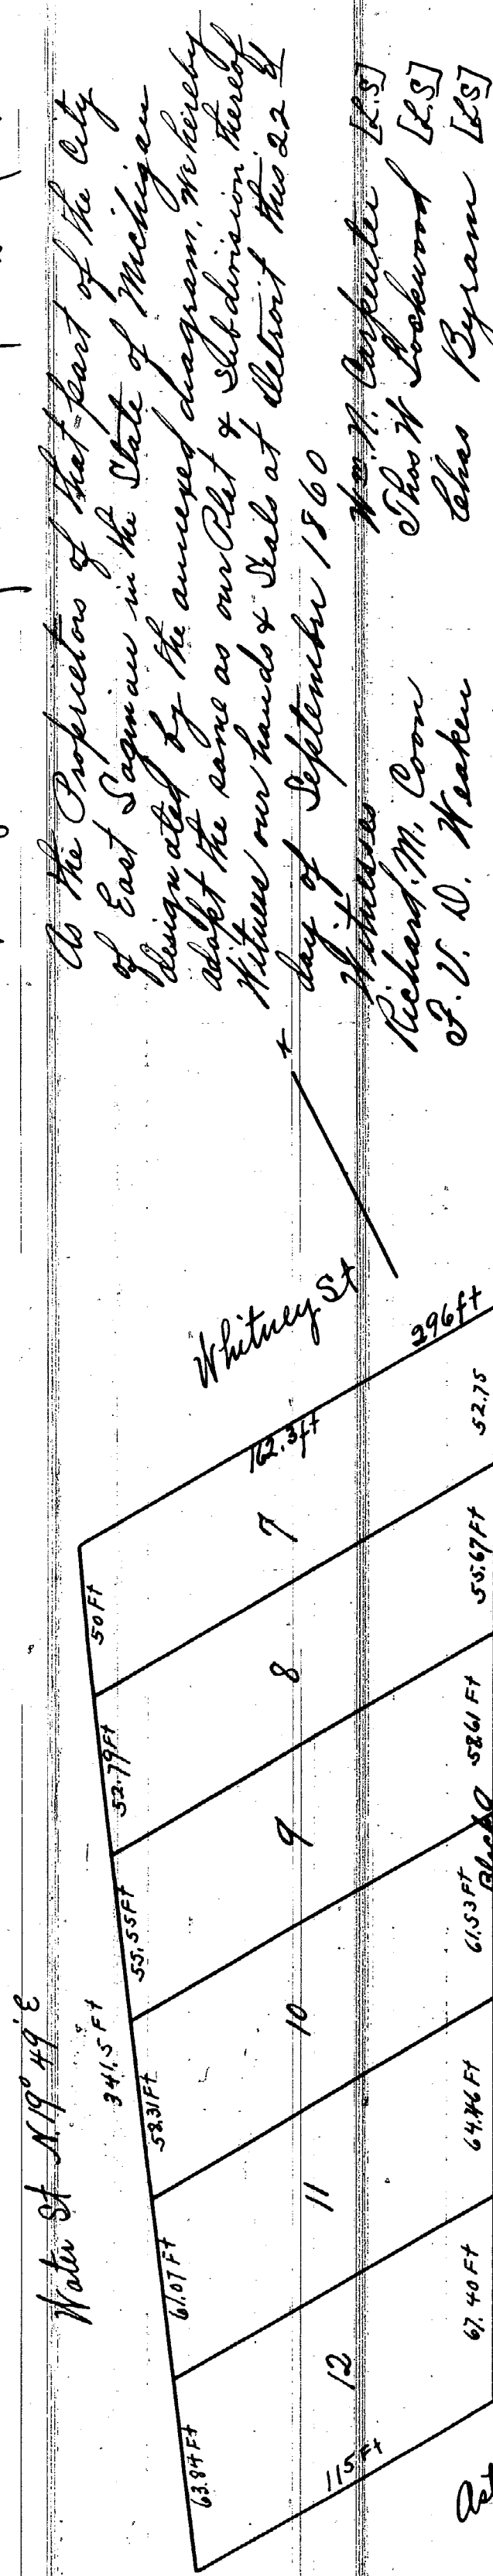

As the Proprietors of that part of the City of East Saginaw in the State of Michigan designated by the annexed diagram, we hereby adopt the same as our Plat & Subdivision, hereby placing our hands & Seals at Detroit this 22nd day of September 1860

Witness
Richard M. Cron
F. V. W. Wacker

Wm. H. Carpenter [L.S.]
Thos W Lockwood [L.S.]
Charles Byram [L.S.]

State of Michigan } ss In this County second
Wayne County } day of September A.D. 1860 before me the
Subscribed a Notary Public for the County of
Wayne aforesaid appeared Charles Byram
William H. Carpenter & Thomas W. Lockwood
to me known and acknowledged that they
had duly executed the annexed Plat & the
foregoing instrument

Henry A. Morrow
Notary Public Wayne Co Mich

Register Office } A true Copy of the Original
Saginaw County } Received Dec 15. 1866 at 90 clock A.M.
Geo Schmidt
Register

Whereby certify that this Plat is a correct copy of the Plat now on Record in the Register of Deeds Office,
being made under the supervision of the Auditor General by tracing the Platon Record and affixing thereto
a carefully compared copy of the Certificate

Dated the 15th day of May 1911

Utton B. Hurd,
Clerk, And Gen Deft.