

Signed and Sealed in presence of
Wm. Swartz

on the 17th day of March A.D. 1862 before me came the above named Frederick Harris and John Blackmore, knowing it me to be persons that occurred the foregoing words and I do so the same to be their free act and deed witnesses my hand and seal at Saginaw City in said County the day and year above said. My hand & seal this 17th day of March 1862.

J. Blackman (Seal)
James O'neer (Seal)

is for Saginaw
County Mich


Cavalry Officer }
 Japanese Embassy } 85
 Return of the Redoubt
 March 12th 1862 at 4 1/2
 O'clock P.M.

Wm. L. L. L. L.

MAP OF BLACKMORE & FRASER ADDITION
TO THE TOWNSHIP OF SALINA

EMBRACING THE West 1/2 of E 1/4 & NE 1/4 of S 1/4 ALSO SO MUCH OF SE 1/4 of the S 1/4 AS LIES SOUTH

OF THE SAGINAW & BAD RIVER PLANK ROAD ALL IN Section 36, Town 12 N. of Range 4 E. SAGINAW COUNTY, MICHIGAN

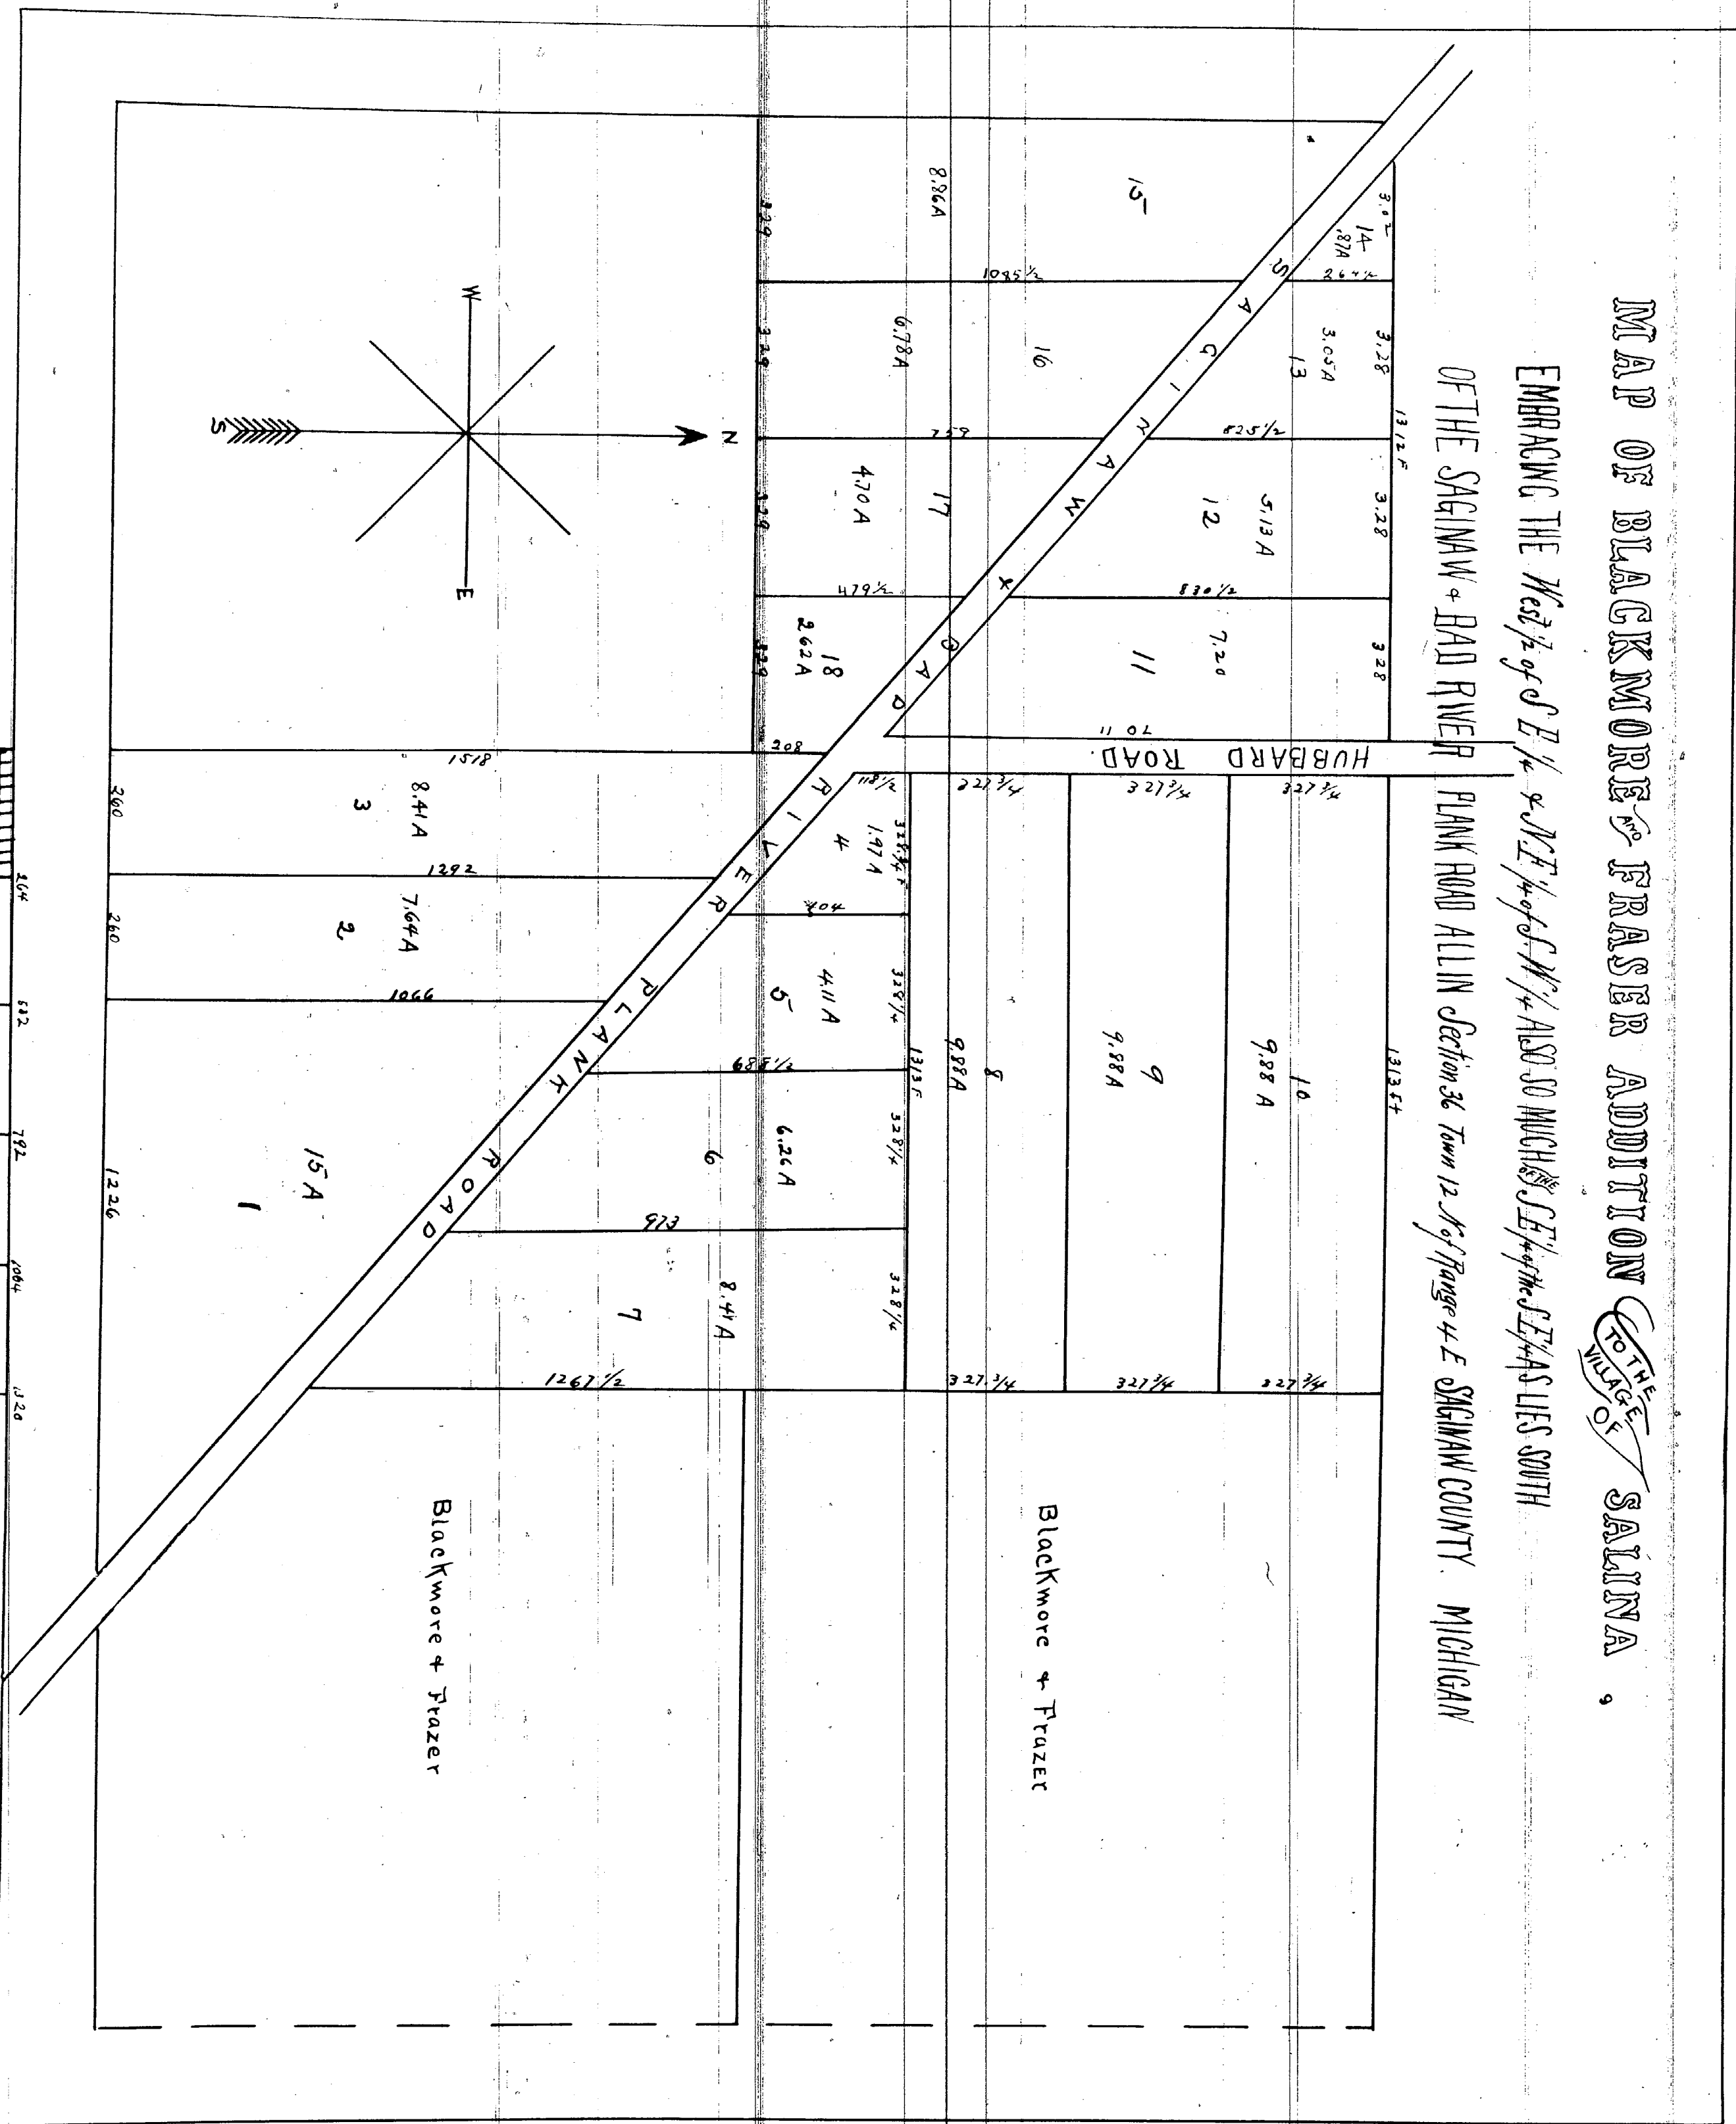

I hereby certify that this Plat is a correct copy of the Plat now on Record in the Register of Deeds Office, being made under the Supervision of the Auditor General by tracing the Plat on Record and affixing thereto a carefully compared copy of the Certificate

Dated the 13th day of May 1911
Atton B. Bird.
Clerk, Aud Gen Dept.

A. B. Brown
Superior