


## Description

The land here platted is a portion of the North  $\frac{1}{2}$  of the N.E.  $\frac{1}{4}$  of Section 35 Town 12 N. R. 4 E. lying West of the old Macinaw Road & to fix the point taken as the place of beginning commence at the N.E. corner of Sec. 35. T. 12 N. R. 4 E. Thence West on Section line 165.6 feet to the center of Macinaw Street Thence S. 13° 34' E. along the center of said St. 598  $\frac{1}{2}$  ft to the N.E. corner of the land here platted which point is to be taken as the point of beginning Thence S. 89° 45' W. parallel with the North line of Sec. 35 22  $\frac{1}{2}$  ft Thence S. 89° 45' E. at right angles 236  $\frac{1}{2}$  ft Thence S. 89° 45' W. at right angles 66 feet Thence S. 89° 45' E. at right angles 186 feet Thence S. 89° 45' W. parallel with the North line of Sec. 35 459  $\frac{1}{2}$  ft to low water mark on each side of Bayou Thence S. 71° 4' W. 32  $\frac{1}{2}$  ft to the S.W. half quarter line Thence N. 89° 45' E. on said half quarter line 86  $\frac{1}{2}$  ft Thence N. 0° 15' W. at right angles 132 ft Thence N. 89° 45' E. 177  $\frac{1}{2}$  ft to the center of Macinaw Street Thence N. 89° 45' W. along the center of said St. 643  $\frac{1}{2}$  ft to the place of beginning

It now all men by these presents that the land here laid out in plat is owned by Alfred C. R. Bralley and Daniel L. C. Eaton both of the City of Saginaw, County of Saginaw & State of Michigan That said Map or Plat is now executed by the said Alfred C. R. Bralley & Daniel L. C. Eaton as proprietors and Daniel L. C. Eaton as surveyor in accordance with the provisions of an act to provide for the recording Town Plats and for vacating the same in certain cases and that acts amending thereto and for the purpose of being recorded as Bralley & Eaton's Addition to the Village of Salina

Situated in the County of Saginaw & State of Michigan  
In witness whereof we have hereunto set our hands & seals  
on this 2<sup>d</sup> day of July one thousand eight hundred  
and sixty three

Daniel L. C. Eaton [L.S.]  
Alfred C. R. Bralley [L.S.]  
D. N. Kirkpatrick  
Surveyor

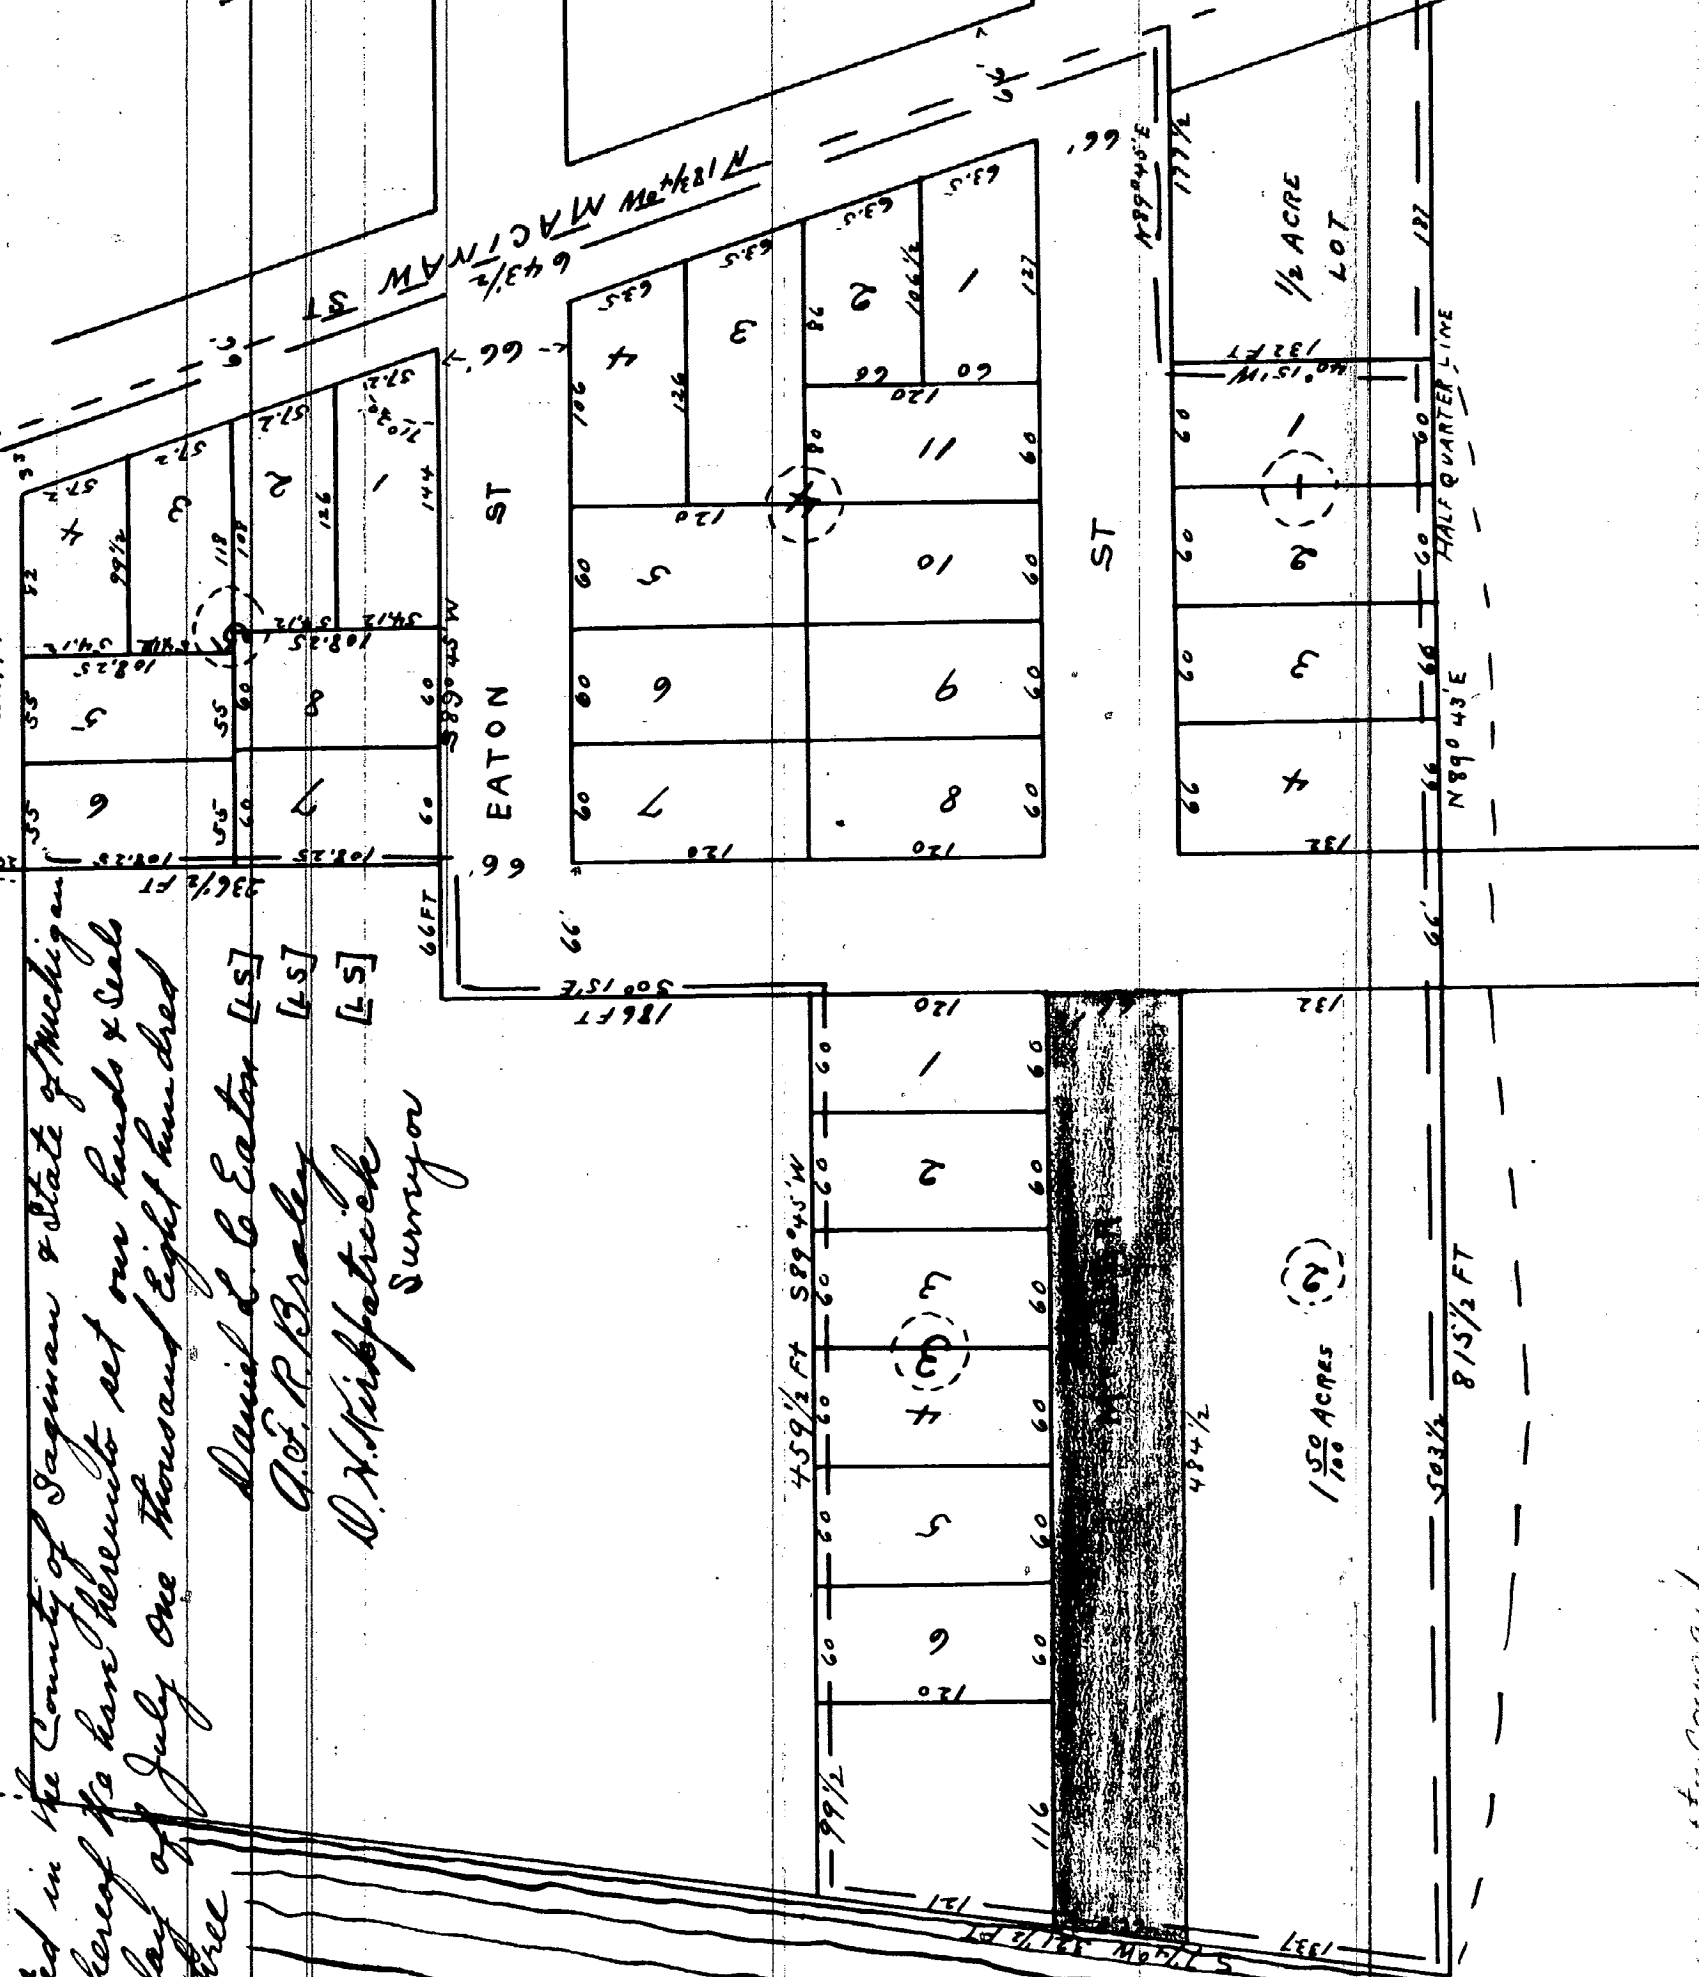

Witness our hands  
June 7 1902  
1902

# MAP OF BRALEY & EATON'S ADDITION TO THE VILLAGE OF SALINA MICHIGAN.

State of Michigan } ss.  
County of Saginaw } ss. On this 2<sup>nd</sup> day of July  
A.D. 1863 before me a Notary Public in and  
for Saginaw County personally came the  
above named Alfred C. R. Bralley Daniel L. C.  
Eaton & Daniel N. Kirkpatrick known to me  
to be the persons who executed the above and  
who severally acknowledge the execution of  
the same for the purposes therein expressed.  
Wm. M. Miller  
Notary Public  
Saginaw County Michigan

BREWER & SEARS  
SURVEYORS  
EAST SAGINAW  
MICH  
JUNE 10. 1863.

I hereby certify that this plat is a correct copy of the plat now on record in the Register of Records & Deeds Office being made under the supervision of the Auditor General of the State of Michigan.  
Attest: My hand and official seal this 10<sup>th</sup> day of May 1911  
Jas. M. Lister  
Register  
116 Clerk A.M. and recorded in Lib.  
July 3<sup>d</sup> 1863 at  
Saginaw County  
Register Office  
Received for Record