

MAP

OF


A. ANDRE'S ADDITION

TO THE

CITY OF SAGINAW

MICHIGAN

Scale 100 Feet to the Inch.

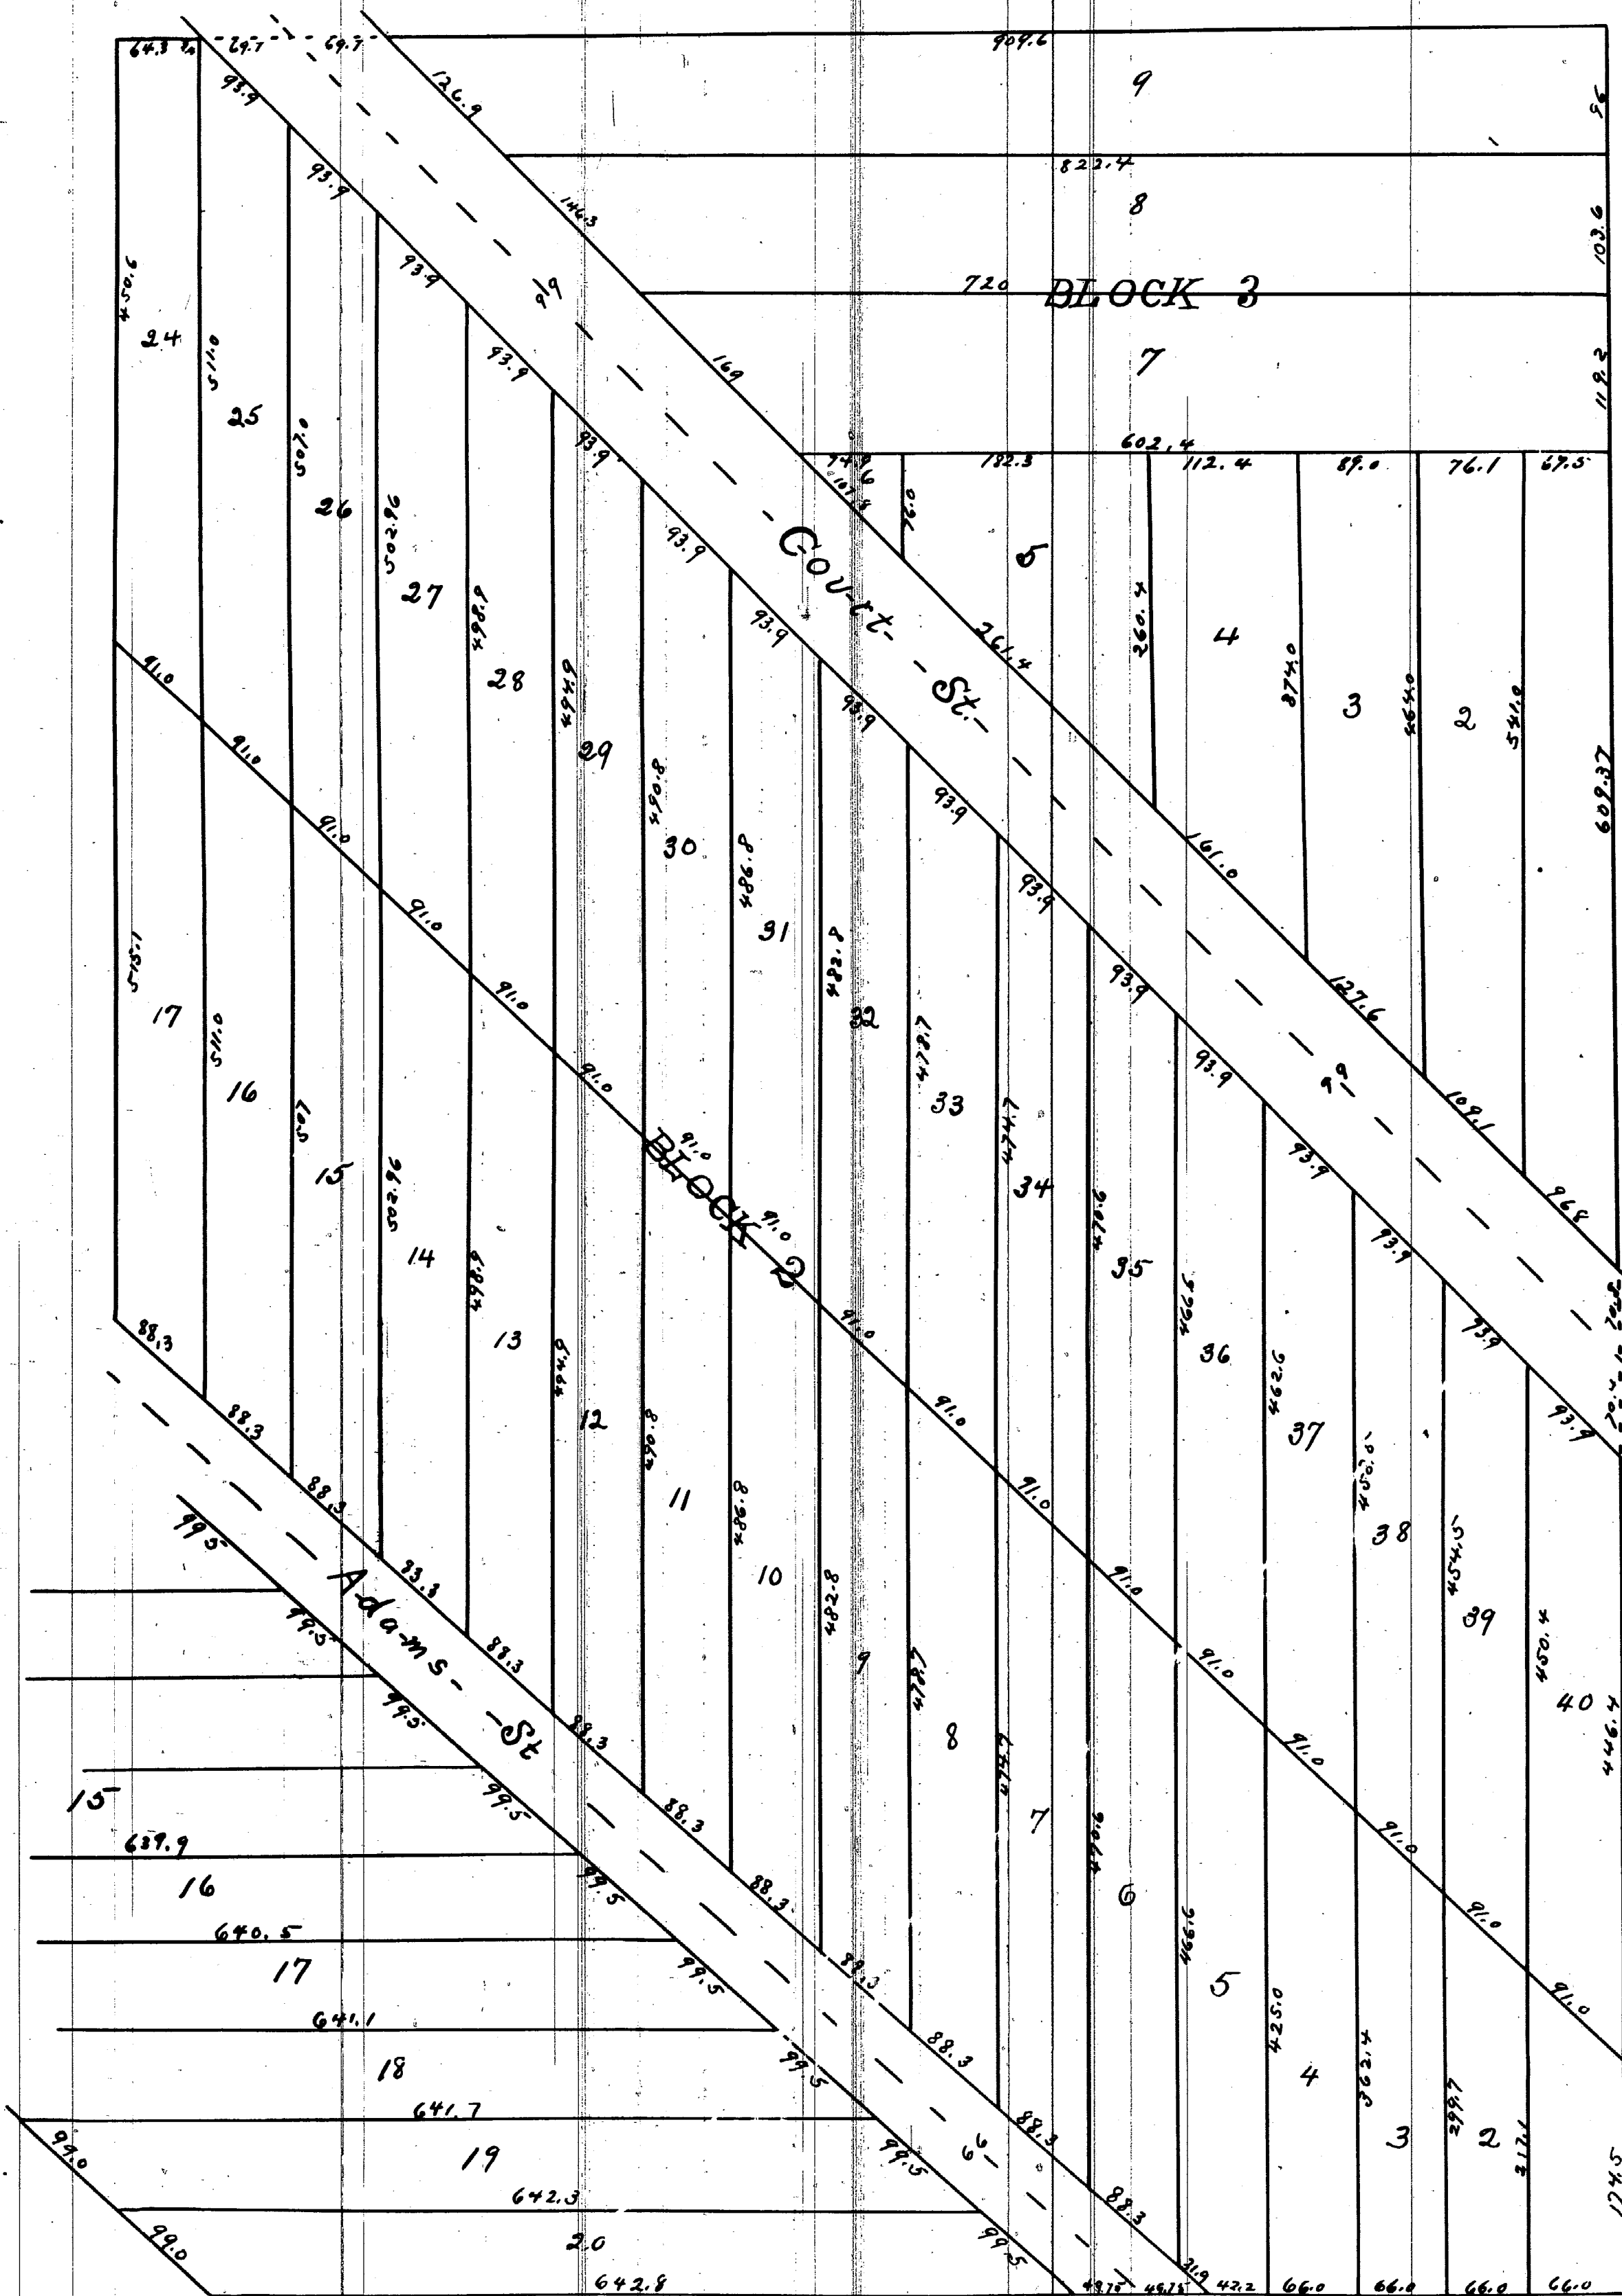

Register's Office } ss. Received for Record February 15 1869 at 3 O'Clock P.M. and Recorded in Liber 712 38 of Records at page 215-
Saginaw County

A. L. Bingham
Register.

Description

Commencing in the center of Section 22 T. 12 N. R. 4 E Thence North on the quarter line of said Section 984 3/4 feet Thence East 1308 3/4 feet to the Sub division or half quarter line Thence South on the last mentioned line 1690 3/4 feet to a point 705 3/4 feet South of the East & West quarter line of said Section Thence West parallel with said East and West quarter line 1708 1/2 feet to the center of the Macmillan Road Thence N 49° 42' W (Magnetic Bearing) in the center of said Road 1058 7/8 feet to the said East and West quarter line Thence East on the last named line 1183 1/2 feet to the place of beginning


Know all men by these presents that the above described land which is represented by the within Map is owned by Peter C. Andre of the City of Saginaw County of Saginaw and State of Michigan That said Map is now executed by the said Peter C. Andre as Proprietor and by Harrison Cary as Surveyor in accordance with the provisions of an act to provide for recording Town Plats and for vacating the same in certain cases and the Acts amendatory thereto and for the purpose of having the same recorded as G. Andre's Addition to the City of Saginaw Michigan The dimensions of lots and Width of Streets are given on said Map in feet and decimals of a foot

In witness whereof we have hereunto set our hands and seals this Fifteenth day of February A.D. 1869
 Executed in Presence of
 Elias C. Andre [L-S]
 F. L. Eaton Harrison Cary [L-S]

State of Michigan } ss.
 Saginaw County }
 On this 15th day of February A.D. 1869
 before me a Justice of the Peace
 appeared the above named Peter C. Andre and Harrison Cary known to me to be the persons who executed the above and who solemnly acknowledged the execution of the same for the purposes therein expressed
 F. L. Eaton
 Justice of the Peace

Whereby certify that this Plat is a correct copy of the Plat now on Record in the Register of Deeds Office being made under the supervision of the Auditor General by tracing the Plat on Record and affixing thereto a carefully compared copy of the Certificate
 Dated the 17th day of May 1911
 Atton. B. Threlkeld
 Clerk, Aud Gen Dept.

Part of Plat
 vacated
 see Voucher
 1053-1915

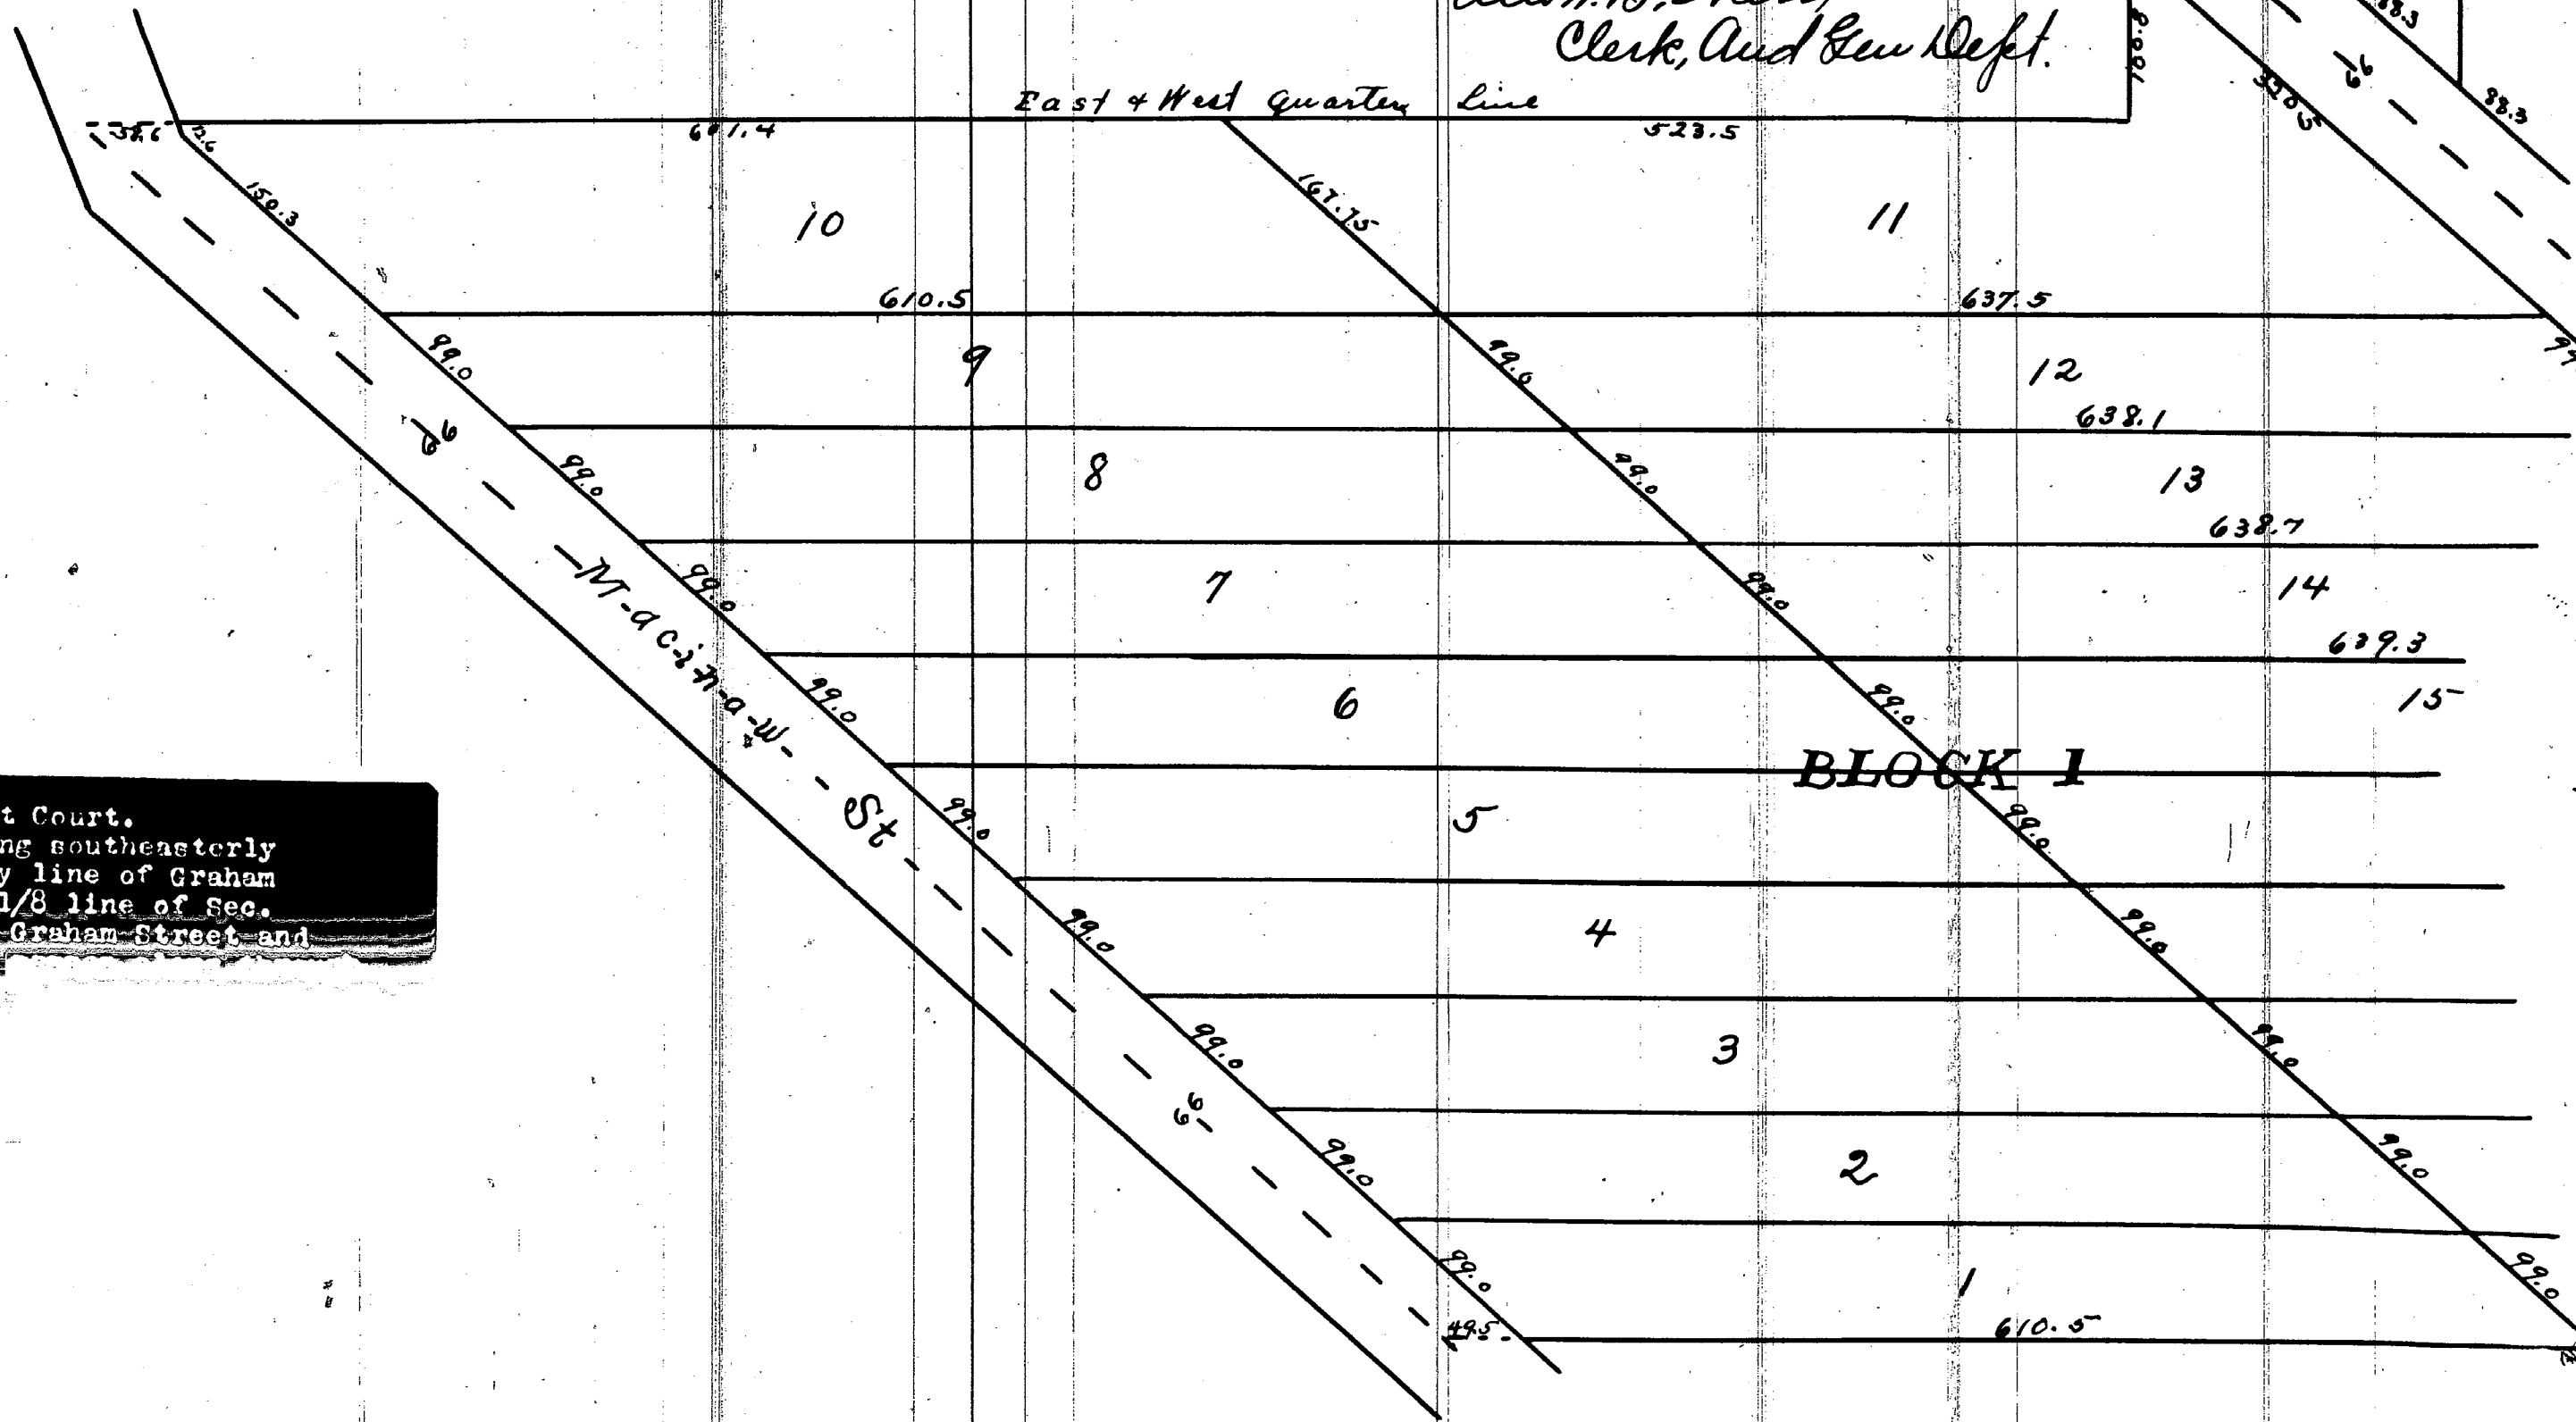

Vacated by order of Circuit Court.
 Lots and parts of lots lying southeasterly of the northwesterly boundary line of Graham Street and west of the east 1/8 line of Sec. 22, T. 12 N. R. 4 E. including Graham Street and Adams Street, where or between any of the boundaries of lots and parts of lots 18, 19, 20, 36, 37, 38 August 16th, 1915

Streets vacated-cont-

Niagara Street from Sylvan to Sherman vacated by common council April 22-1901

Curts & Taylor
Plat Examiners

PLAT ----- PORTION OF THATCHER'S ADDITION TO EAST SAGINAW.

Re application to
discontinue certain
streets in said
Addition.

Apr. 10, 1879.

Voucher 341 --- 1916.

Vol. 146 page 12058 ✓

RESOLVED by the common council of the City of
East Saginaw that the vacating and discontinuing of said
streets, viz.: Sherman St. from the east side of Marion
St. to the west side of Jefferson St. and Elizabeth St.
from the south side of Webber St. to the north side of
Hiland St.; and also the alleys in Blocks 1-2-7-8
of Thatcher's Addition to Salina, is necessary
and the same are hereby declared vacated.

PLAT ----- J. BLACKMORE'S ADDITION TO EAST SAGINAW.

In the matter of the
petition of the Con-
solidated Coal Company
to vacate part of said
plat.

Dated Aug. 25, 1915.

W. G. Gage,
Circuit Judge.

ORDERED that Lots 22 to 32 incl. and that
Lot 33 except the south 35 ft. of said Addition be
vacated.

Voucher 1048 --- 1915.

Vol. 148 page 12153 ✓

PLATS ----- GRAHAM'S ADDITION TO SAGINAW.
PARSON'S ADDITION TO SAGINAW.
ANDRE'S ADDITION TO SAGINAW.

In the matter of the
petition of William J.
Passolt, et al. to
vacate part of said
plats.

Aug. 16, 1915.

William G. Gage,
Circuit Judge.


Voucher 1053 -- 1915.

Vol. 73 page 4994

Parson's add " 148 " 12156 ✓
Andre add " 148 " 12248 ✓

ORDERED that all that part of Graham's Addition to
Saginaw, being Lot One and the southerly half of Lot Two,
described by meets and bounds as commencing at the inter-
section of the east line of said Addition with the north-
easterly boundary line of Mackinaw St.; thence northwesterly
along the said easterly boundary line of Mackinaw St. 186.1
ft.; thence, at right angles with said Mackinaw St. thru the
middle of Lot Two and thence across Lot Six, 203.71 ft. to
the east boundary line of said Graham's Addition; thence
south along the east boundary line of Graham's Addition
273.92 ft. to the place of beginning;
And all of Lots One, Two, Three, Four and Five of
A. A. Parson's Addition;
And all of the lots and parts of lots of A. Andre's
Addition to Saginaw lying southeasterly of the northwesterly
boundary line of Graham St. and west of the east one-eighth
line of Section Twenty-two, Town Twelve north, Four east, including Graham St. and
Adams St., where the same passes along, thru, or between any of the lots of said
Andre's Addition within the boundaries designated, the same being all those lots
and parts of lots of said Addition southeasterly of the northwesterly boundary line
of Graham St. and includes Lots or parts of Lots of said Andre's Addition numbered
One to Nine, Eighteen, Nineteen, Twenty, and Thirty-six to Forty, incl.
Be vacated.

26

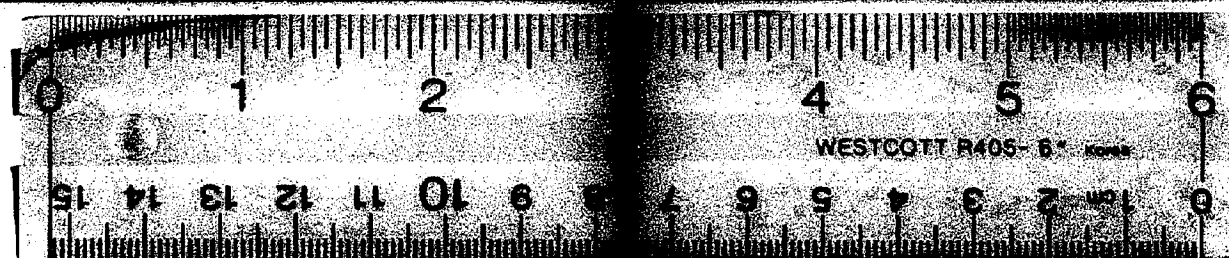

16 X