

Register's Office
Saginaw County 35 Rec'd for Record April 29th 1867
at 3 1/2 O'clock P.M. and Recorded in Liber
38 of Records on Page 143

12252

Al Bingham
Register

MAP

OF

BRIDGEPORT

Situated on Sec 16 T 11 N R 5 E
Saginaw Co., St of Michigan

All distances given in Ch. and links

Scale of 30 Ch. to an inch

Surveyed by D.A. Pettibone
A.D. 1867


Know all men by these presents that the land laid out
or platted on the within Map is owned by C.A. Lull D.F. Foster
D.A. Pettibone and others of the Village of Bridgeport in the
Co. of Saginaw State of Michigan That said Map
was executed by the said C.A. Lull D.F. Foster & D.A. Pettibone
as part proprietors. and D.A. Pettibone Surveyor in accordance
with the provisions of an act to provide for the Recording of
Town Plats. and for vacating the same in certain cases and
the acts amendatory thereto and for the purpose of being
Recorded as C.A. Lull D.F. Foster and D.A. Pettibone plat
and a correct plat or subdivision of adjoining lands included in
the Village of Bridgeport Saginaw County State of Michigan

Do witness whereof we have
hereunto set our hands and seals on
this 25th day of Apr A.D. 1867

Signed Sealed and
delivered in presence of
William H. Benjamin Charles A. Lull [L.S.]
Daniel F. Foster [L.S.]
Darwin A. Pettibone [L.S.]

I hereby certify that this Plat is a correct copy
of the Plat now on Record in the Register's
Office, being made under the
supervision of the Auditor General by
tracing the Plat on Record and affixing
thereto a carefully compared copy
of the Certificate

Dated the 19th day of May 19th
Alton B. Hurd
Clerk and Gen. Supt.

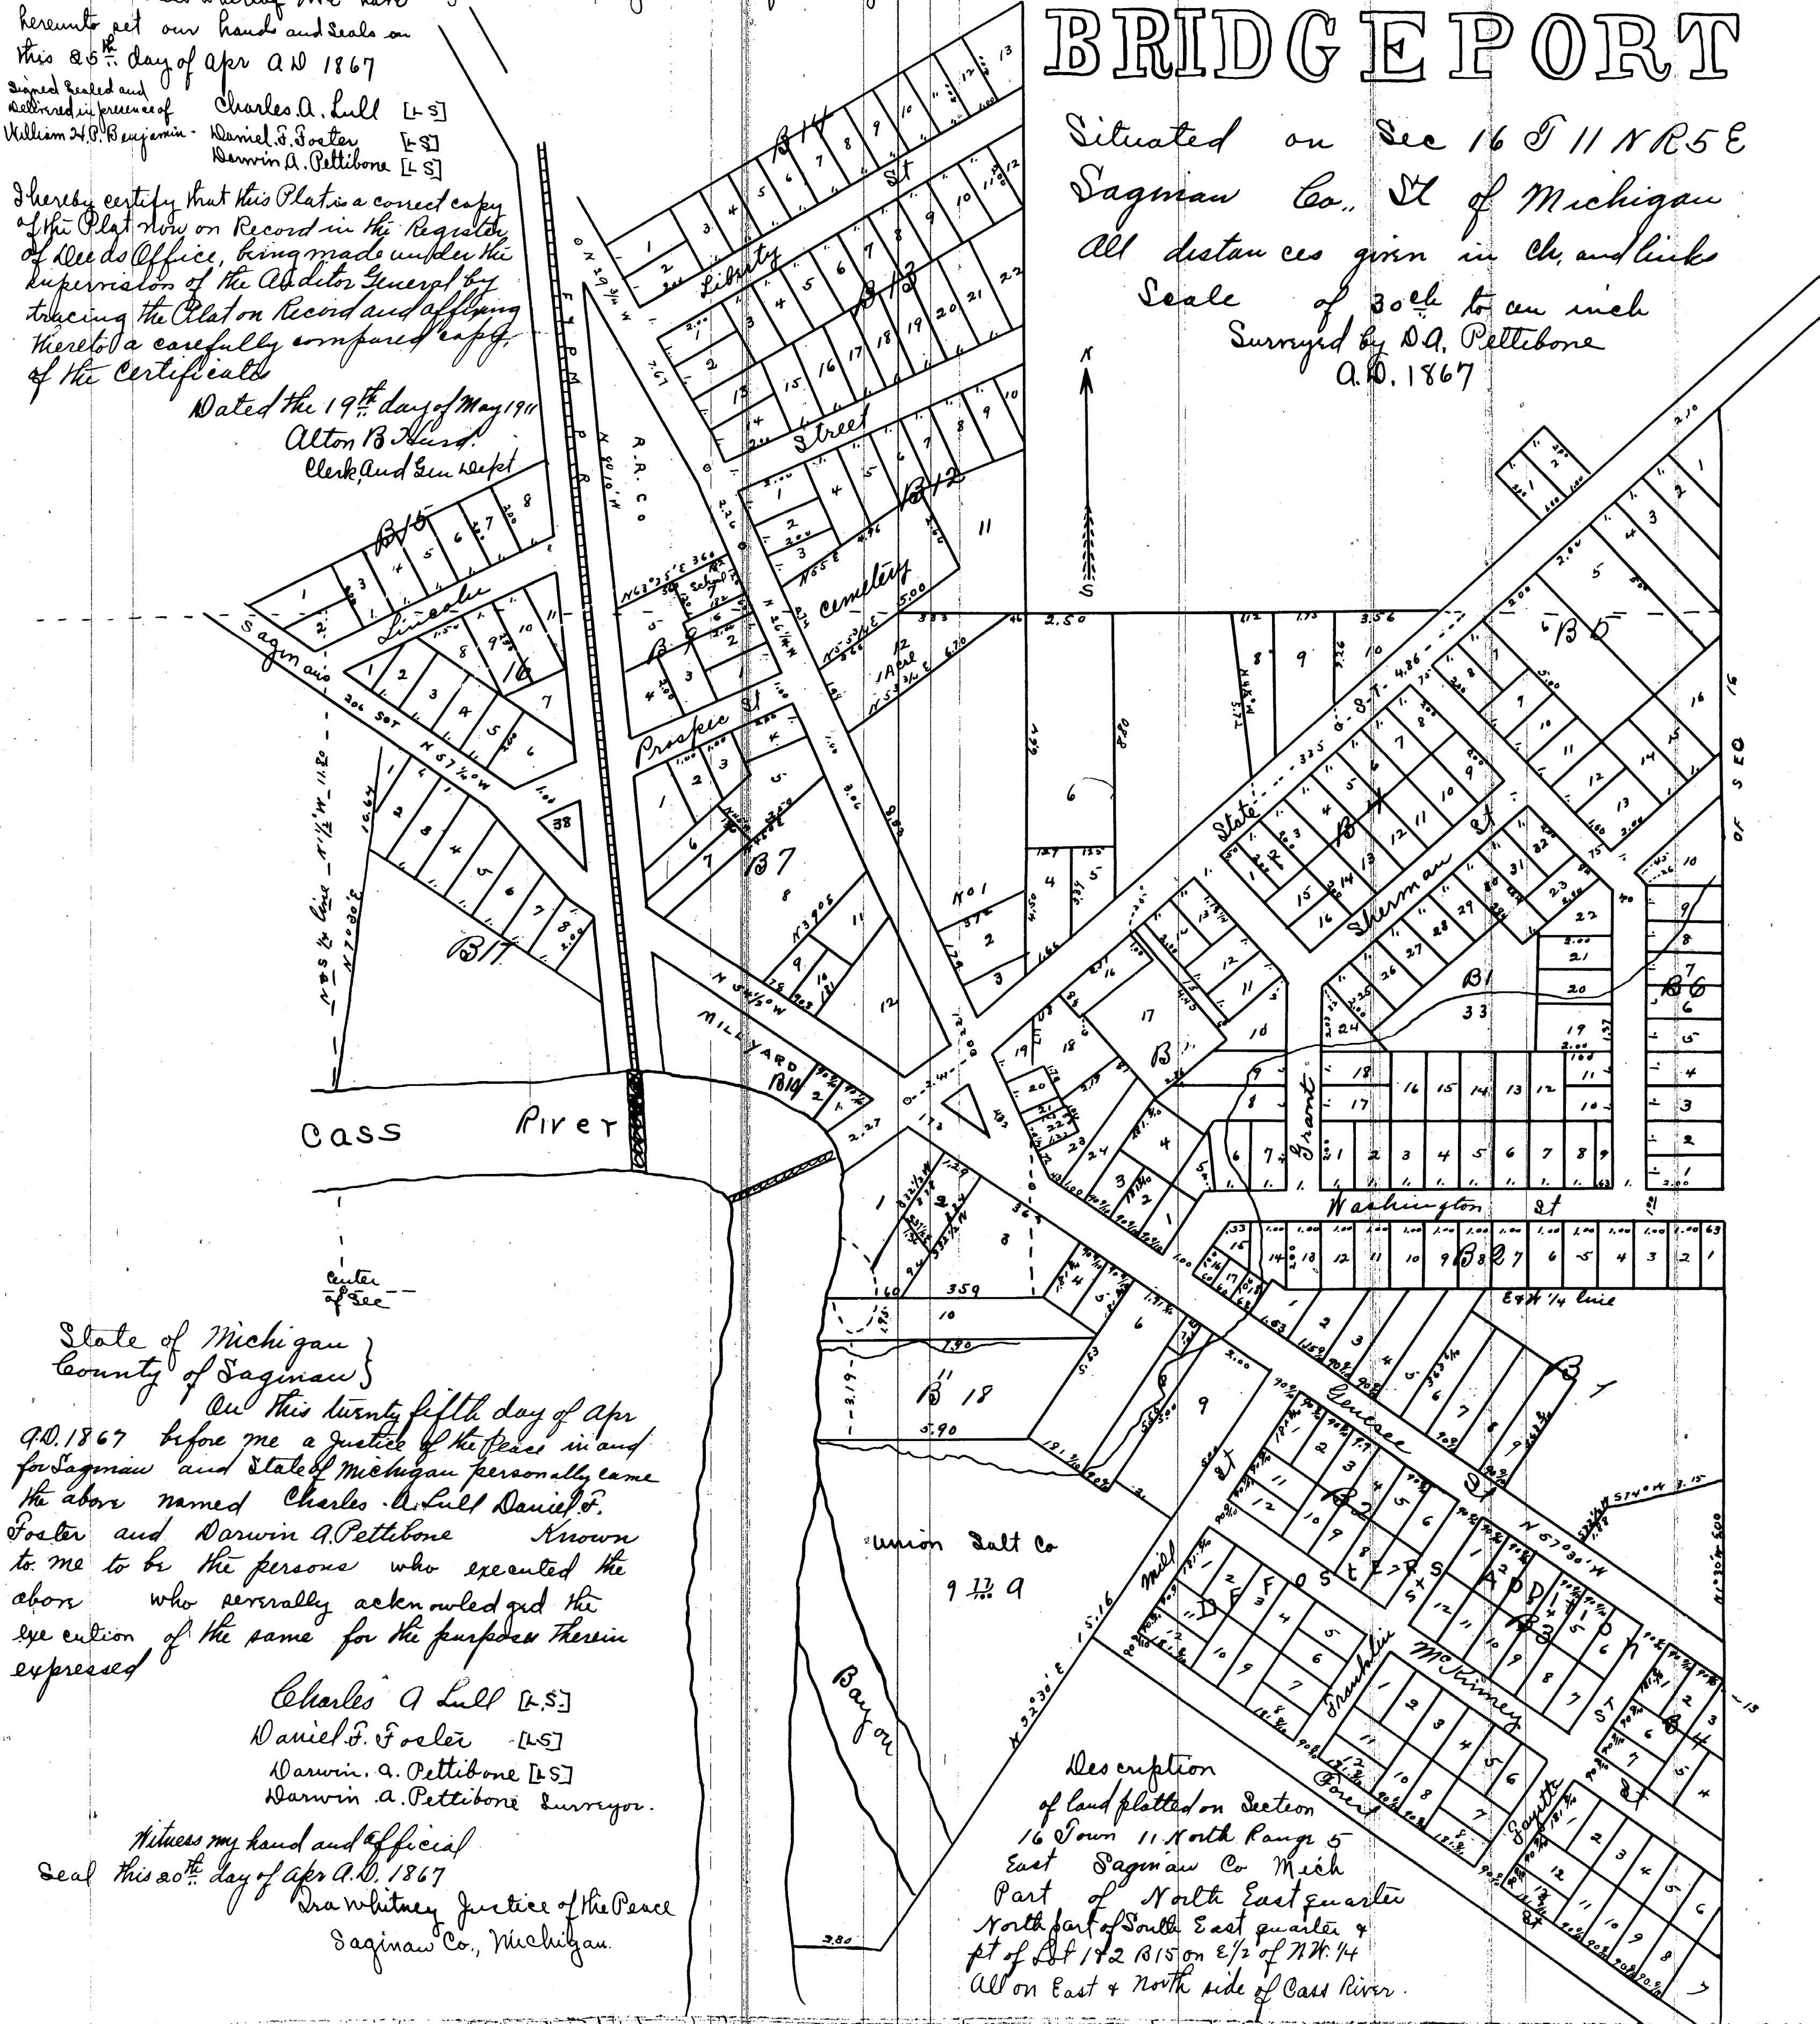

State of Michigan }
County of Saginaw }
On this twenty fifth day of Apr
A.D. 1867 before me a Justice of the Peace in and
for Saginaw and State of Michigan personally came
the above named Charles A. Lull Daniel F.
Foster and Darwin A. Pettibone Known
to me to be the persons who executed the
above who severally acknowledged the
execution of the same for the purposes therein
expressed

Charles A. Lull [L.S.]
Daniel F. Foster [L.S.]
Darwin A. Pettibone [L.S.]
Darwin A. Pettibone Surveyor.

Witness my hand and official
Seal this 20th day of Apr A.D. 1867
Dra Whitney Justice of the Peace
Saginaw Co., Michigan

Description
of land platted on Section
16 Town 11 North Range 5
East Saginaw Co Mich
Part of North East quarter
North part of South East quarter &
pt of St 142 B 15 on E 1/2 of N 1/4 14
All on East & North side of Cass River.