ClibPDF - www.fastio.com

12257

Map

OF

CAMPBELL'S ADDITION

TO THE

CITY OF EAST SAGINAW

MICHIGAN.

Scale 100FT= one inch

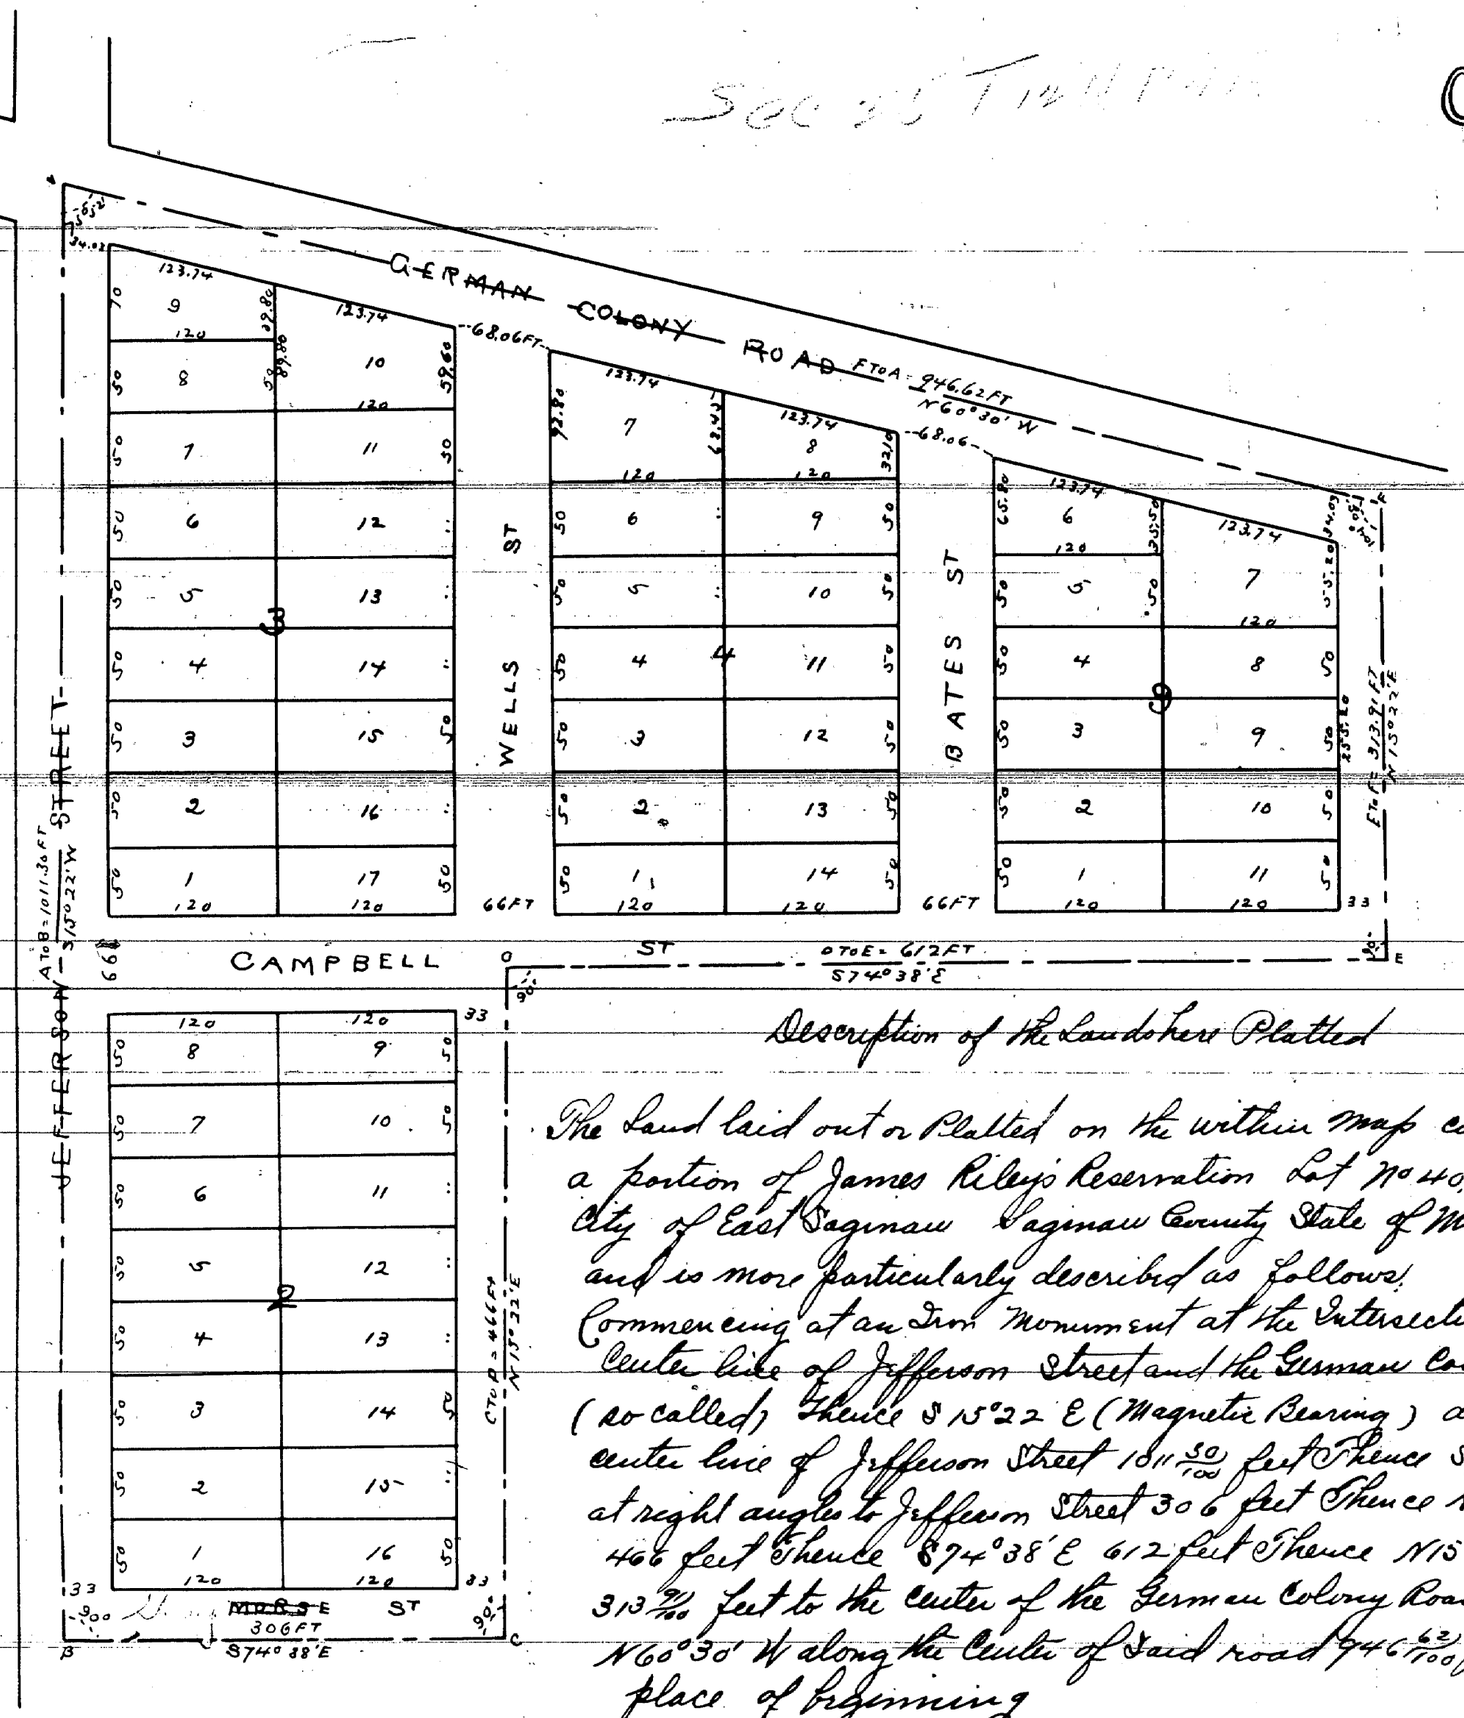

Registers Office
Saginaw County } S.S. Received for Record Dec 21st 1865
at 3½ O Clock P M. and Recorded
in Libr No 38 of Deeds, Plats, & Maps on page 103

Jas. N. Gatee
Register

I hereby certify that this Plat is a correct copy of the Plat now on Record in the Register of Deeds Office, being made under the supervision of the Auditor General by tracing the Plat on Record and affixing thereto a carefully compared copy of the Certificates

Dated the 23rd day of May 1911

Alton B. Hurd
Clerk, Aud Gen Dept.

Description of the Lands here Platted

The Land laid out or Platted on the within Map comprises a portion of James Riley's Reservation Lot No 40, in the City of East Saginaw Saginaw County State of Michigan and is more particularly described as Follows:
Commencing at an Iron Monument at the Intersection of the Center line of Jefferson Street and the German Colony Road (so called) Thence S 15°22 E (Magnetic Bearing) along the center line of Jefferson Street 1011 50/100 feet Thence S 74°38' E at right angles to Jefferson Street 306 feet Thence N 15°22' E 466 feet Thence S 74°38' E 612 feet Thence N 15°22' E 313 30/100 feet to the center of the German Colony Road Thence N 60°30' W along the Center of said road 946 62/100 feet to the place of beginning

The figures on the Plat designating the size of the Lots and the width of the Streets denote feet and hundredths where no figures are on the Lots to designate the size thereof the Lots are fifty feet by one hundred and twenty feet

Dated Novmbr 18th 1865

Sam B. Campbell
Oliver A. Morse.

In presence of
William W Campbell
A. E. Campbell.

State of New York
Otsego County } On this 30th day of November 1865 before me came Samuel B. Campbell and Oliver A Morse to me known to be the same persons described in and who executed the foregoing Certificate or instrument and acknowledged the execution thereof for the uses and purposes therein mentioned

William W Campbell
One of the Justices of the
Supreme Court of the
State of New York.