


J. C. & E. C. ANDREWS
2nd ADDITION
TO THE
CITY of SAGINAW

Dale 80 Feet = 1 Inch.

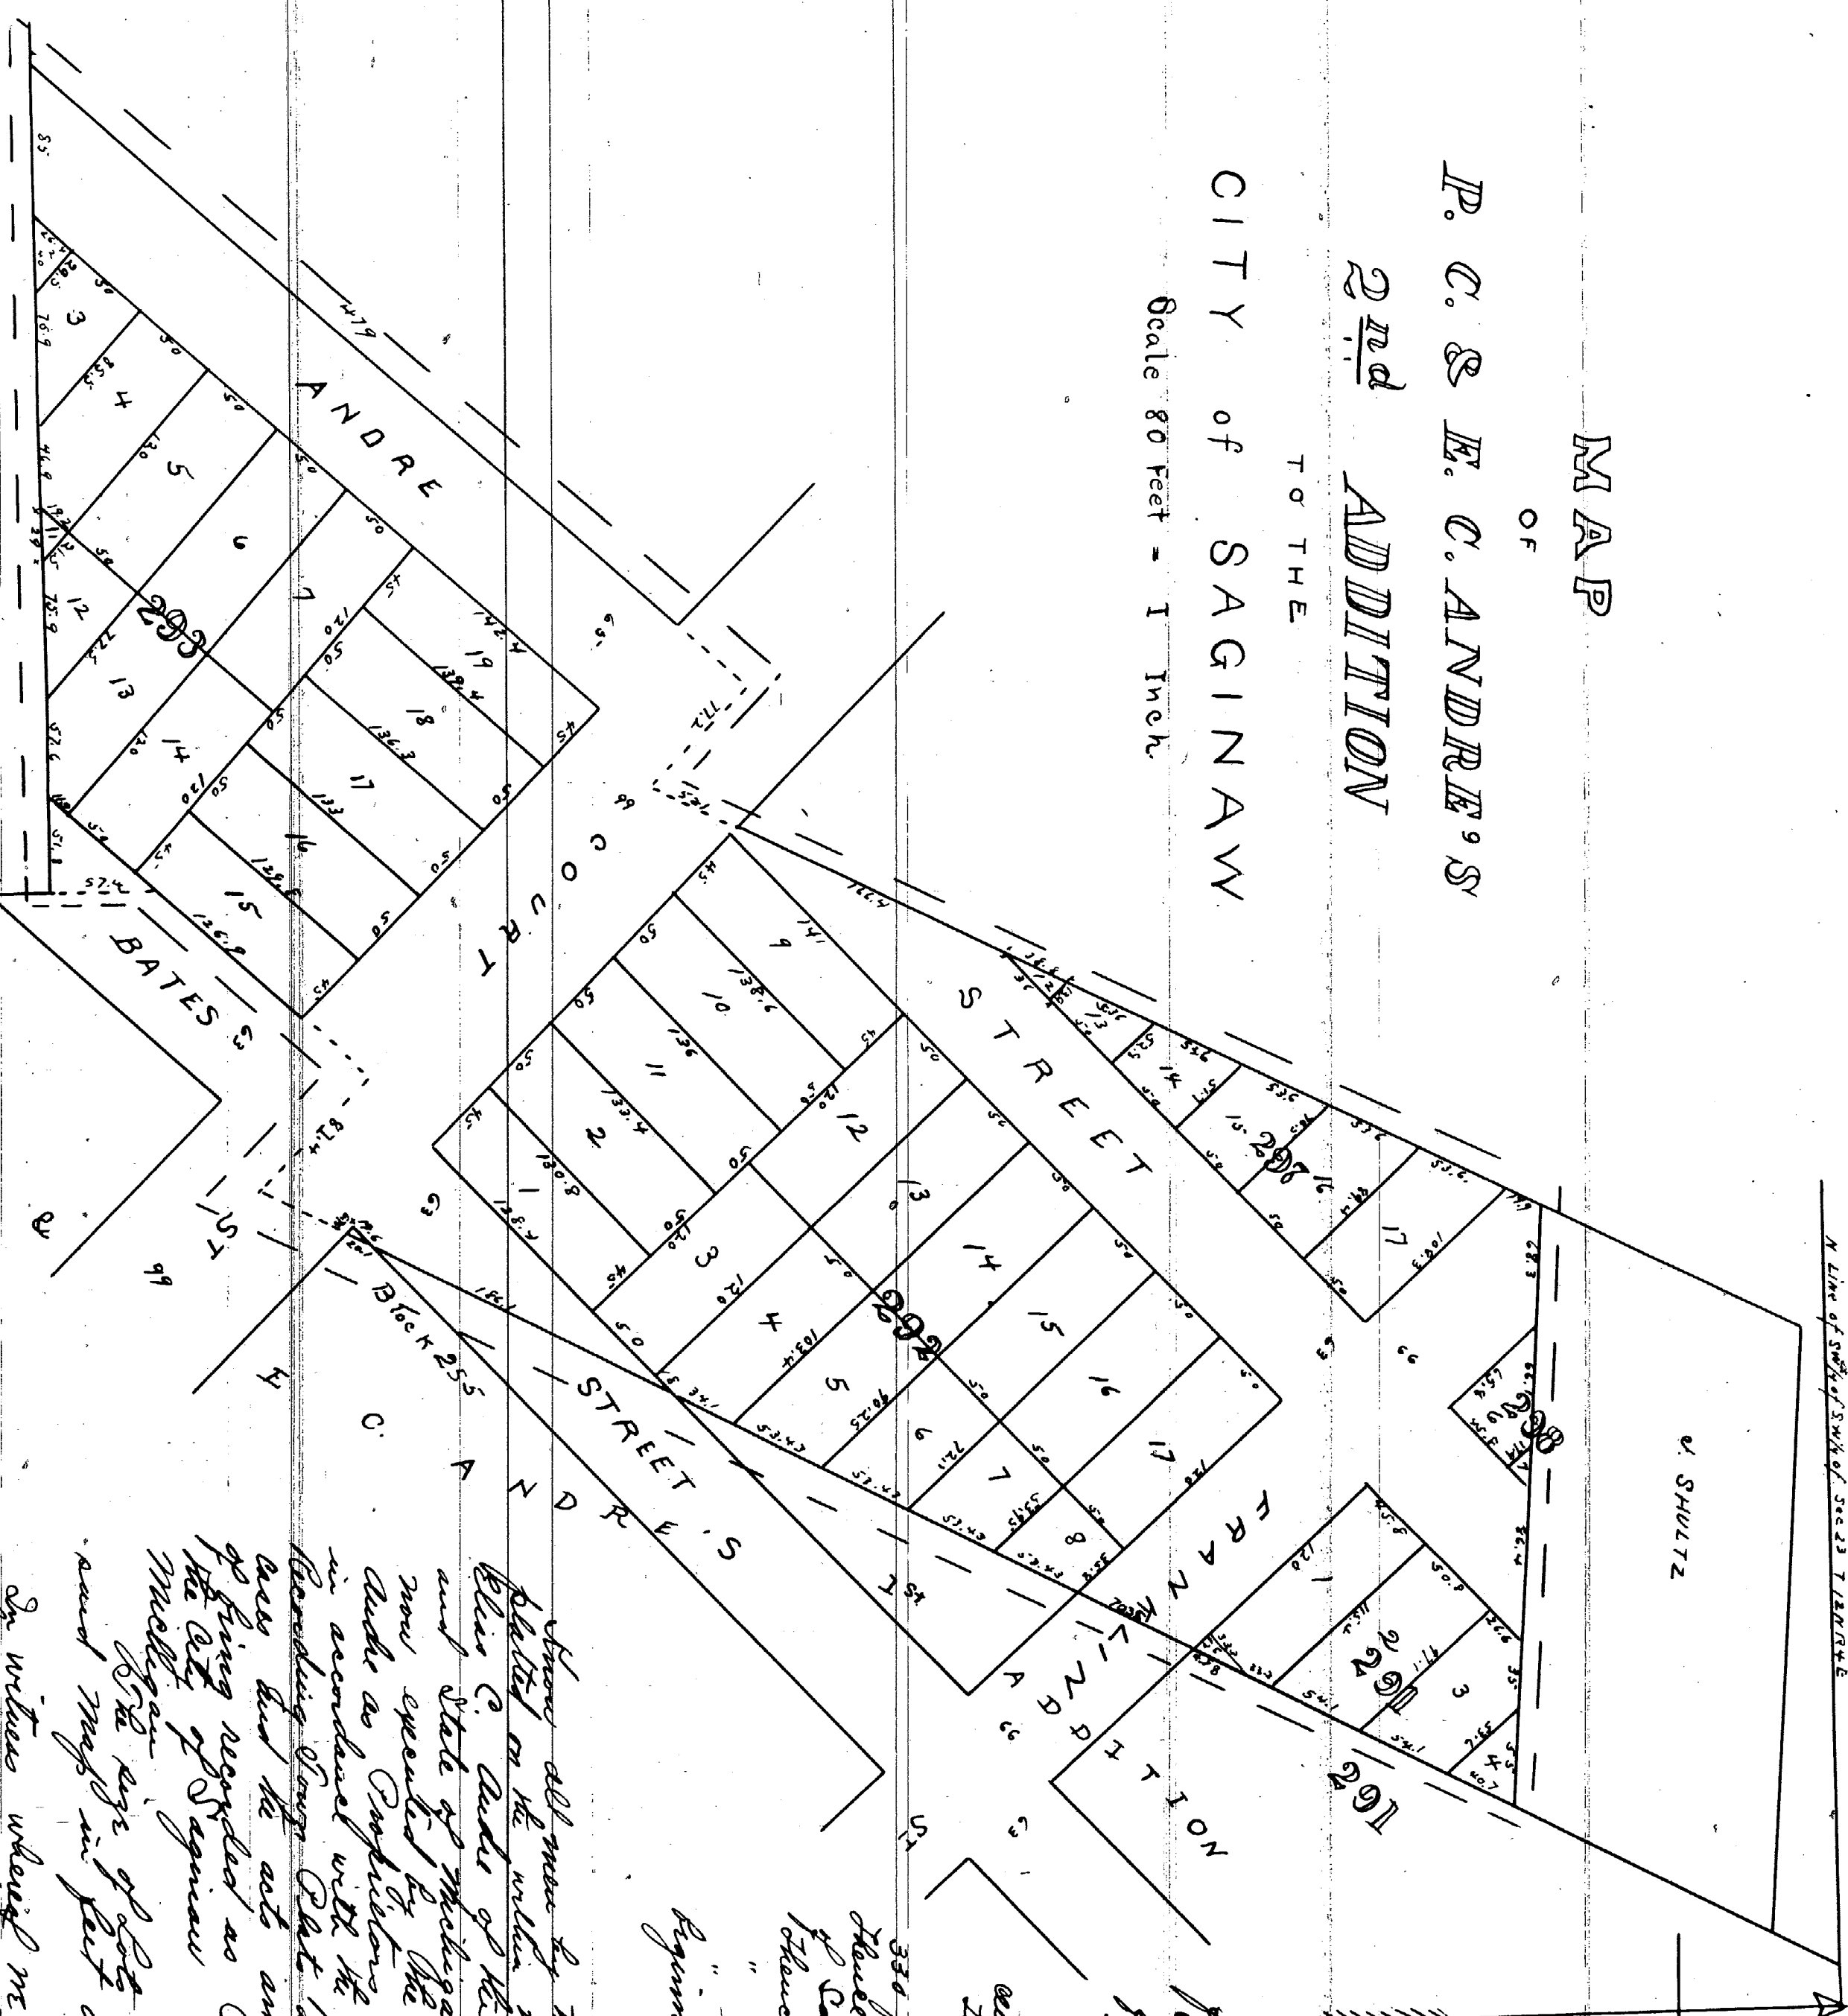

Reception

Commencing in the center of Grant
Street at a point 625 feet North Westly
from the point where the center of road
Street is intersected by the South line
of Section 23 in T. 12 N., R. 4 E
Thence N 26° 13' E 774 7/10 feet
" N 87° 23' W 335 7/10 " "
S 35° 22' W 545 7/10 " to the
center of Grant Street
Thence N 46° 17' W 77 7/10 feet
" S 41° 08' W 528 7/10 " to a point
330 feet north of the South line of road Section
Thence N 88° 39' E parallel with the South line
of said Section 442 feet
Thence N 1° 42' W 57 7/10 feet
" N 41° 08' E 161 7/10 " to the center of Grant Street
" S 46° 17' E 87 7/10 " to the place of
beginning

there all more of these presents that he had had out or
delivered on the within map is owned by Peter C. Audle and
Elias C. Audle of the City of Saginaw Saginaw County
and State of Michigan that he said map or plat is
now executed by the said Peter C. Audle and Elias C.
Audle as Producers and Transcribers as Surveyor
in accordance with the provisions of an act of the General
Assembly of the State and in making the same in certain
acts and the acts annexed hereto and for the purpose
of being recorded as P. C. & E. C. Audle's Second Addition
to the City of Saginaw Saginaw County and State of
Michigan.

The rays of lots and width of strips are given on
said map in feet and hundredths of a foot.

In witness whereof we have signed our hands and seals
 the eleventh day of March A. D. 1867
 in presence of
 James W. Clark [L.S.]
 A. J. Douglas [L.S.]
 Elias C. Clarke [L.S.]
 Harrison Gray [L.S.]

State of Michigan } ss
Saginaw County } On this eleventh day of March A. D. 1867
there was a meeting of the Board in and for said County
legally and lawfully assembled and known to me to be the persons
who executed the above and who personally acknowledged
the execution of the same for the purposes herein expressed
James H. Elwell

Register Office } ss. Received for Record August
Saginaw County } 16th 1867 at 11 O'Clock A.M.
and recorded in Book 35 of Records Page 159
A. L. Birmingham Reporter

I hereby certify that this Oath is a correct copy of the Oath now on Record in the Register of Deeds Office, being made under the supervision of the Auditor General in tracing the Oath on Record and affording thereto a carefully compared copy of the Certificate.

Dated the 12th day of May 1911

Attn: B. J. Ward
Cable and Sew West

PLAT- J.H.SCOTT'S ADDITION SUBDIVISION TO THE CITY OF
GRAND RAPIDS

In re petition)
Henry A. Gill) ORDERED: That that part of CAYUGA Street between Lot 15,
to Vacate part) Block 1 and Lot 1, Block 2; Also that part of Oswego
Plat) Street South of Lot 16, Block 2; Also the STREET known
as JOHN STREET. Be and the same are hereby VACATED

Order Judge
WM E GROVE
June 26, 1895
No. 17115

Vol- 50- Page- 3401

PLAT - SHEPARD'S ADDITION TO THE CITY OF GRAND RAPIDS

In re petition)
Maria D. Gunnison) ORDERED: That all of BLOCK 1 and BLOCKS 16 to 21 in-
et al to Vacate) clusive and BLOCKS 32 to 42 inclusive together with all
part of Plat) included Streets thereon be and the same are hereby
VACATED.

Order Judge
L.S. Lovell
March 10, 1868
No. 40362

Vol- 147. Page- 12161 Sub 2, 1, 4, 2, 9

PLAT- SNELL'S ADDITION VILLAGE OF LOWELL

In re petition)
Elizabeth Train) ORDERED: That the entire of BLOCKS 1, 4, and 11, also the
et al to Vacate) East one-half of BLOCKS 2, 5, and 10 and all STREETS
part of Plat) within the boundary lines thereof be and the same are
hereby VACATED.

Order Judge
Birney Hoyt
Sept 22 1879
No. 11132

Vol- 147- Page 12168


PLAT- STOWELL'S ADDITION TO COMSTOCK PARK

In re petition)
Dora Stowell to) ORDERED: That STOWELL'S ADDITION to COMSTOCK Park
Vacate Plat) be and the same is hereby VACATED.

Order Judge
W.B. Perkins
April 25 1910
No. 22343

Vol- 56- Page- 3863

Eddy & Bennett
Plat Examiners

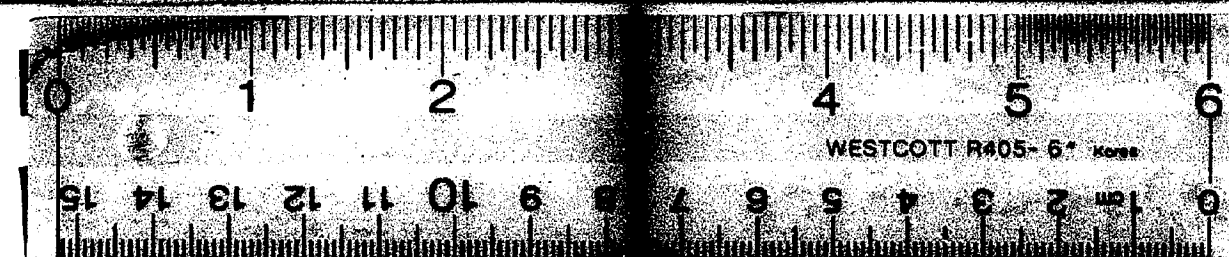

16 X