

State of Michigan }
County of Saginaw } SS.

Corporate Seal

I George Maurer Clerk of the City of East Saginaw County and State, do hereby certify that the within Map has been approved by the Common Council of the said City at their Session November 2^d A.D. 1868.


MAP

Geo Maurer
Clerk.

FLEITZ - SUBDIVISION

OUT LOT 52 and EAST 1/2 of OUT LOT 51
GLASBY and GALLAGHERS ADDITION TO
EAST SAGINAW

E F Guild Surveyor
East Saginaw
Mich

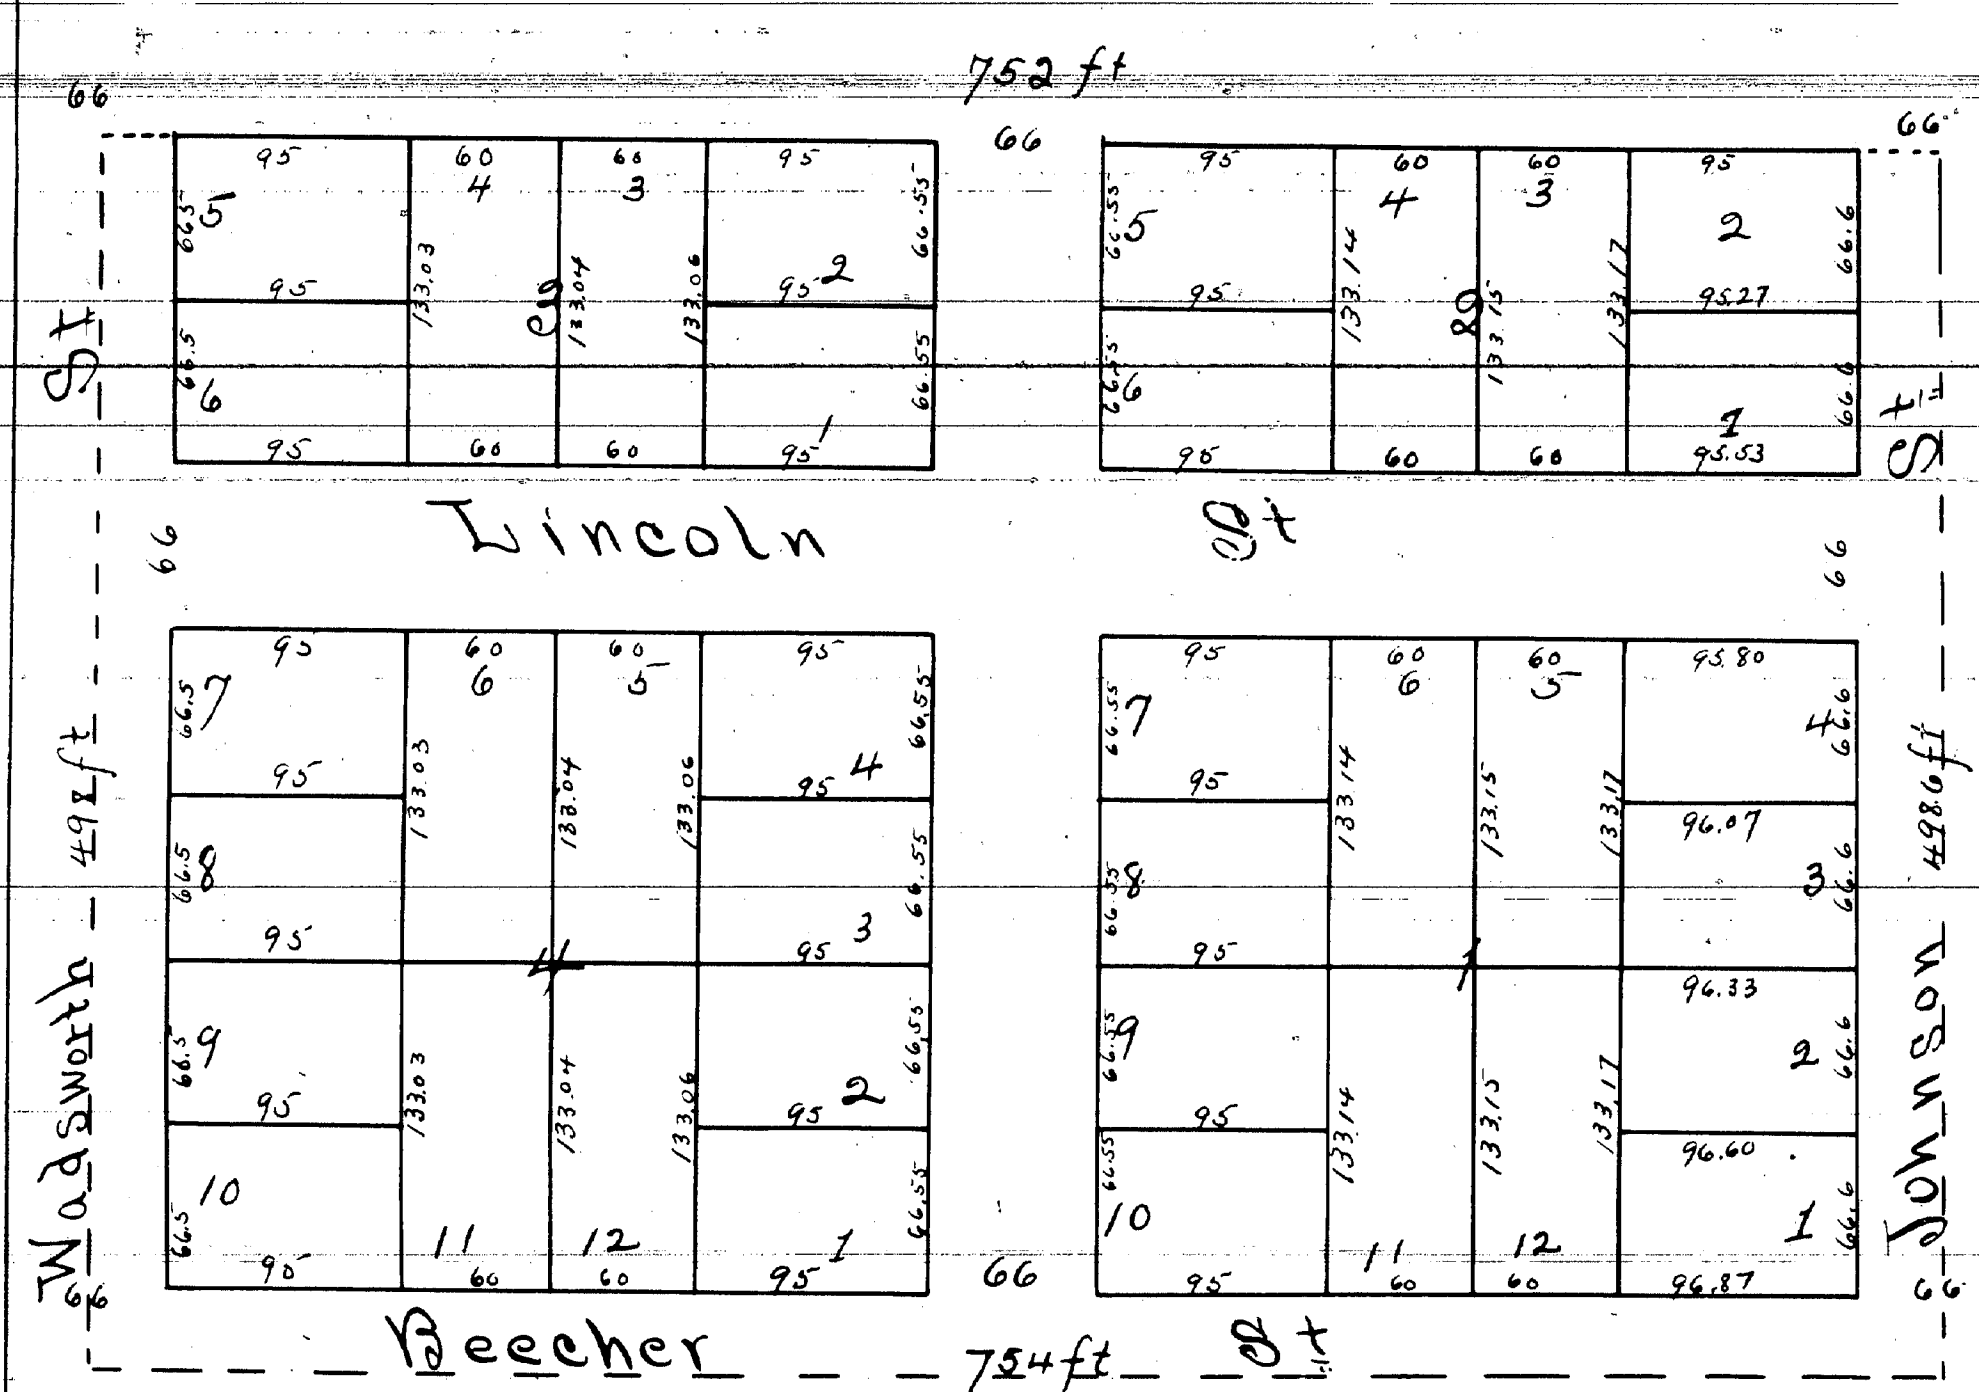

I hereby certify that this Plat is a correct copy of the Plat now on record in the Register of Deeds Office being made under the supervision of the Auditor General by tracing the Plat on record and affixing thereto a carefully compared copy of the Certificate.

Attest, 10th day of June 1911
Clara Lund Sec. Regt.

Received for Record November 18th 1868
at 11 1/2 O'Clock A.M. and Recorded in Lib. 38
of Deeds on Page 205.

A. L. Bingham
Register

Know all men by these presents that the Land laid out and platted on the within Map is owned by John P. Fleitz of the City of East Saginaw of the County of Saginaw State of Michigan
That the said plat or Map is now Executed by John P. Fleitz as proprietor and E. F. Guild as Surveyor in accordance with provision of an act to provide for recording Town plats and Vacating the same in certain cases and the acts amendatory thereto and for the purpose of being recorded as Fleitz Subdivision of Out Lot No 52 and East 1/2 of Out Lot No 51 of Glasby and Gallagher's Addition to East Saginaw Michigan the size of the Lot and width of Street are given on said Map in feet and decimal parts of feet
In Witness whereof we have hereunto set our hands and affixed our seals This 6th day of November 1868
In presence of
Dwight M. Smith }
Alfred N. Newlon } John P. Fleitz [ES]
E. F. Guild [ES]

State of Michigan }
County of Saginaw } SS.
On the 7th day of November A. D. 1868 before me a Notary Public personally came the above named John P. Fleitz and E. F. Guild known to me to be the persons who executed the above and who severally acknowledged the execution of the same for the purposes therein expressed
In Testimony whereof I have hereunto set my hand and affixed my official Seal on the day and year above mentioned
Dwight M. Smith
Notary Public
in & for Saginaw County Mich.

SEAL

122262

02

CITY OF SAGINAW

MICHIGAN



1972

12262

