


JOHN GALLAGHER'S SUB-DIVISION OF LOT N^o 29

JAMES RILEY'S RESERVATION
CITY OF EAST SAGINAW MICH
A.D. 1865

Scale 50 FT = ONE INCH

Description of the Lands here Platted
The Land laid out or Platted on the within map
Embraces Lot 29 in James Riley's Reservation in
the City of East Saginaw Saginaw County and
State of Michigan and is more particularly de-
scribed as follows. Commencing at an Iron Mon-
ument at the intersection of the Center line
of Jefferson Street and the German Colony
Road (so called) Thence N 15° 21' E along
the center line of Jefferson Street 819.50 ft
to an Iron Monument on the North line of
James Riley's Reservation Thence
S 73° 41' W along the N line of said Res-
ervation 678.14 feet Thence S 31° 14' W
447.20 feet to the center of the German Colony
Road Thence S 60° 30' E along the center line of
said road 795.50 feet to the place of beginning
The magnetic Bearings are given in the above
description

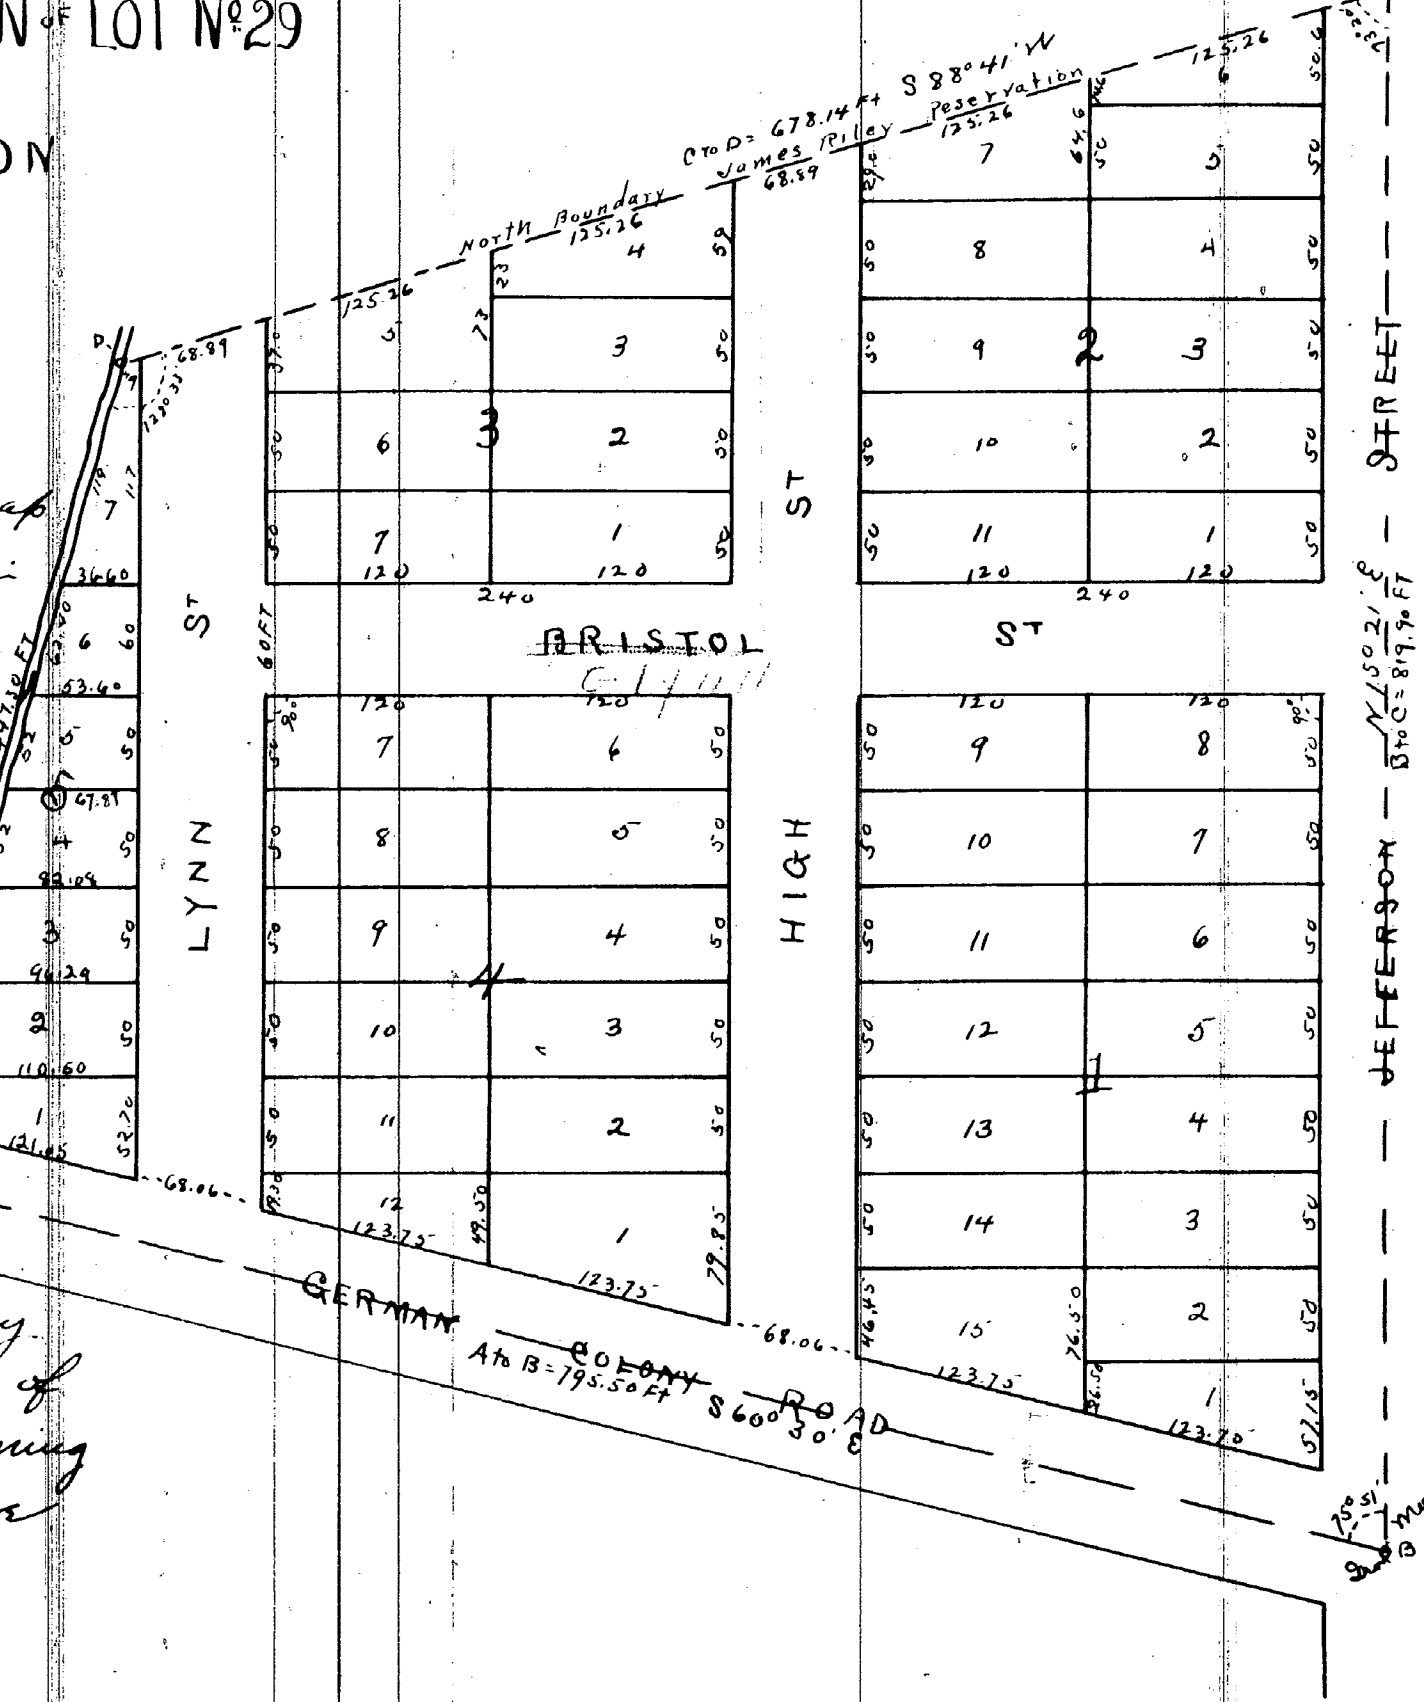

Dedication

Know all men by these presents that the Land laid out and
platted on the within Map is owned by John Gallagher of
the City of East Saginaw Saginaw County & State of Michigan
that the said Map or Plat is now executed by the said
John Gallagher as proprietor and W^m B. Sears as Surveyor
in accordance with the provisions of an act to provide
for recording town Plats & for Vacating the same in certain
cases and the act amendatory thereto and for the purpose
of being recorded as John Gallagher's Sub-Division of
Lot 29 in James Riley's Reservation in the City of East
Saginaw Michigan The size of the Lots and the width
of the Streets are given in said Map in feet and hundredths
of feet In witness whereof we have hereunto set
our hands and seals this day of June A.D.
One thousand Eight hundred & Sixty five

Signed Sealed & Acknowledged

In presence of
John J. Wheeler
Henry P. Herring

W^m B. Sears [L.S.]

John Gallagher [L.S.]

I hereby certify that this Plat is a correct copy of the Plat
now on Record in the Register of Deeds Office, being made
under the supervision of the Auditor General by tracing
the Plat on Record and affixing thereto a carefully compared
Copy of the Certificate

Dated the 3rd day of June 1911

Alton B. Hurd.

Clerk, Aud. Gen. Dept.

Registers Office } ss. Received for Record Sept 28th
Saginaw County } A.D. 1865 at 11 O'clock A.M. and
Recorded in Lib. N^o 38 of Deeds Record of Maps
& Plats Page 97

Gas. N. Gotee
Register

State of Michigan } ss.
County of Saginaw }

On this 28th day of September
A.D. 1865 personally came before me a
Notary Public in and for said County
John Gallagher and William B.
Sears known to me to be the persons
described in & who executed this
within Plat and acknowledged
that they executed the same freely
for the purposes therein mentioned
John J. Wheeler
Notary Public
Saginaw County
Michigan

SEAL