

Description

Commencing on the West line of Section 23 S. 12 N. R. 4 E at a point 330 feet North of the South West corner of said Section, thence N. 10° 42' W on the West line of said Section 324 feet thence S. 88° 22' W 242 feet thence N. 41° 08' E. 611 1/2 feet to the center of Court Street thence S. 46° 17' E. in the center of Court Street 543 feet thence S. 41° 08' W. 328 1/2 feet thence S. 88° 39' W. 196 1/2 feet to the place of beginning (Bearings are Magnetick)

Know all men by these presents that the above described land which is represented by the within map is owned by Peter C. Andre of the City of Saginaw County of Michigan and State of Michigan that said map is now executed by the said Peter C. Andre as Proprietor and by Harrison Cary as Surveyor in accordance with the provisions of an Act to provide for recording Town Plats and for vacating the same in certain cases and the acts amendatory thereto and for the purpose of filing the same recorded as P. C. Andre's Second Addition to the City of Saginaw, Michigan.

The dimensions of lots and width of streets are given on said map in feet and tenths of a foot.

In witness whereof we have hereunto set our hands and seals this Fifteenth day of February A.D. 1869
 Executed in presence of } Peter C. Andre [L.S.]
 Elias C. Andre } Harrison Cary [L.S.]
 J. L. Eaton }

State of Michigan } ss.
 Saginaw County }

On this 15th day of February A.D. 1869 before me a Justice of the Peace in and for said County personally appeared the above named Peter C. Andre and Harrison Cary known to me to be the persons who executed the above and who severally acknowledged the execution of the same for the purposes therein expressed.

Frederic L. Eaton
 Justice of the Peace

Thereby certify that this Plat is a correct copy of the Plat now on Record in the Register of Deeds Office being made under the supervision of the Auditor General by tracing the Plat on Record and affixing thereto a carefully compared copy of the Certificate.

Dated the 12th day of May 1911

Alton B. Hurd
 Clerk and Gen. Rept.

MAP

OF


P. C. ANDRE'S SECOND ADDITION

TO THE

CITY of SAGINAW

MICHIGAN

Scale 100 Feet to the Inch

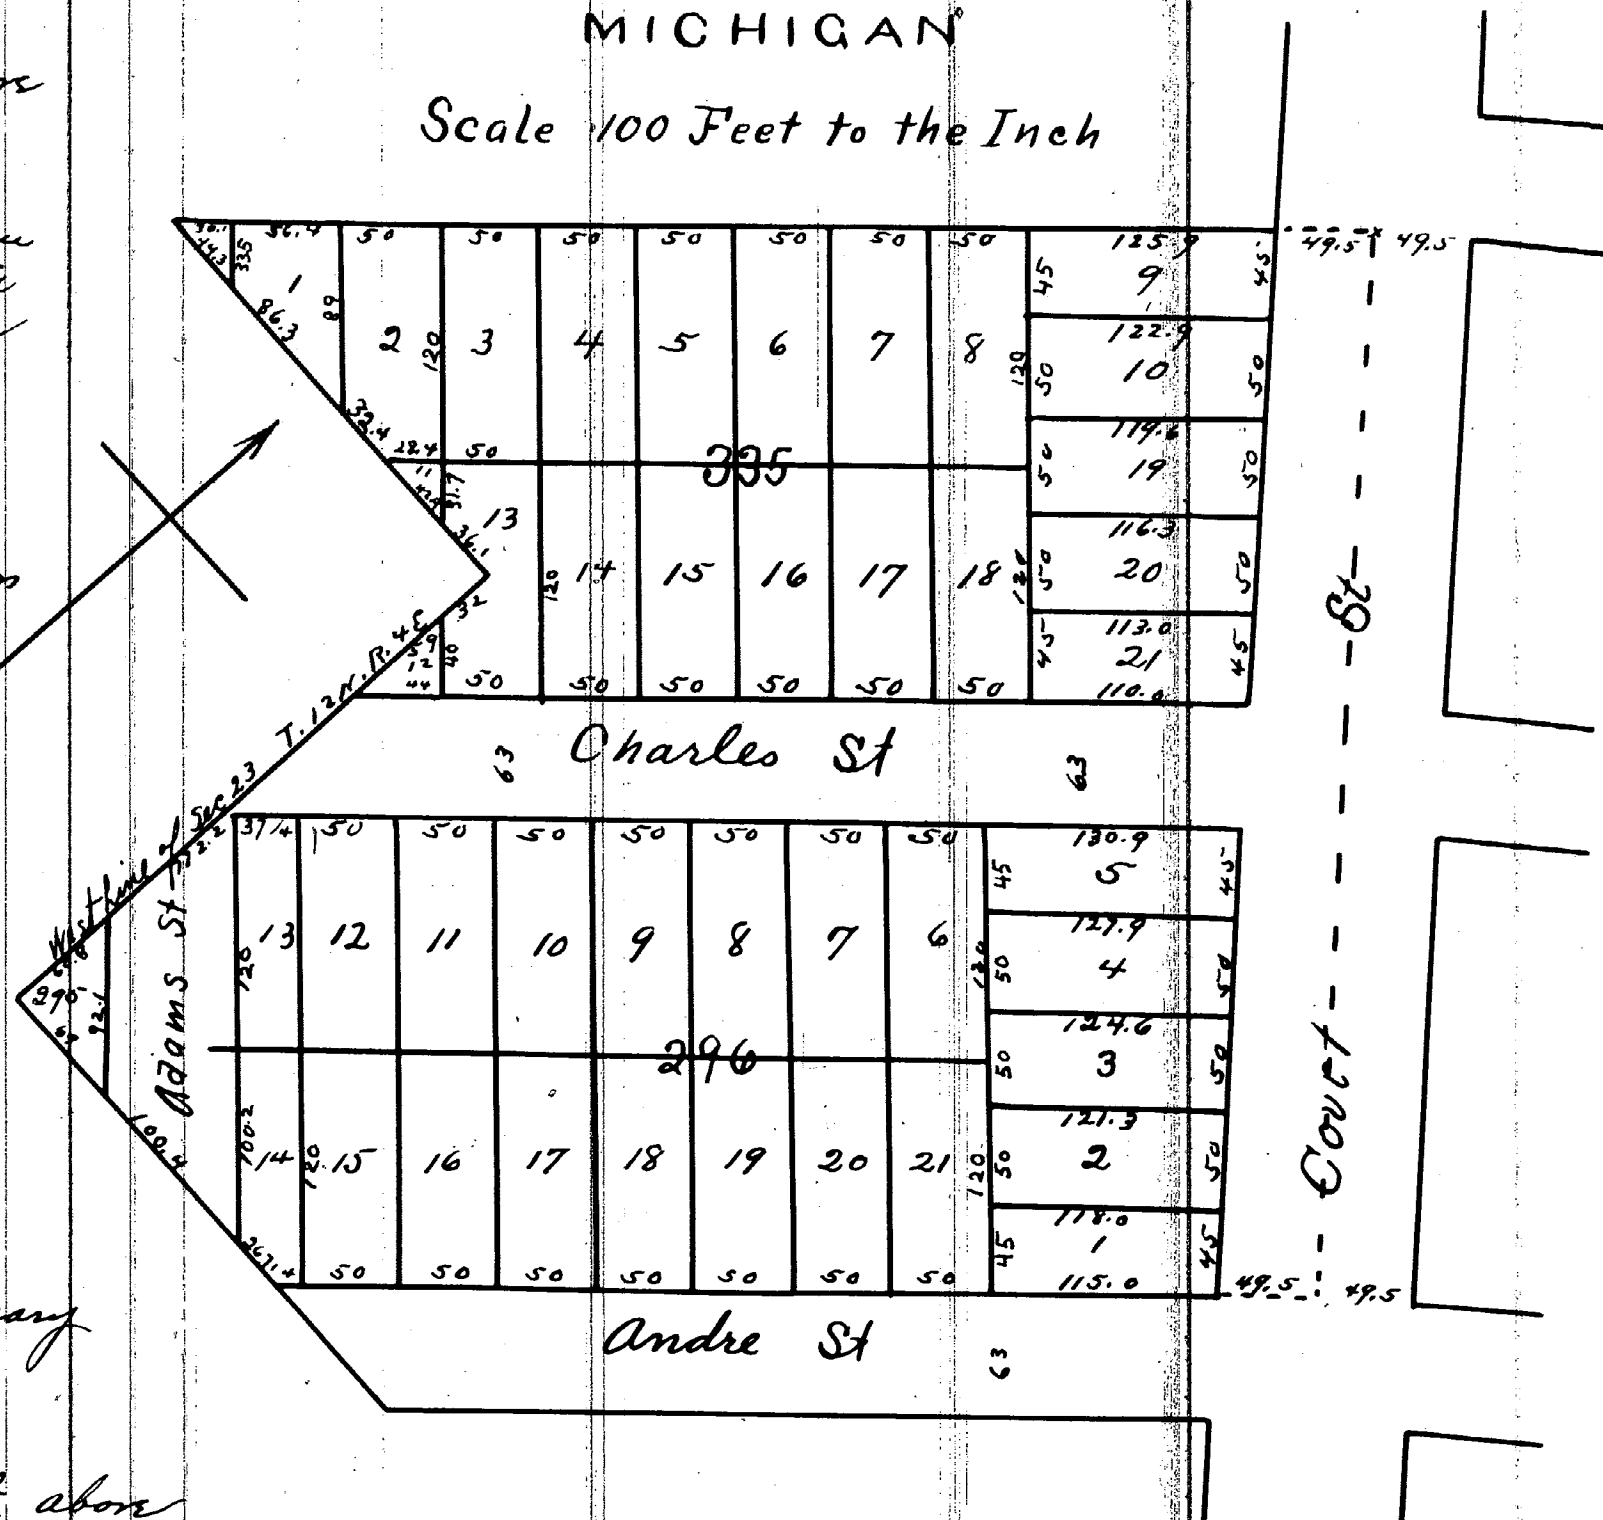

Registers Office

Saginaw County

Recd for
 Record February 15 1869 at 3
 o'clock P.M. and recorded in
 Lib. No. 38 of Deeds on Page
 217

A. L. Bingham
 Register