



MAP
OF
P. C. & E. C. ANDREWS
ADDITION
TO THE
CITY OF SAGINAW
MICHIGAN

Scale 80 Feet = 1 Inch

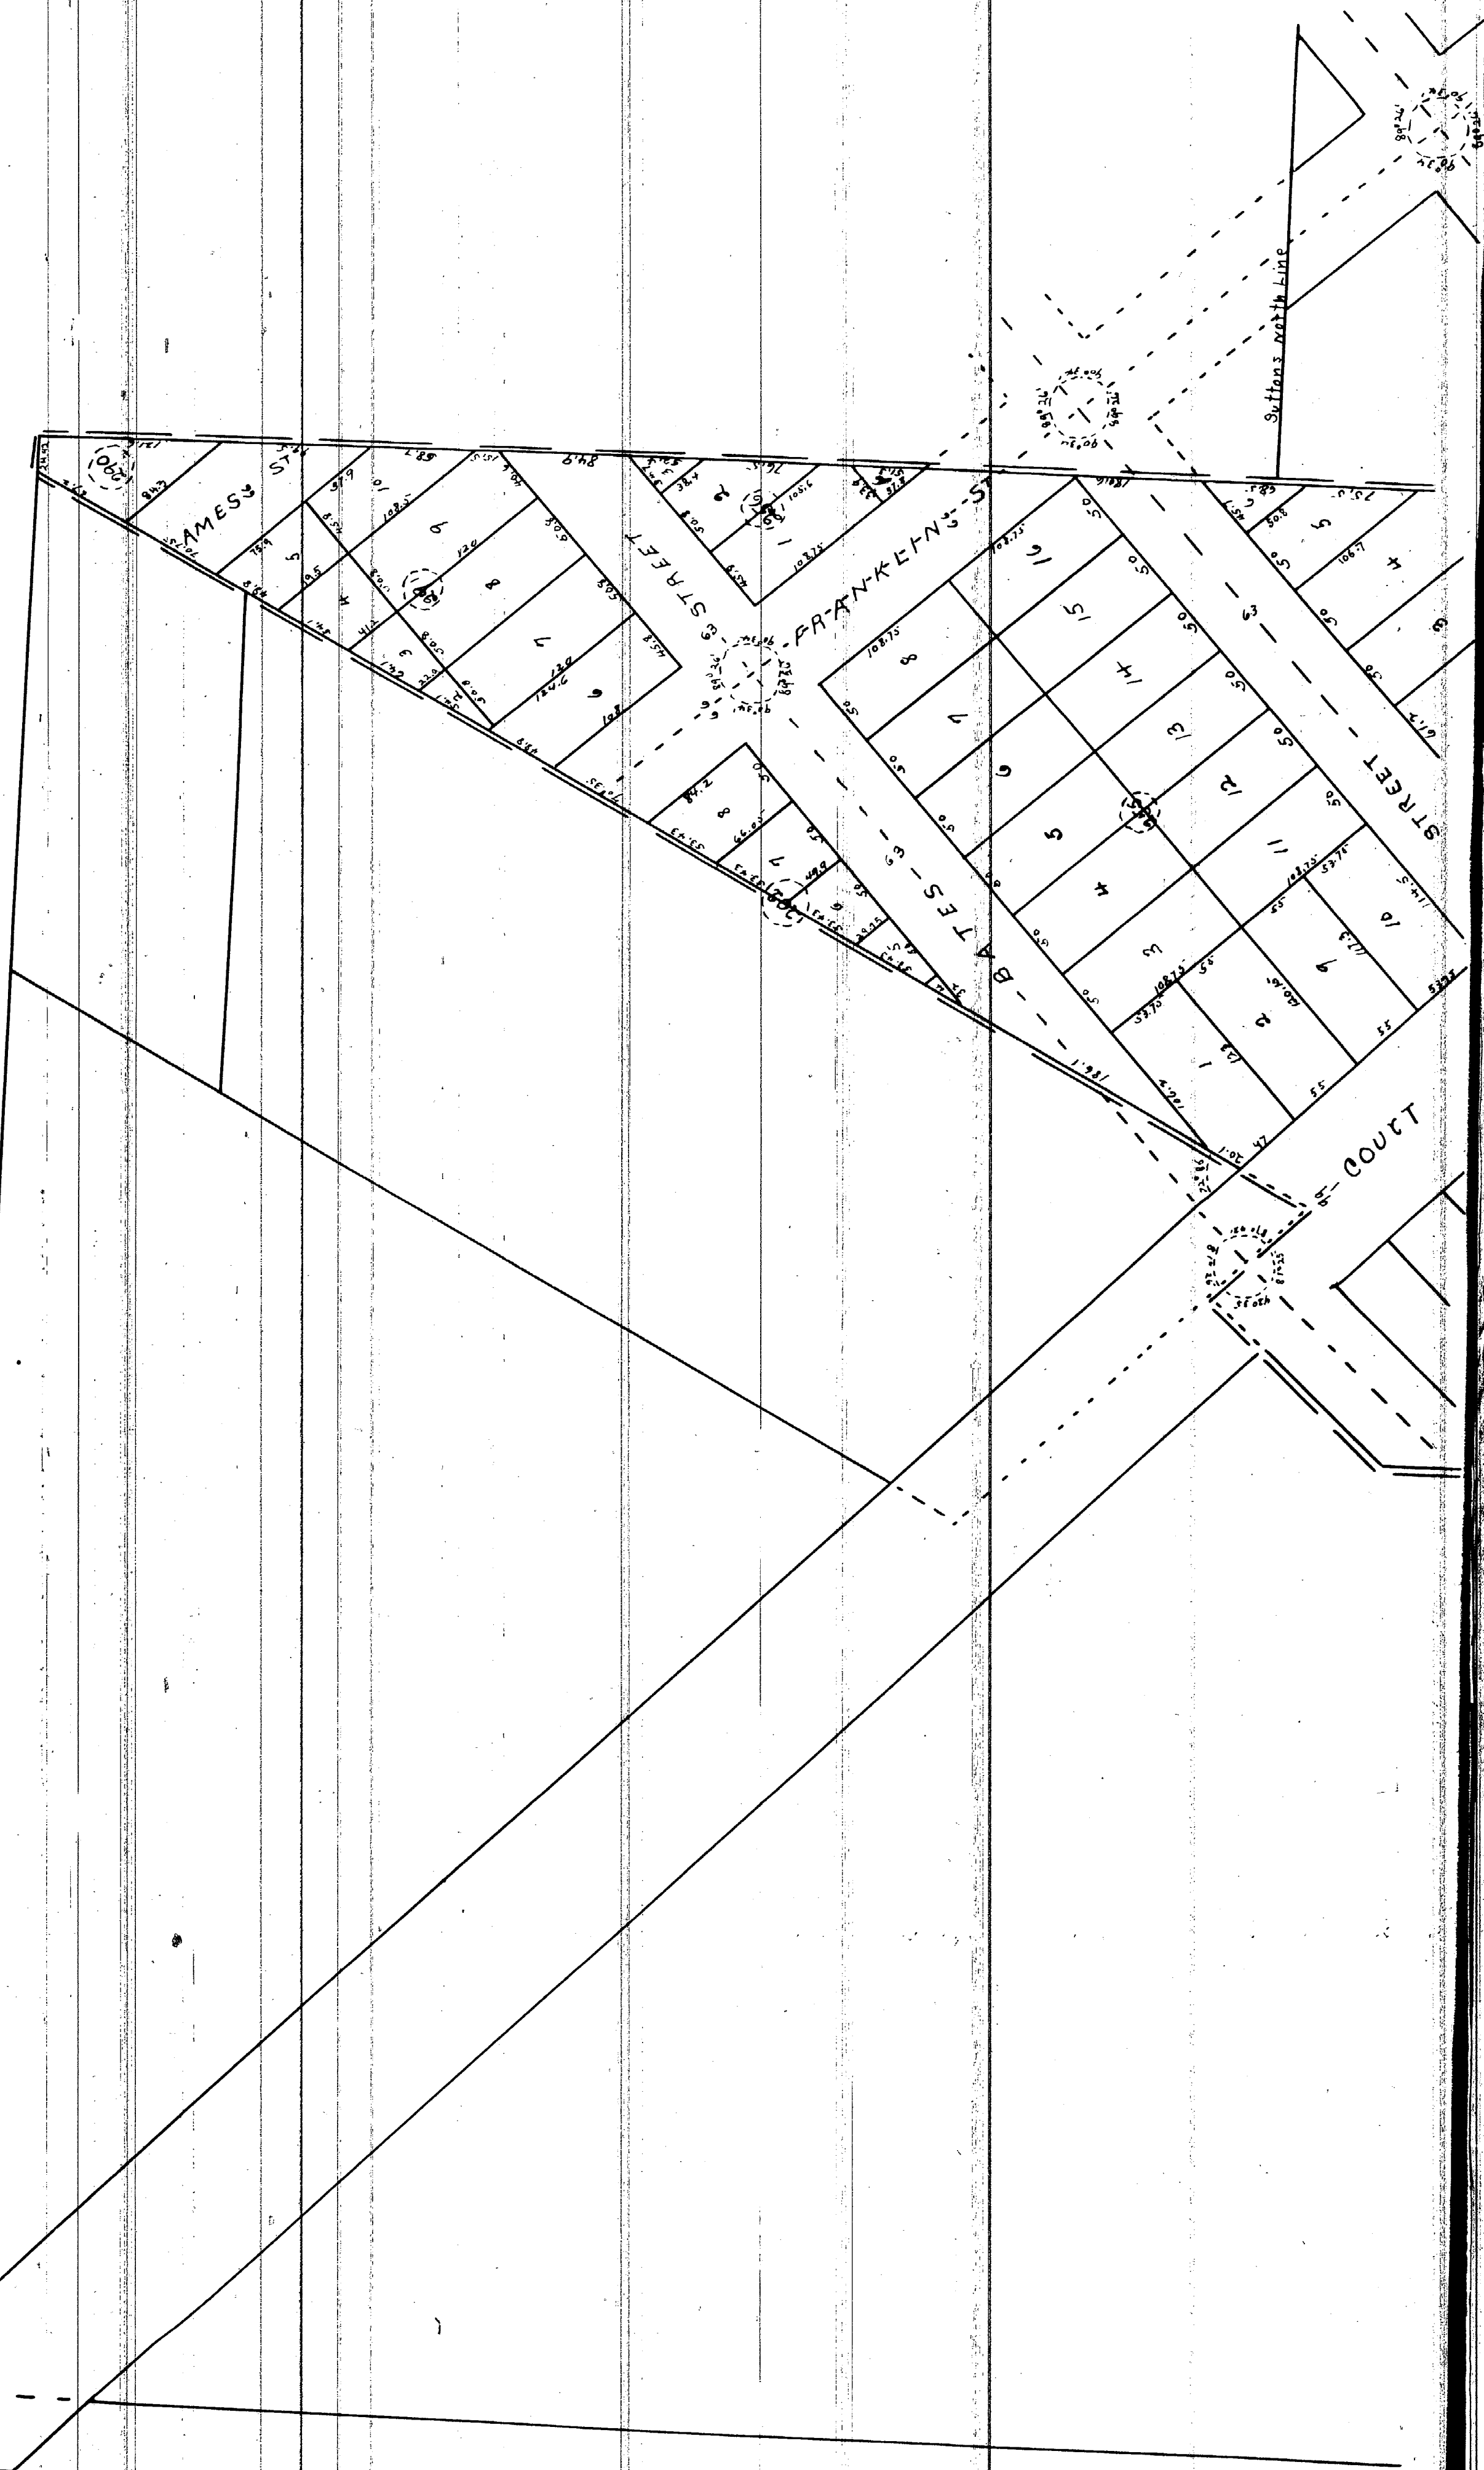

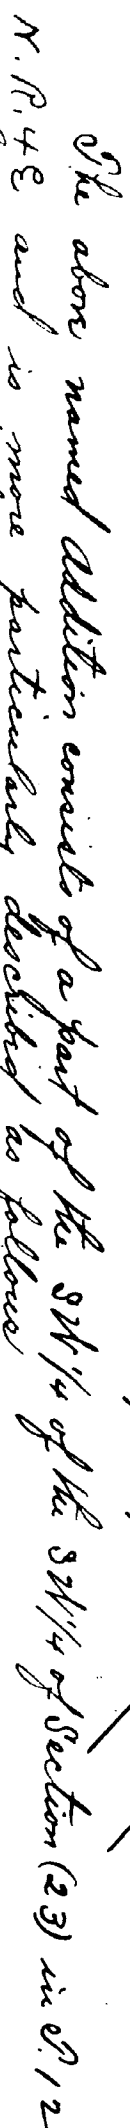

I hereby certify that this Plat is a correct copy of the Plat now on record in the Register of Deeds Office, being made under the supervision of the Auditor General by tracing the Plat on record and comparing thereto a carefully compared copy of the Certificate.

10 2 11/21/1891

turn all men by these presents that the land said out
 or platted on the within map is moved to Peter C. Audue
 and Elias G. Audue of the City of Saginaw County of Saginaw
 and State of Michigan that the said map or plat is now
 executed by the said Peter C. Audue and Elias G. Audue as
 proprietors and grantors hereby as Surveys in accordance
 with the purview of an act to provide for recording town plats
 and for locating the same in certain cases and the acts
 amending thereof and for the purpose of being recorded as
 P.C. & E. the said Addition to the City of Saginaw
 County and State of Michigan
 The City of Detroit and Middle of Detroit are given on
 said map in feet and decimal of a foot
 On witness whereof we have hereunto set our hands
 and seals this fourth day of May A.D. one thousand
 eight hundred and sixty six
 In presence of
 James H. Clark
 W. C. Glaze
 A. S. Douglas
 Peter C. Audue [L-5]
 Elias G. Audue [L-5]
 Harrison Cary [L-5]

State of Michigan }
County of Ingham } 5.5

(many of signatures) } On this fifteenth day of May A.D. 1866
 before me a notary public in and for said County personally
 came the above named Peter C. Audie and Elias C. Audie and
 Harrison Doug known to me to be the persons who executed the
 above and who annually acknowledged the execution of
 the same for the purposes therein expressed

Registered Office }
 Saginaw County } ss Received for Record May 15 A.D.
 1866 at 11 1/2 o'clock A.M. and
 Recorded in Lib. No. 38 of Books Maps & Plats
 J. M. Bate
 Register.