


MAP OF THE ANN ARBOR SALT & LUMBER CO'S ADDITION TO THE VILLAGE OF SOUTH SAGINAW MICHIGAN

Scale 50 feet to an inch

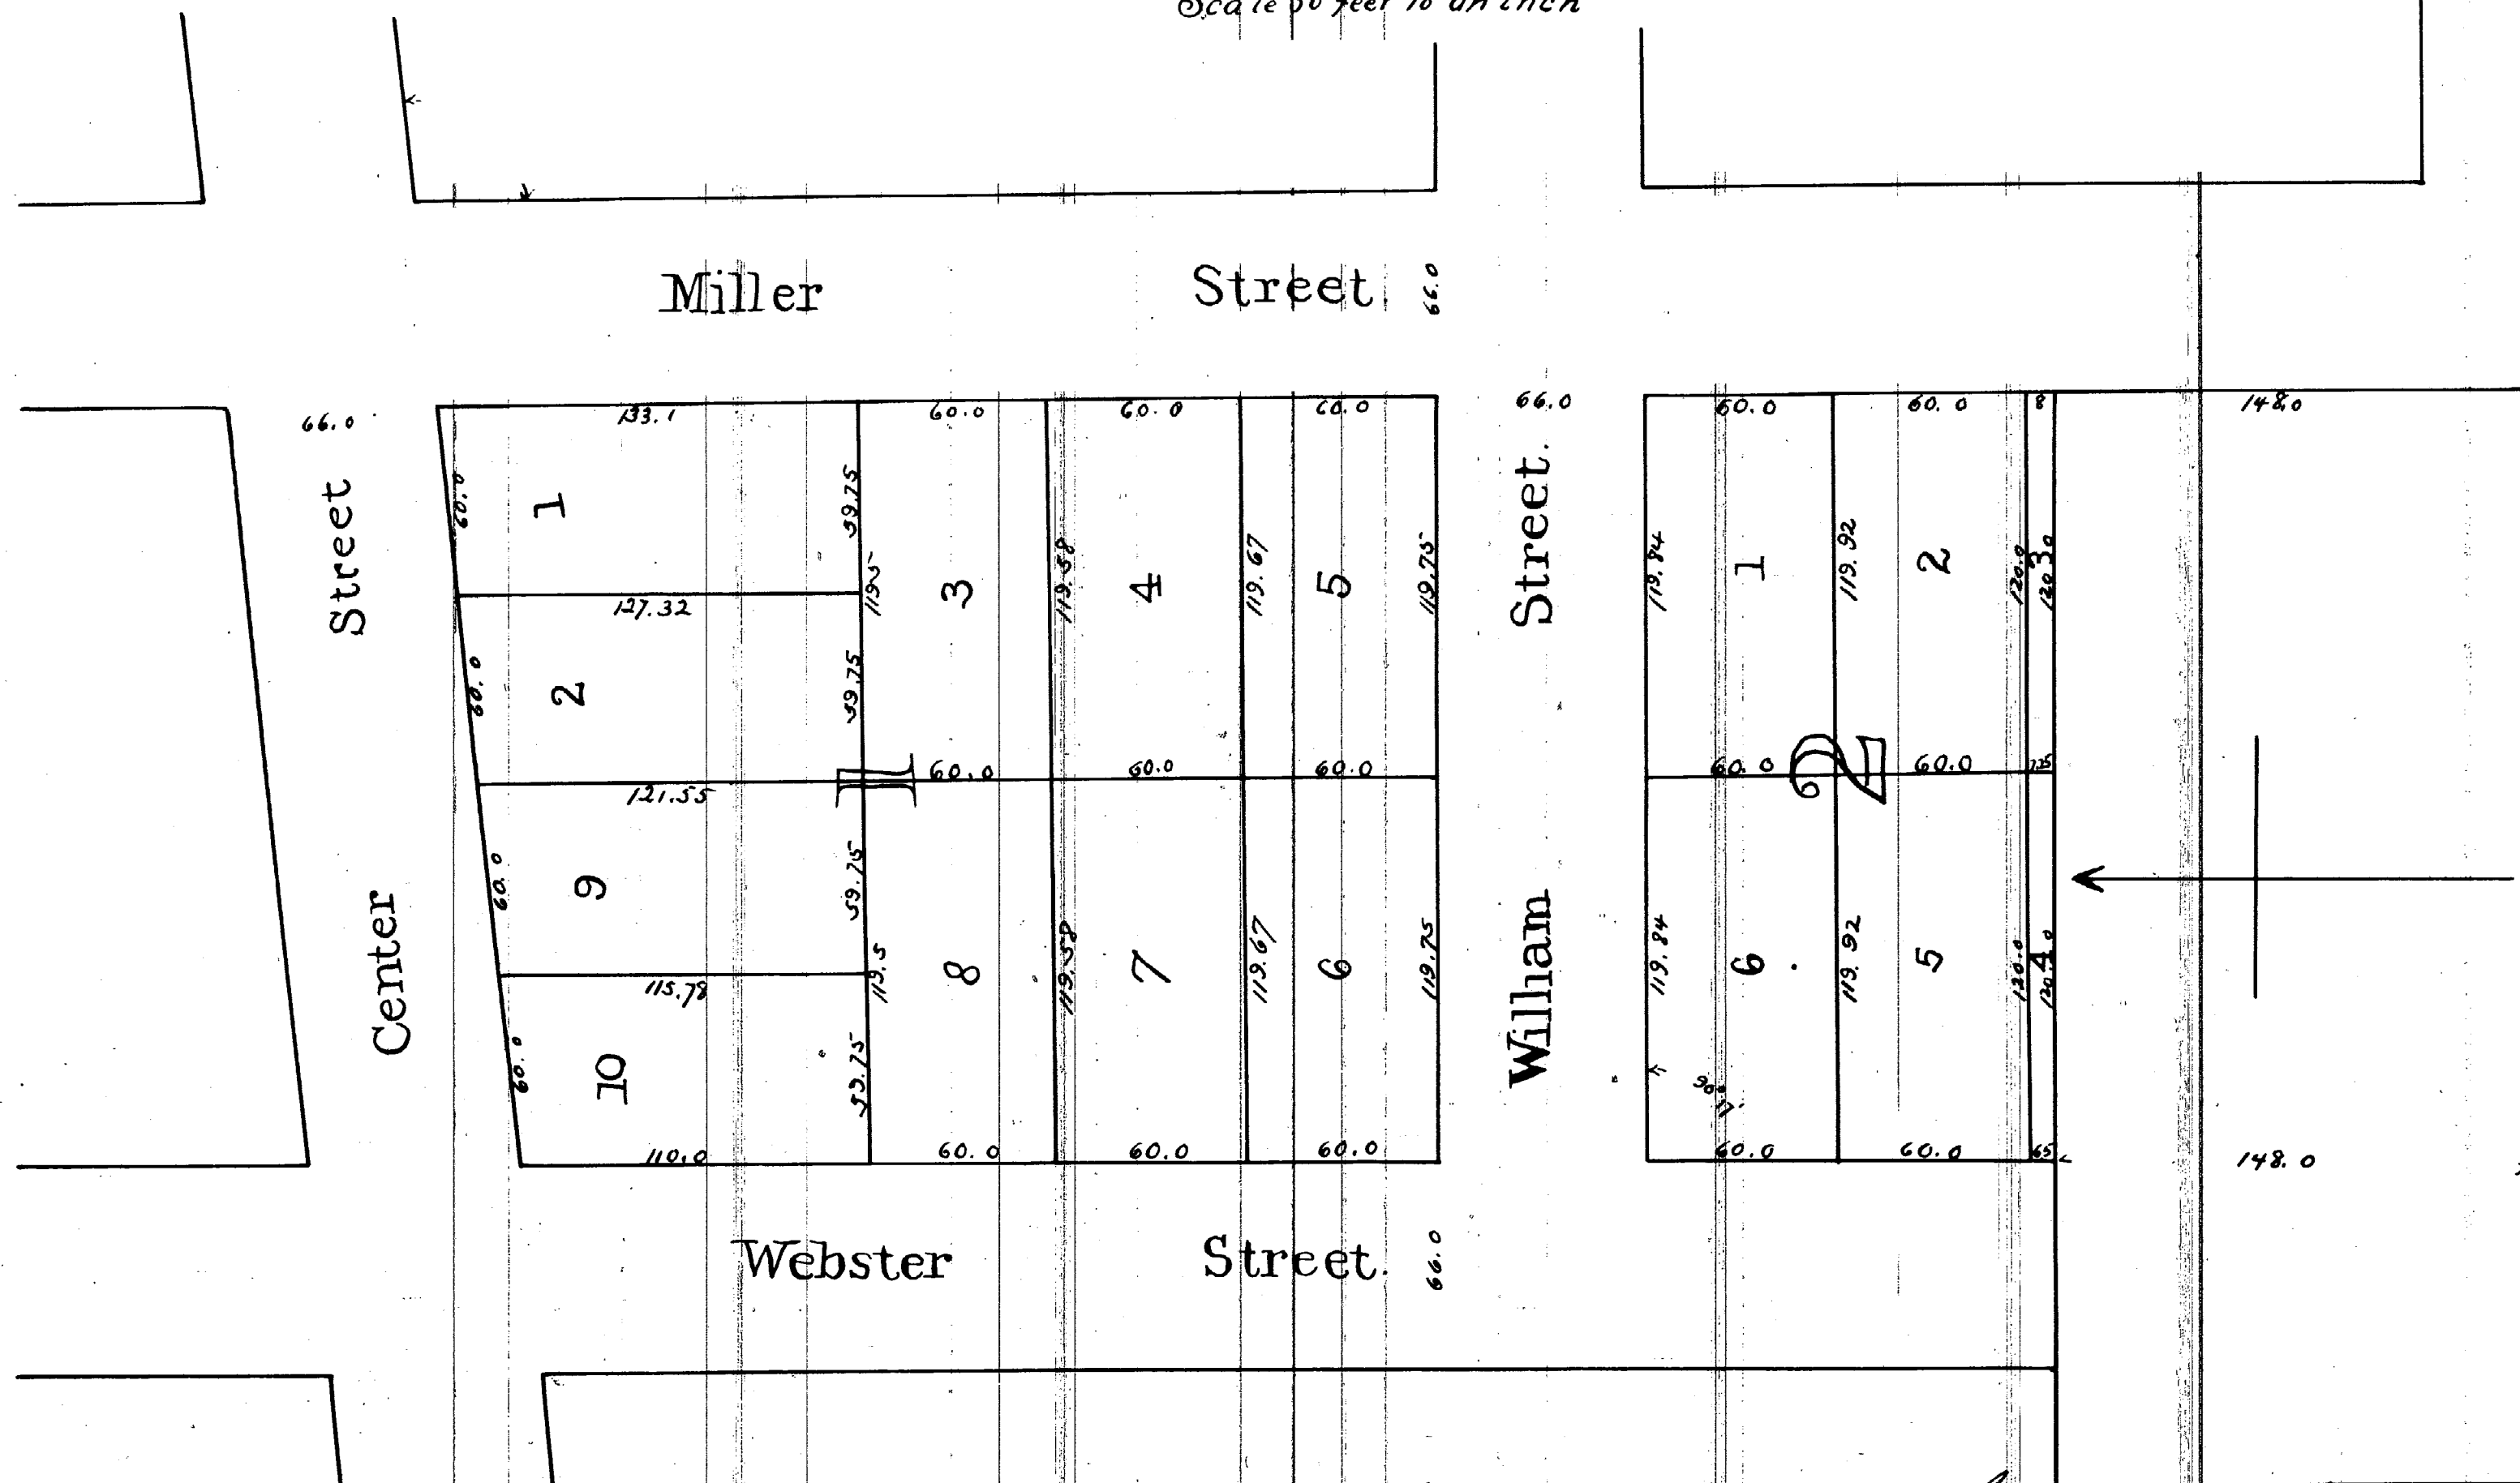

Know all men by these Presents that the Land represented by the following map is described as follows to wit: Commencing on the West line of Miller Street at a point 148 feet North of the East and West quarter line of Section 35 in T. 12 N. R. 4 E. Thence North on the West line of said Street 507 1/2 feet to the South line of Center Street Thence West on the last mentioned line 306 1/2 feet to the extension of the West line of Webster Street Thence South in the extension of said line of Webster Street 416 3/4 feet Thence East parallel with said quarter line 306 feet to the place of beginning That said land is owned by Volney Chapin Norman Chapin Charles A. Chapin and Henry D. Bennett of Ann Arbor County of Washtenaw and State of Michigan That said map is now executed by the said Volney Chapin Norman Chapin Charles A. Chapin and Henry D. Bennett

as proprietors and by Harrison Cary as Surveyor in accordance with the provision of an Act to provide for the recording of Town Plats and for vacating the same in certain cases and the acts amendatory thereto and for the purpose of having the same recorded as the Ann Arbor Salt & Lumber Co's Addition to the Village of South Saginaw Michigan

The Size of Lots and Width of Streets are given on said Map in Feet and decimals of a foot

In Witness whereof we have hereunto set our hands and seals this 4th day of July A.D. 1867

Executed in presence of }
Benton Howlett }
A.S. Gayland }
Witnesses to Harrison Cary }
State of Michigan }
Washtenaw County }
ss. Received for Record January 28th A.D. 1870
at 3 o'clock P.M. and Recorded in
Lib. 38 of Deeds on Page 249
A.R. Bingham
Register.

Volney Chapin [LS]
Norman Chapin [LS]
Charles A. Chapin [LS]
Henry D. Bennett [LS]
Harrison Cary [LS]

On this 29th day of December A.D. 1869 Before me a Notary Public in and for said County Personally came the above named Norman Chapin Charles A. Chapin and Henry D. Bennett known to me to be the persons who executed the above and who severally acknowledged the execution of the same for the purposes therein expressed

John M. Chase
Notary Public Washtenaw County

I hereby certify that this Plat is a correct copy of the Plat now on Record in the Register of Deeds Office being made under the supervision of the Auditor by tracing the Plat on Record and affixing thereto a carefully compared copy of the Certificate

Dated the 13th day of May 1911

Alton B. Jurd
Clerk and Genl. Supt.

State of Michigan }
County of Saginaw }
ss. On this 11th day of February A.D. 1868
before me a Notary Public in and for said County personally
came the above named Harrison Cary known to me to be the person
who executed the above and who acknowledged the execution of
the same for the purposes therein expressed
Benton Howlett [LS]
Notary Public for
Saginaw County
Michigan