


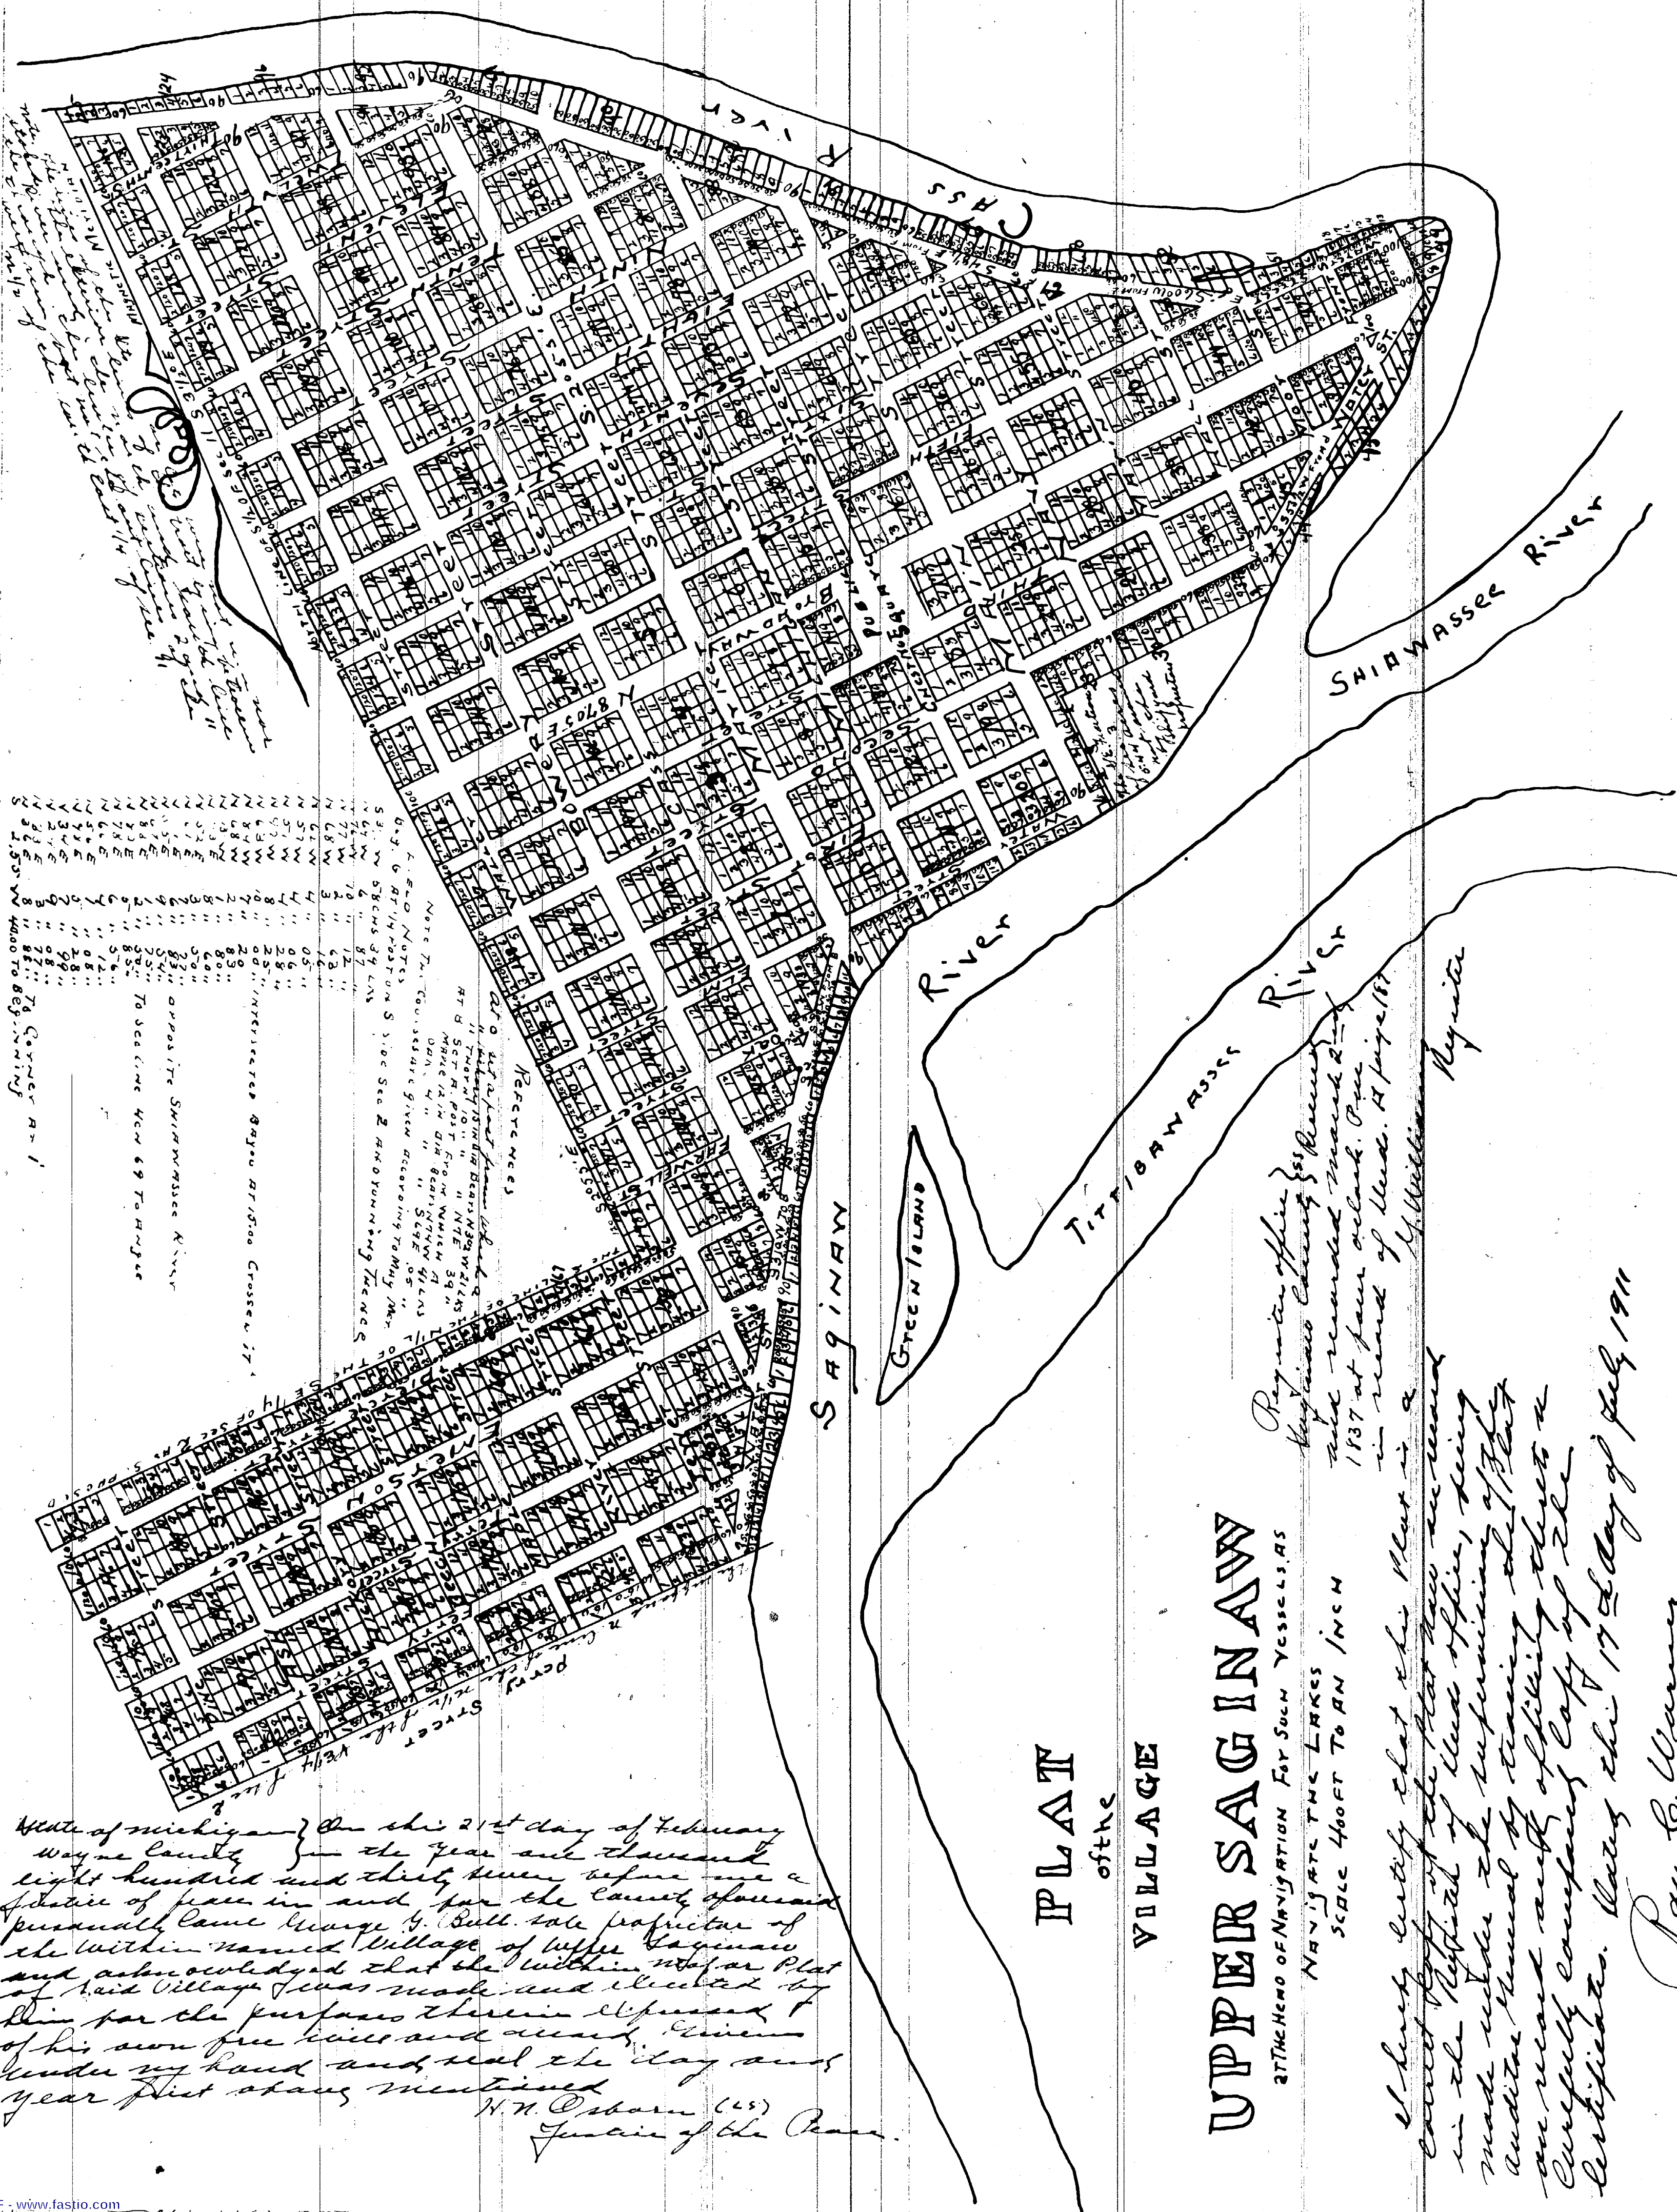

State of Michigan } On the 21st day of February
Wayne County } in the year one thousand
eight hundred and thirty seven before me a
Justice of peace in and for the County aforesaid
personally came George H. Bull, sole proprietor of
the within named Village of Upper Lagrange
and acknowledged that the within and a Part
of said Village was made and elected by
him for the purposes therein expressed &
of his own free will and accord. Given
under my hand and seal the day and
year first above mentioned
H. H. Osborn (J.S.)
Justice of the Peace

UPPER SAGINAW

22 THE HEMO OF NAVIGATION FOR SUCH VESSELS AS

NAVIGATE THE LAKES
SCALE 400 FT TO AN INCH

I hereby certify that this Plan is a correct copy of the Plan now on record in the Registry of Lands Office, being made under the supervision of the Auditor General by tracing each of the on record acts of linking sheets & carefully comparing copy of the certificate. Dated this 17th day of Feb

Pay C. Warner
Colch, and Huc. Sept.