
12273

M.A.P
OF
P. BROWN'S SUBDIVISION
Isaac OF
LOTS 7 AND 8 PARSONS ADDITION
To the Village of Carrollton
being part of the N 1/2 OF NE 1/4 SECTION 13 T12N R4E

Scale 50 ft to one inch

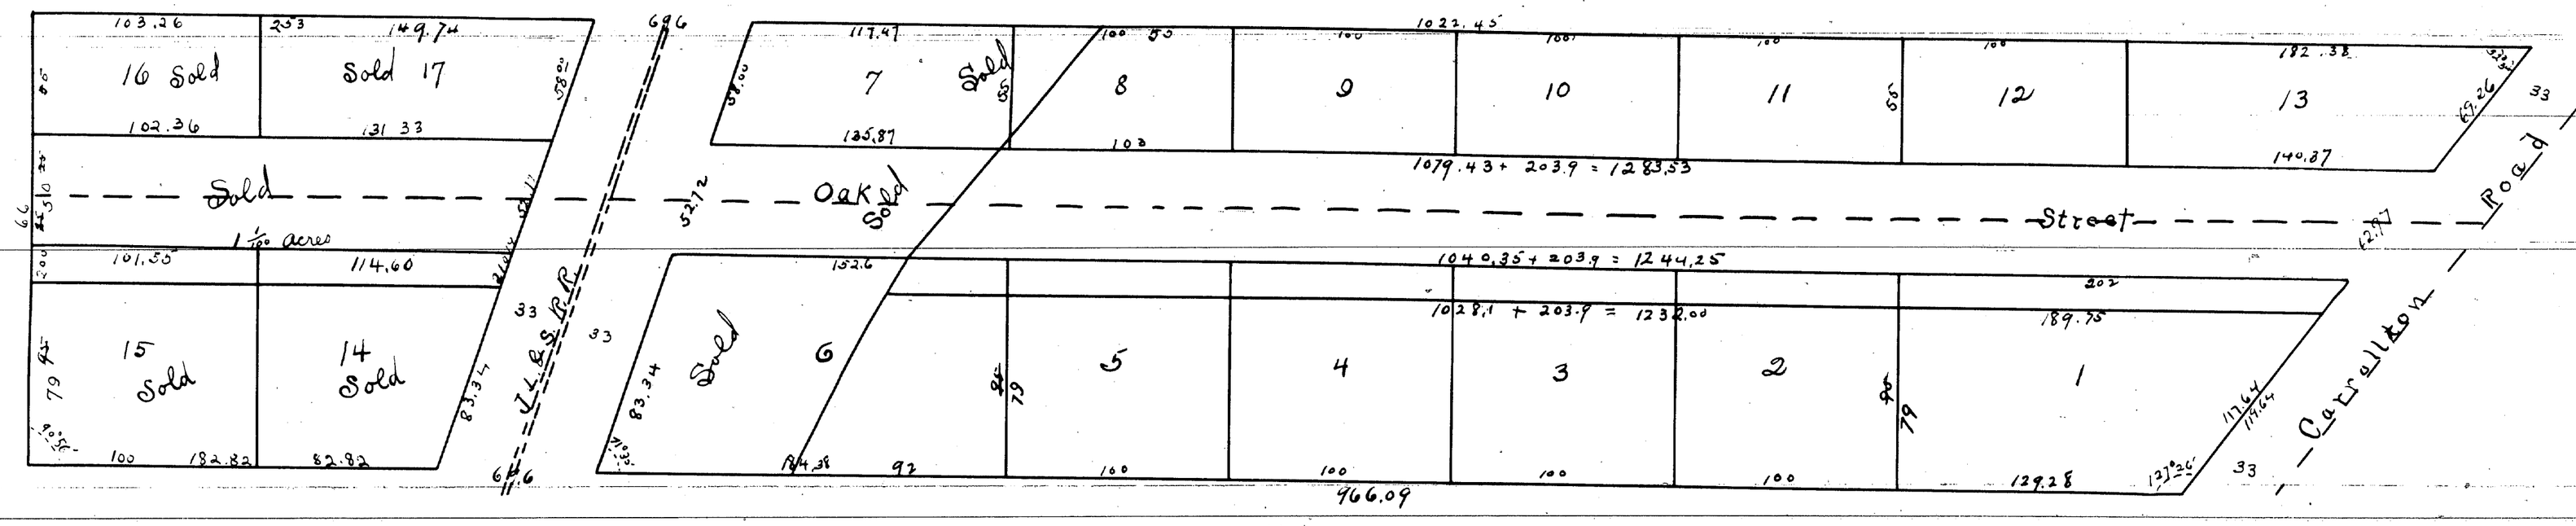

State of Michigan }
County of Saginaw } On this 7th day of May A.D. 1872 before me a Notary Public in and for Saginaw Co personally came the above named Margaret Brown and E.J. Guild known to me to be the persons who executed the above and who severally acknowledged the execution of the same for the purposes expressed. In testimony whereof I have hereunto set my hand and affixed my seal on the day and year above mentioned

Geo Maurer Notary Public Saginaw Co Mich.

Know all men by these presents that the land laid out and platted on the within map is owned by Margaret Brown of the town of Carrollton Michigan that the said Map of Plat is now executed by the said Margaret Brown as proprietress and E.J. Guild as Surveyor of East Saginaw, in accordance with the provisions of an act to provide for recording Town Plats and for Vacating the same in certain cases and the acts amendatory thereof and for the purpose of bringing Recorded as a Subdivision of Lots 5 and 6 Parsons Addition to Carrollton being on the W 1/2 of NE 1/4 Section 13 T 12 N R 5 E the size of the lots and width of the streets are given in feet and decimals parts of feet

In witness whereof we have hereunto set our hands and affixed our seals this seventh day of May A.D. 1872

In presence of
Geo Maurer
John P Reutz.

Margaret her X Brown [L.S.]
mark
E J Guild [L.S.]

Registers Office } ss. Received for Record 7th day of
Saginaw Co., Mich } December A.D. 1903 at 8 O'Clock A M
Chas Mayo
Dep Register.

I Hereby certify that this Plat is a correct copy of the Plat now on Record in the Register of Deeds Office, being made under the supervision of the Auditor General by tracing the Plat on Record and affixing thereto a carefully compared copy of the certificate.

Dated the 23rd day of May 1911

Alton B Hurd.
Clerk And Gen Dept.

ClibPDF - www.fastio.com