


Joseph Campau Farm

$\frac{1}{2}$ of SW $\frac{1}{4}$ of Sec 24 T. 12 N. R. 4 E
Wm. B. Sears Surveyor.

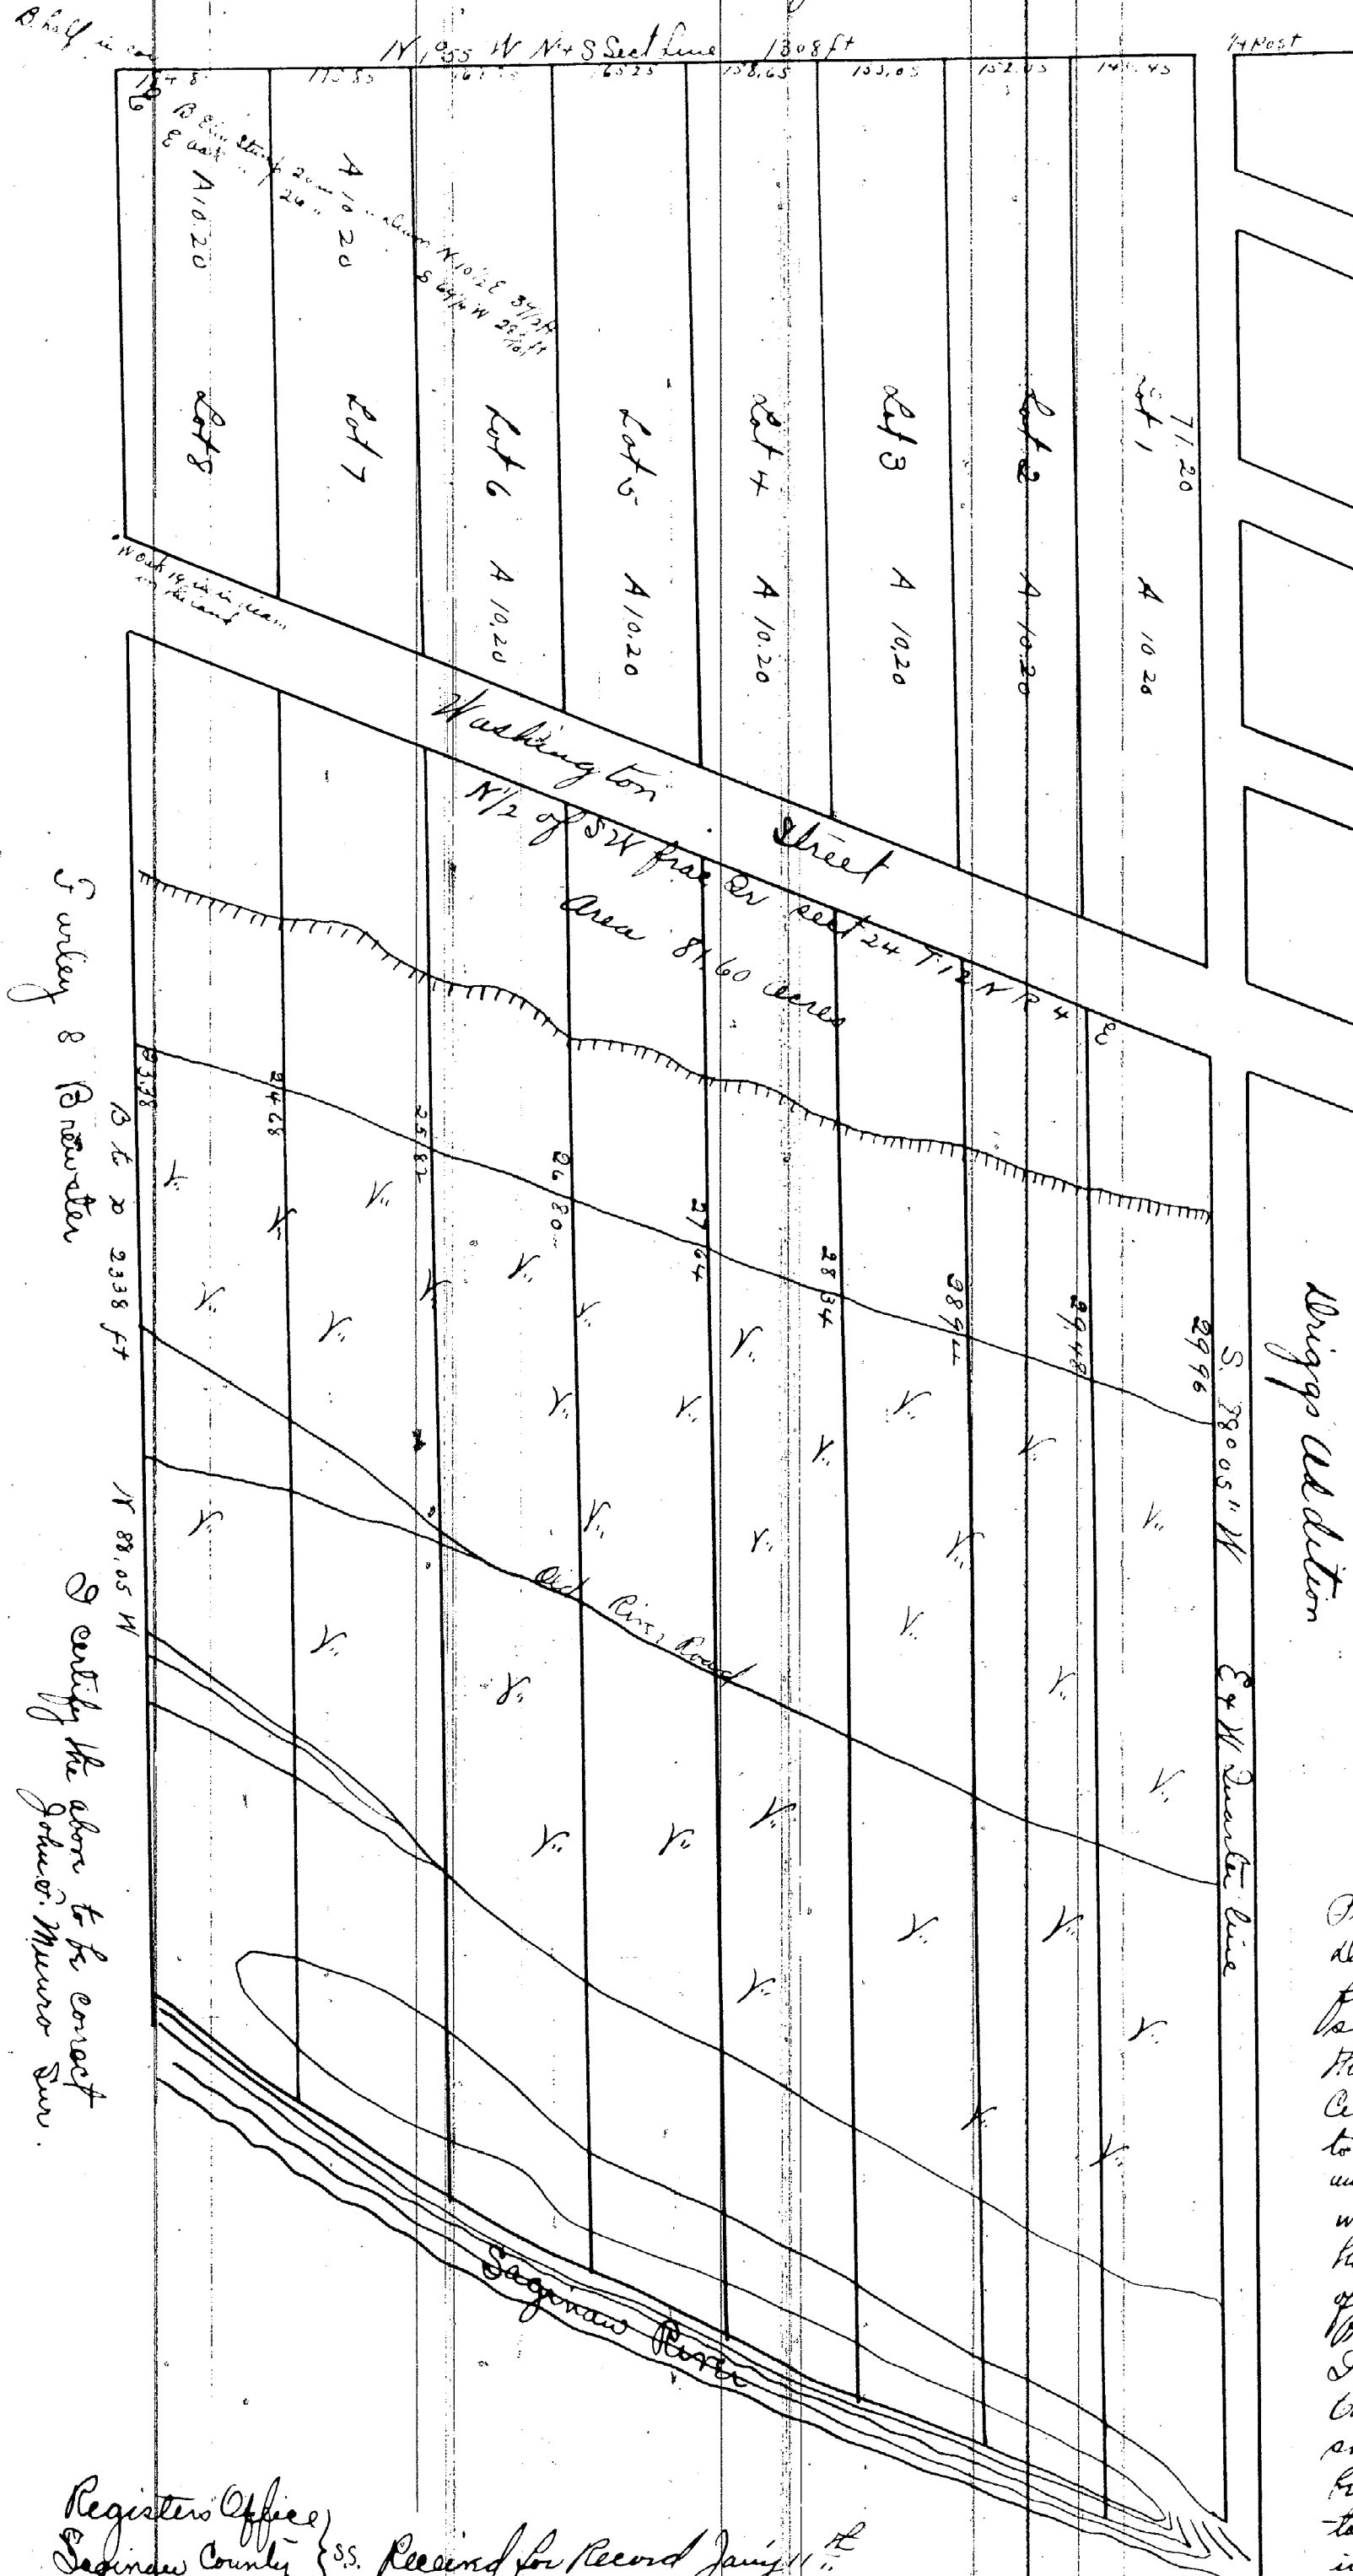

Registers Office
Saginaw County } ss. Received for Record Jan 11th
A.D. 1867 at 2 1/2 O'clock P.M.

A. L. Bingham
Register

I hereby certify that this Plat is a correct copy of the Plat now on Record in the Register of Deeds Office, being made under the supervision of the Auditor General by tracing the Plat on Record and affixing thereto a carefully compared copy of the Dedication and Certificates.

Dated the 22nd day of May 1911

Attn. B. Muir.

Clerk, Aud. Gen. Rept.

State of Michigan }
County of Wayne } ss. We Daniel J. Campau
Mary Campau Theodore J. Campau Elmore L. Campau
Alex. J. Campau, Alexander J. Campau Catherine L.
C. Campau, Frances Palms Matilda V. Chapoton Augustus B.
Chapoton John Johnson, Elizabeth Brown Lafayette Brown
Louisa V. Kane and William Kane have adopted and caused
the within Map or Plat of the North half of the South
west fractional quarter of Section twenty four (24)
Township twelve (12) North of Range four (4) East
County of Saginaw State of Michigan to be made by
Wm. B. Sears Surveyor and certified by John F.
Muir Surveyor and laid out in lot with Street
the Street for Public use
Detroit December 19th 1866

D. J. Campau [LS]
Mary Campau [LS]
Theo. J. Campau [LS]
Elmore L. Campau [LS]
Alex. J. Campau [LS]
Alex. J. Campau [LS]
Catherine B. C. Palms [LS]
Frances Palms [LS]
Matilda V. Chapoton [LS]
Augustus B. Chapoton [LS]
John Johnson [LS]
Elizabeth A. Brown [LS]
Lafayette Brown [LS]
Louisa V. Kane [LS]
William Kane [LS]

State of Michigan County of Wayne ss.
On this 26th day of December A.D. 1866 before me the under-
signed a Notary Public in and for said County personally
appeared Daniel J. Campau, Mary Campau Theodore J.
Campau, Elmore L. Campau, Alex. J. Campau, Alexander
J. Campau, Frances Palms Matilda V. Chapoton Au-
gustus B. Chapoton, John Johnson Elizabeth Brown, La-
fayette Brown Louisa V. Kane and William Kane and
John F. Muir Surveyor each known to me to be the per-
sons who executed the within Map or Plat and ack-
nowledged the same to be their free act and deed.
I witness whereof I have hereunto set my hand and official
Seal the day and year above written

{Notary Public}
{Seal} Edward N. Latours Notary Public
Wayne County Michigan

Province of Canada }
District of Montreal } Be it remembered that on this thirty
first day of December one thousand eight hundred and eighty
six before me Denis Emery Papineau a Notary Public in and for
that part of Canada called Lower Canada herein residing in the
City of Montreal C.E. personally appeared Catherine B. C. Palms known
to me to be one of the persons who executed the within map or Plat
and acknowledged the same to be her free act and deed, in witness
whereof I the said Denis Emery Papineau have hereunto set my
hand and signature official according to the laws of this part
of the said province D.E. Papineau N.P.

Province of Canada City of Montreal }
I Henry Starnes Mayor of the City of Montreal in the Province of
Canada do hereby certify and attest unto all to whom these presen-
tial come that Denis Emery Papineau whose signature is subscrib-
ed to the certificate written at the bottom of the sheet hereunto at-
tached or annexed is a Notary Public duly commissioned in and for
that part of the Province of Canada formerly called Lower
Canada and as such Notary that due faith and credit are
and ought to be given to all documents bearing such his sign-
ature, in testimony whereof I have hereunto set my hand and
caused the seal of the Corporation of the said City to be hereunto affixed
this first day of December one thousand eight hundred and eighty six
H. A. Starnes Mayor

Montreal
Corporation
Seal