12275

Plan of

J. S. CURTIS's Subdivision of the North East Quarter of

SECTION 31 of TOWNSHIP 12 North of RANGE 5 EAST

All distances given in Chains and Links The number of the Lots are given near the center of the Lot in Red Ink.

Scale 4 Chains to the inch

Surveyed October 1866 by Samuel Pettibone

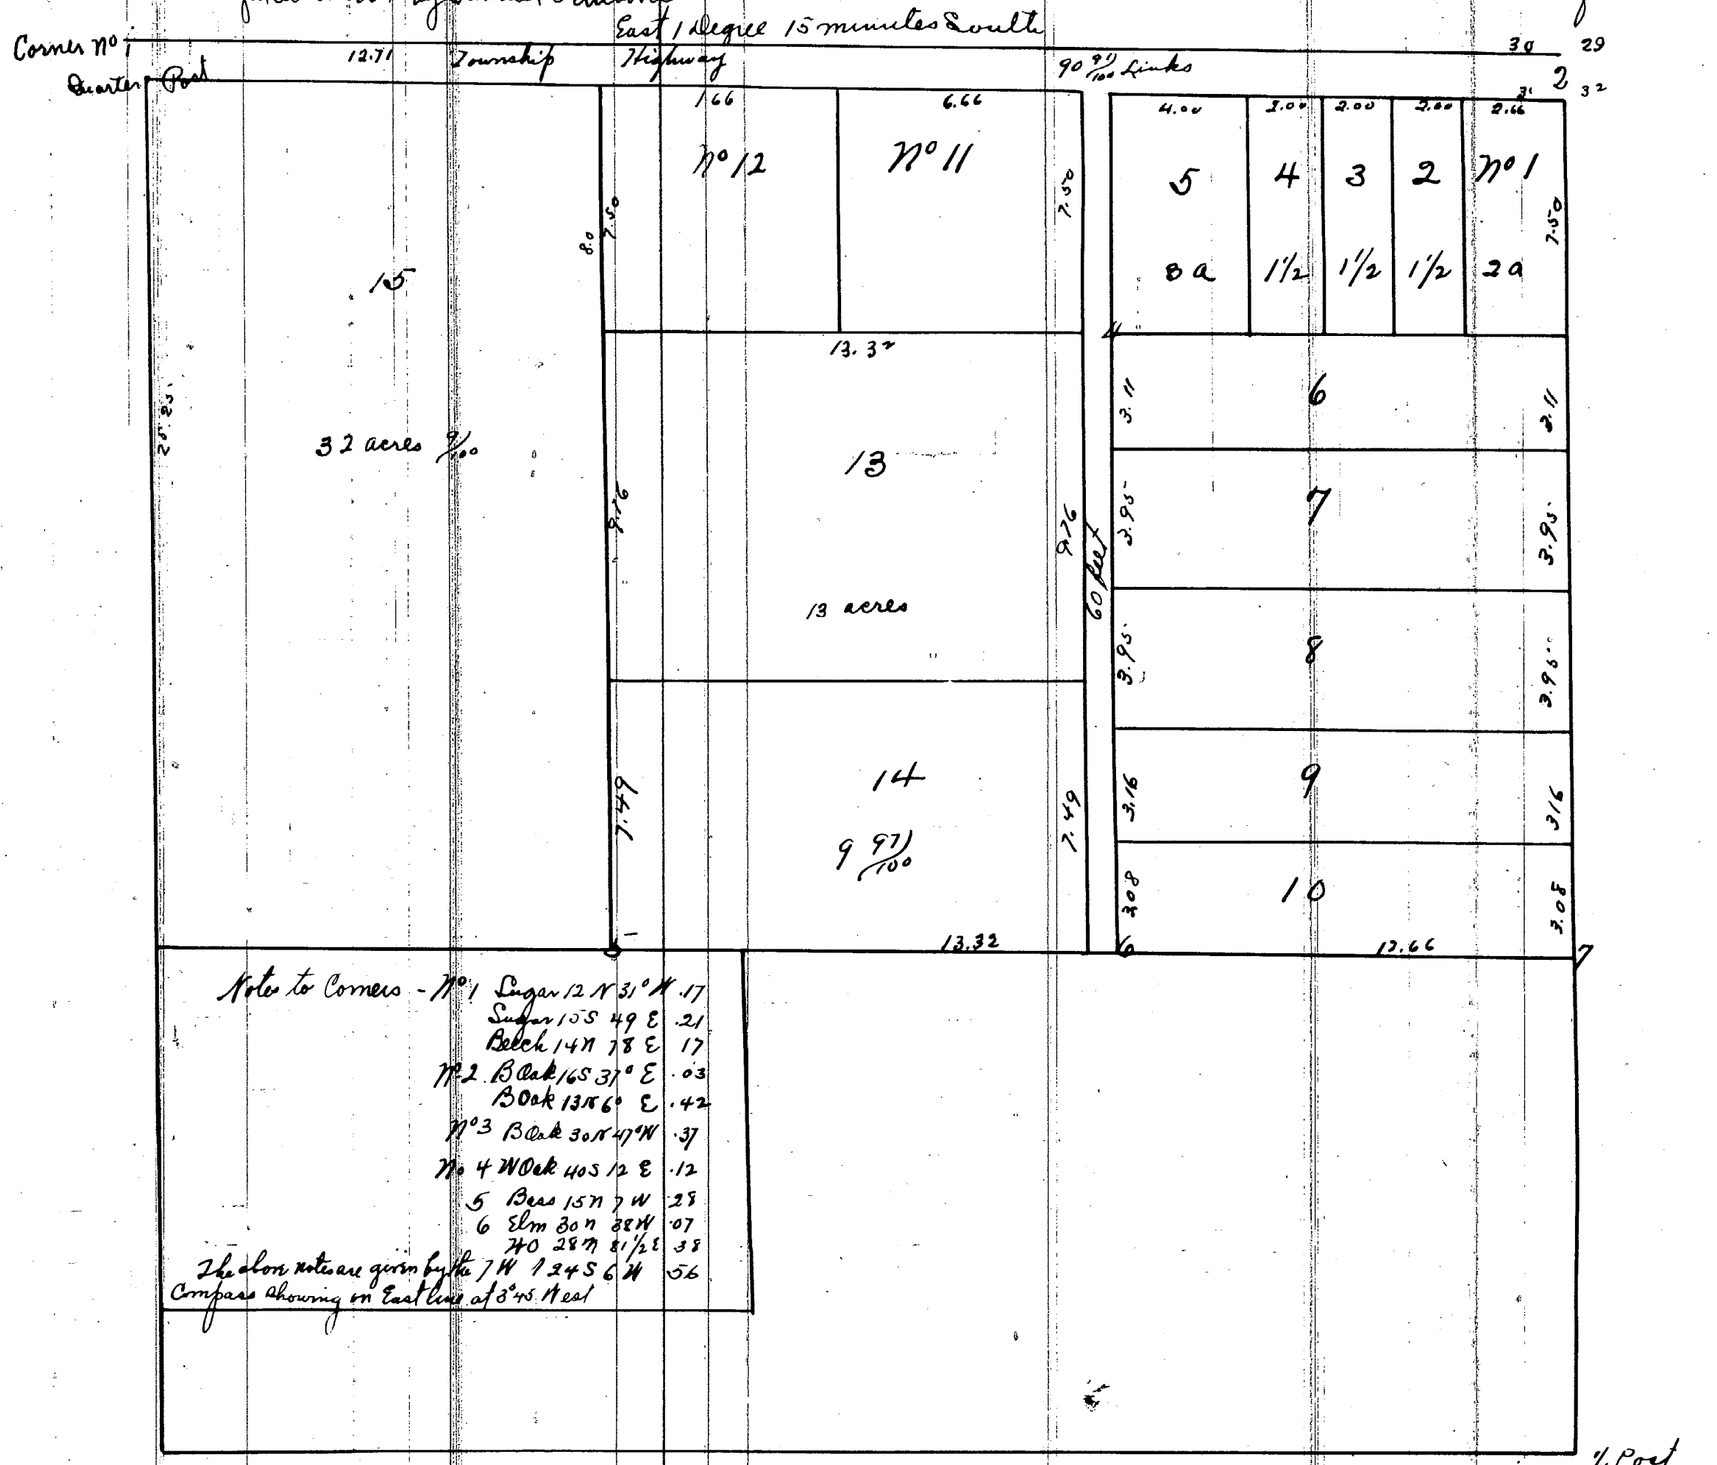

State of Michigan } ss.
County of Saginaw }

I Hereby certify that I have made a True Survey and laid out this Plat called J. S. Curtis's Subdivision of the North East quarter of Section 31 of Township 12 North of Range 5 East and that I am a Surveyor by practice and profession

Samuel Pettibone

I J. S. Curtis the proprietor of the Land laid out in this Plat do hereby adopt and make the same my Plat and dedicate the street marked thereon to the Public in pursuance of the Statute in such case made and provided and I do hereby authorize the Register of Deeds for the County of Saginaw in the State aforesaid to record said Plat - and I, Elsie B Wife of the said J. S. Curtis do hereby assent to the said Plat and have and release all right to dower of in or to the Street Highways or public ground, laid down dedicated therein In Witness whereof We the said J. S. Curtis and Elsie B. Curtis have hereunto set our hands and Seals at the City of East Saginaw this 24th day of October A. D. 1866

Sealed & delivered in presence of
Chas H Green
A Ferguson

In presence of

Jay S. Curtis [LS]
Elsie B. Curtis [LS]

State of Michigan } ss.
County of Saginaw }

On this 23 day of April 1867 before me, a Notary Public in and for said County personally appeared Samuel Pettibone as Surveyor and J. S. Curtis and Elsie B Curtis his wife as proprietors of the within Plat to me well known who severally adopted, assented to and dedicated the above Plat and executed the foregoing instrument and acknowledged that they executed the same for the purposes above set forth and the said Elsie B. Curtis wife of the said J. S. Curtis upon a private Examination before me separate and apart from her said husband acknowledged that she executed said instrument freely and without any fear or compulsion from any one

A Ferguson
Notary Public
In & for Saginaw Co Mich.

I Hereby certify that this Plat is a correct copy of the Plat on Record in the Register of Deeds Office for Saginaw County Michigan and was made under the supervision of the Auditor General by tracing made by the Deputy Register of the Plat on Record and attesting the same as a true and correct copy of the Plat on Record in my office and Liber 38 of Deeds on page 157

Dated this 26th day of April 1911

Alton V. Young
Clerk And Register Dept

Register's Office } ss
Saginaw County }

Received for Record August 6th 1867
at 3 O'Clock P.M. and Recorded in
Liber 38 of Deeds on page 157

G. L. Bingham