

## Map of Theodore J. Campau's

Subdivision of Lot N<sup>o</sup> 8 of the Subdivision of N<sup>o</sup> 2 of S.W.  
Fractional 1/4 of Section 24 T<sup>12</sup> N<sup>17</sup> E Being the  
Campau Farm so called in the

CITY OF SAGINAW

SAGINAW COUNTY

MICHELAN.

Scale 100 ft to an Inch.


PRESIDENT CITY SURVEYOR

I hereby certify that this Plat is a correct  
Copy of the Plat now on Record in the Register  
of Deeds Office, being made under the  
supervision of the Auditor General by  
tracing the Plat on Record and affixing  
there to a carefully compared copy of the  
Dedication and Certificates

Dated the 27<sup>th</sup> day of May 1911.

Wm. B. Allen

Clerk and Gen. Rept.

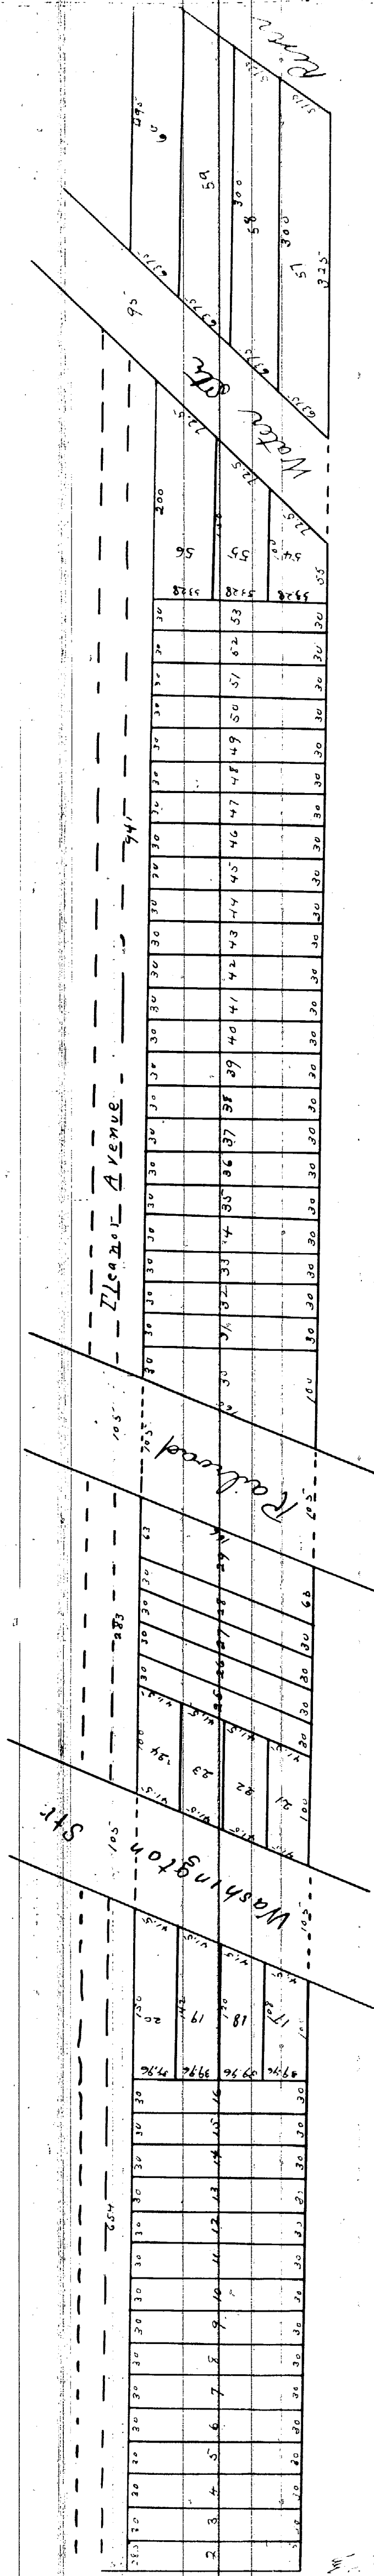

I certify that the above map is correct  
from actual survey and calculations

Saginaw City June 4<sup>th</sup> 1890Presiden  
City Surveyor

Registers Office } ss  
Saginaw County } ss  
29<sup>th</sup> 1890 at 3:00 P.M.  
Recorded in Lib. 38 of Deeds on  
page 263

A. L. Bingham

By order

State of Michigan  
County of Saginaw } ss

Subdivision of the North half of the South West fractional quarter of Section twenty four (24) Town Twelve North of Range four East County of Saginaw and  
State of Michigan to be made by Reinhold Bresler Surveyor and laid out in lots with streets, the Streets for public uses  
In presence of  
Attest  
A. L. Bingham

State of Michigan  
County of Saginaw } ss

On this twentieth day of June one thousand eight hundred and seventy before me a Notary Public in and for the County of Saginaw personally appeared Theodore J. Campau and Eleanor L. Campau his wife and Reinhold Bresler Surveyor to me known to the persons who executed the above instrument or Plat and acknowledged the same to be their free act and deed

State of Michigan  
County of Saginaw } ss

On this 27<sup>th</sup> day of June A.D. 1910 before me Judge of the Probate Court of said County came Theodore J. Campau and Eleanor L. Campau, wife of said Theodore J. Campau, who personally known and acknowledged that they executed the foregoing and above Plat for the purpose of having the same recorded in accordance to the Statute in such case made and provided.

Attest  
Judge of Probate  
for Saginaw County Michigan

Theo. J. Campau [LS]  
Eleanor L. Campau [LS]

Notary Public  
Wayne Co. Mich.