


MAP OF CARROLTON.

12282

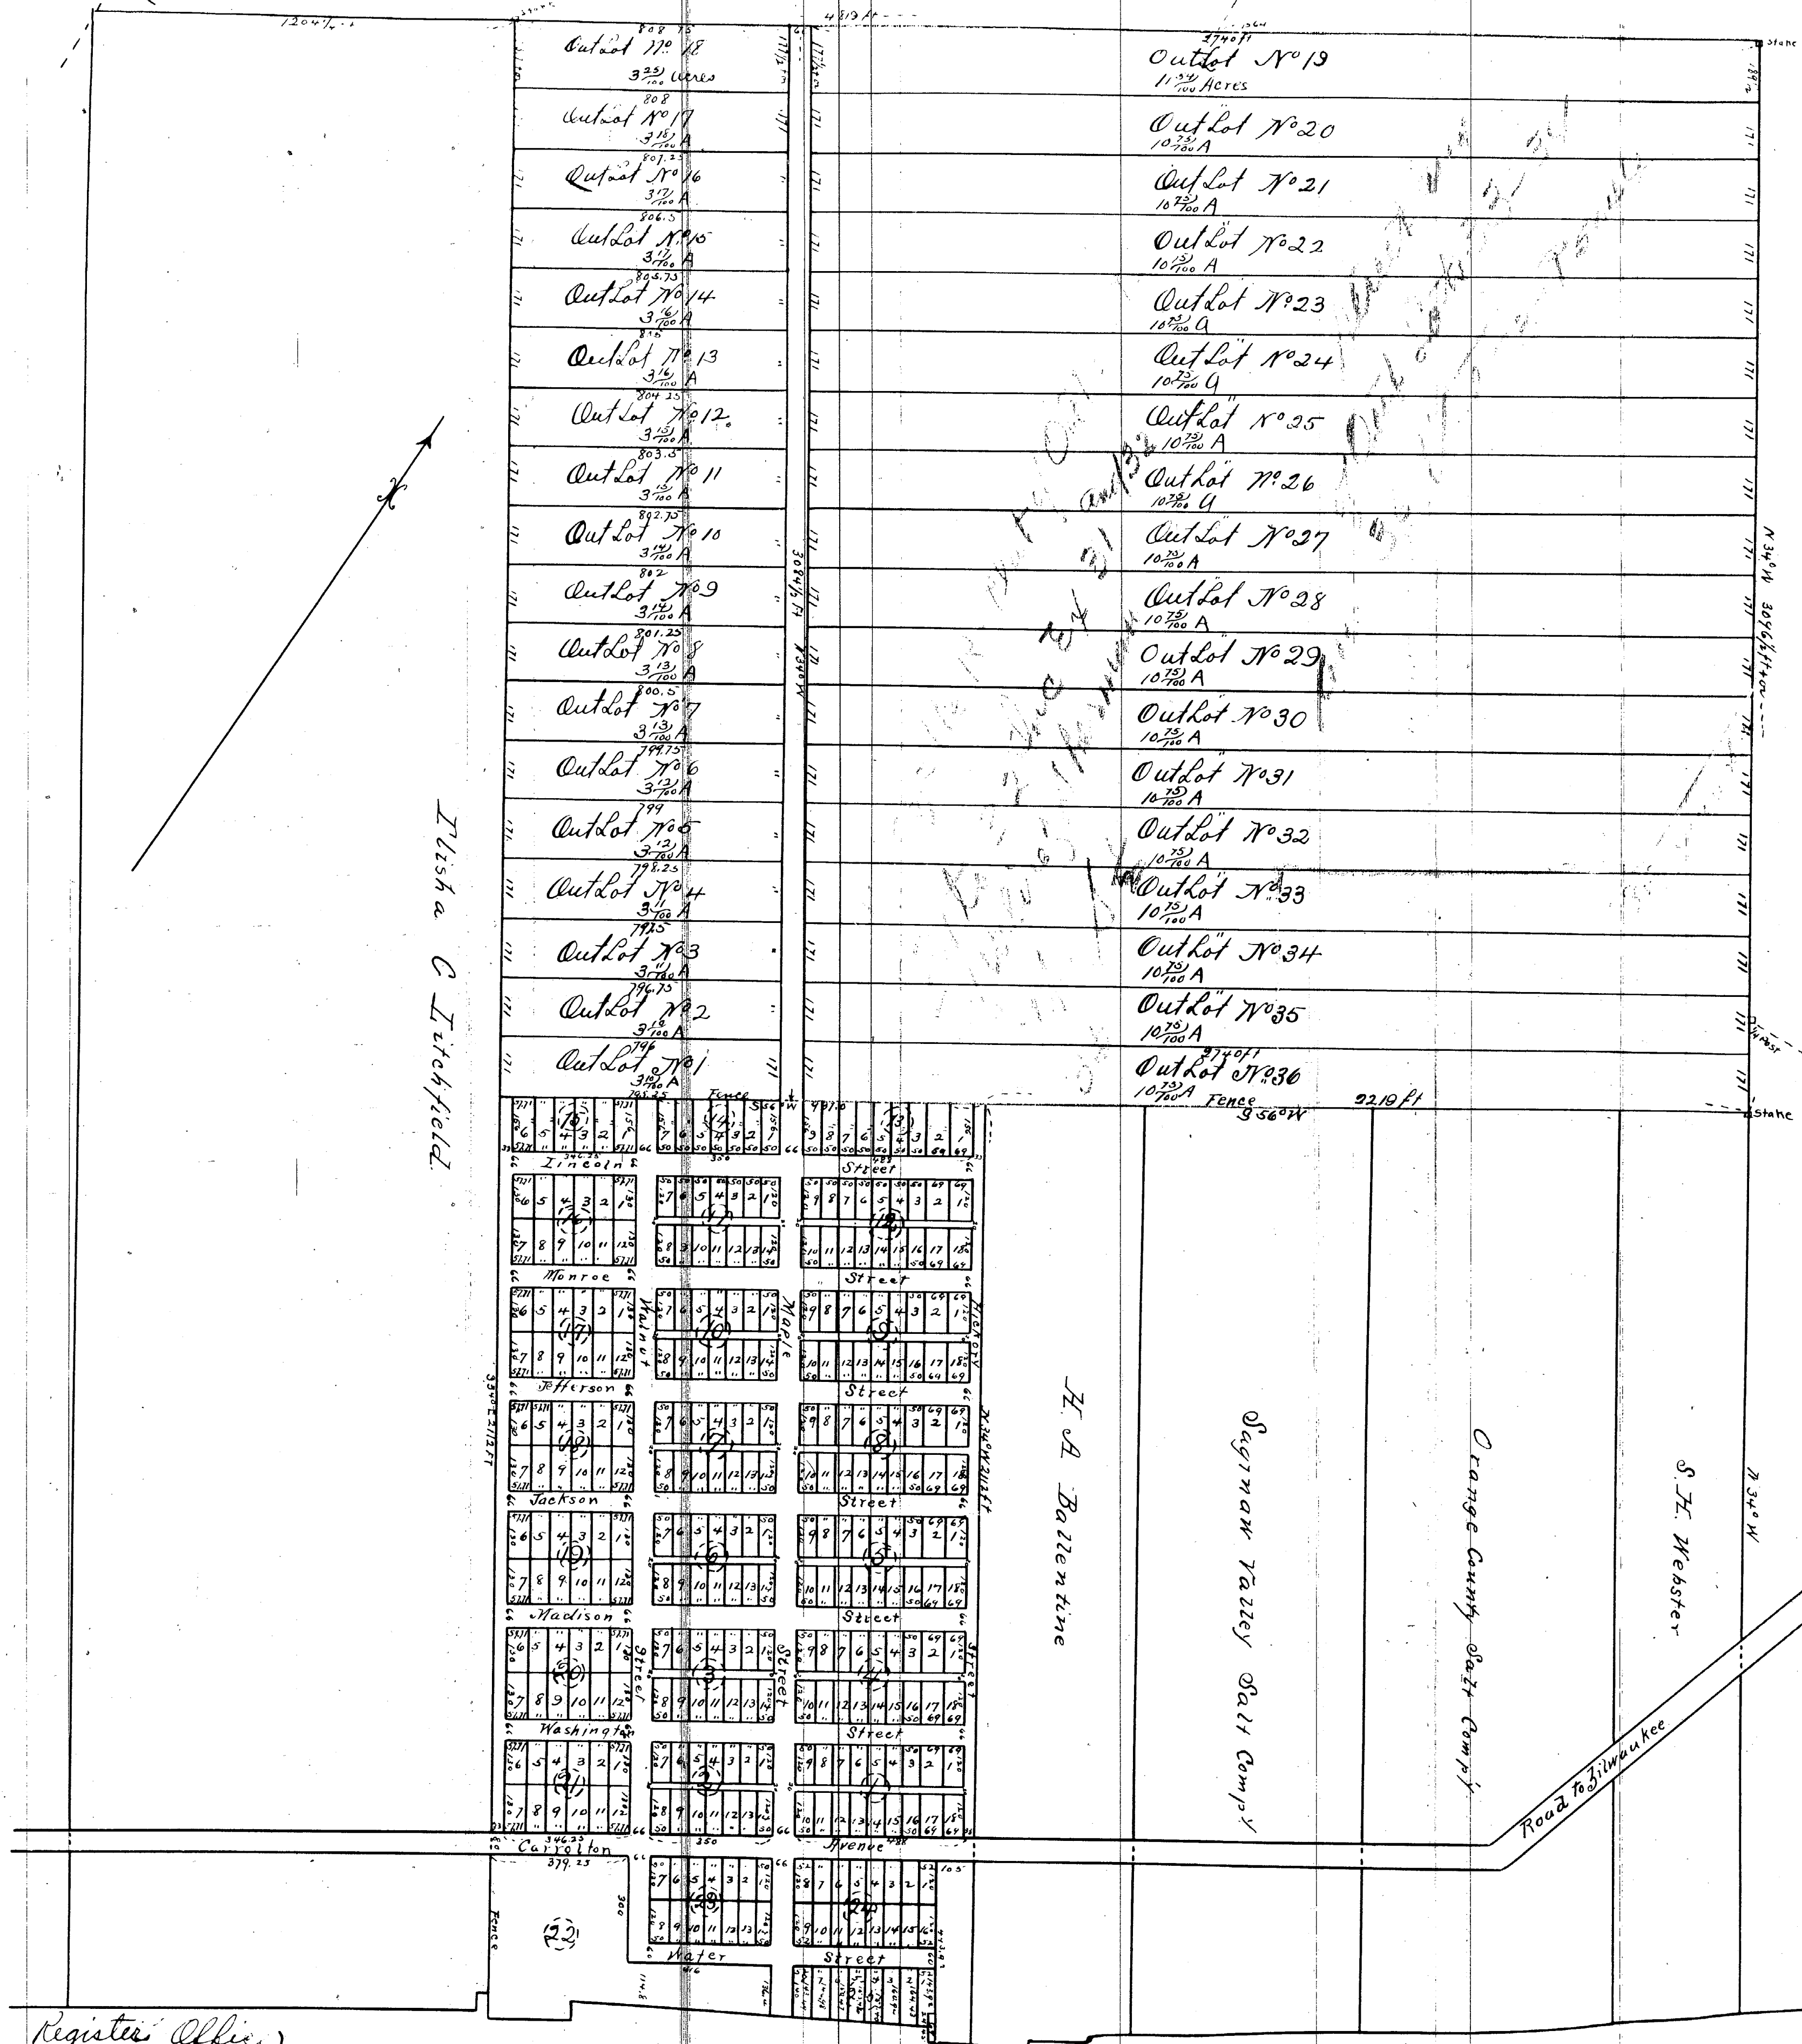

Register's Office }
Saginaw County }
Rec'd for Record May 23^d
1867 at 4 O'clock P.M. and
Recorded in Liber 38 of Needs
on Page 145 U.L. Bingham
Register.

Saginaw River

Scale 300 ft to an inch
Fred. H. Herbert Surveyor
May 1867

The land here platted is part of the tract of 640 acres on the West side of Saginaw River which was reserved for the use of Peter Riley in the third Article of the Treaty made at Saginaw in 1814 between the United States & the Chippewa Nation of Indians and is bounded by a line commencing at the North corner of said Reserve, ^{and representing thence South Easterly along the North East boundary of said Reserve} 309 6 1/2 ft) three thousand and ninety six and a half feet to land now occupied by S. H. Webster, thence S 36° W along the North West boundary of lands now the possession of said Webster and lands in the possession of the Orange County Salt Company and the Saginaw Valley Salt Company and of N. G. Ballentine (2219 ft) twenty two hundred and nineteen feet to corner of Ballentine's land thence S 34° E along the line between lands of said Ballentine and the Empire Salt Company to Carrollton Avenue thence S 56° W up the said Avenue (105 ft) one hundred and five feet, thence S 34° E to Saginaw River, thence up the River to the dividing line between said Empire Salt Company's land and the land of Elisha C. Litchfield, thence N 34° W along the line between said Empire Salt Company's land and the land of said Litchfield to the Northwest boundary of said Reserve, thence North 56° East ^{along said boundary} (3614 ft) three thousand six hundred and fourteen feet and 1/100 of a foot to the place of beginning, embracing all the land of said Empire Salt Company on said Reserve. Blocks numbered 1 to 14 both inclusive are the same premises that are designated by like numbers on a Map of Carrollton Recorded in the Register's Office Saginaw County May 25th 1863 and the numbering of lots & blocks on the two Plats are alike so far as those blocks extend. The Size of the lots & Outlots and the width of the Street and Alleys are as marked in figures representing feet and decimal parts thereof

SEAL

This plat is executed for the purpose of being recorded as a Town Plat by the name of "Map of Carrollton" according to the provisions of the Statute relating to Town Plats Dated May 23rd 1867
In presence of
Living M. Smith
N. P. Smith
State of Michigan }
Saginaw County } ss
On this 23rd day of May A. D. 1867 Before me a Notary Public for said County personally Came William L. Webster Attorney in fact for the Empire Salt Company and Frederick N. Webster the Surveyor and Civil Engineer who made the survey and prepared this Plat and generally acknowledged the execution of this Plat to be recorded as a Town Plat according to the Statute and said Webster acknowledged the execution of the same as the free act and deed of the Empire Salt Company by virtue of a Power of Attorney from said Company dated 1 May 1867 for that purpose - Witness my hand and official Seal at East Saginaw Michigan this day and year first above written
Living M. Smith
Notary Public in & for
Saginaw County Michigan

SEAL

I hereby certify that this Plat is a correct copy of the Plat now on Record in the Register of Deeds Office, being made under the supervision of the Auditor General by tracing the Plat on Record and affixing thereto a carefully compared copy of the Certificate
Dated the 26th day of May 1911
Atton. B. Hurd
Clerk, Aud Gen Rept.