


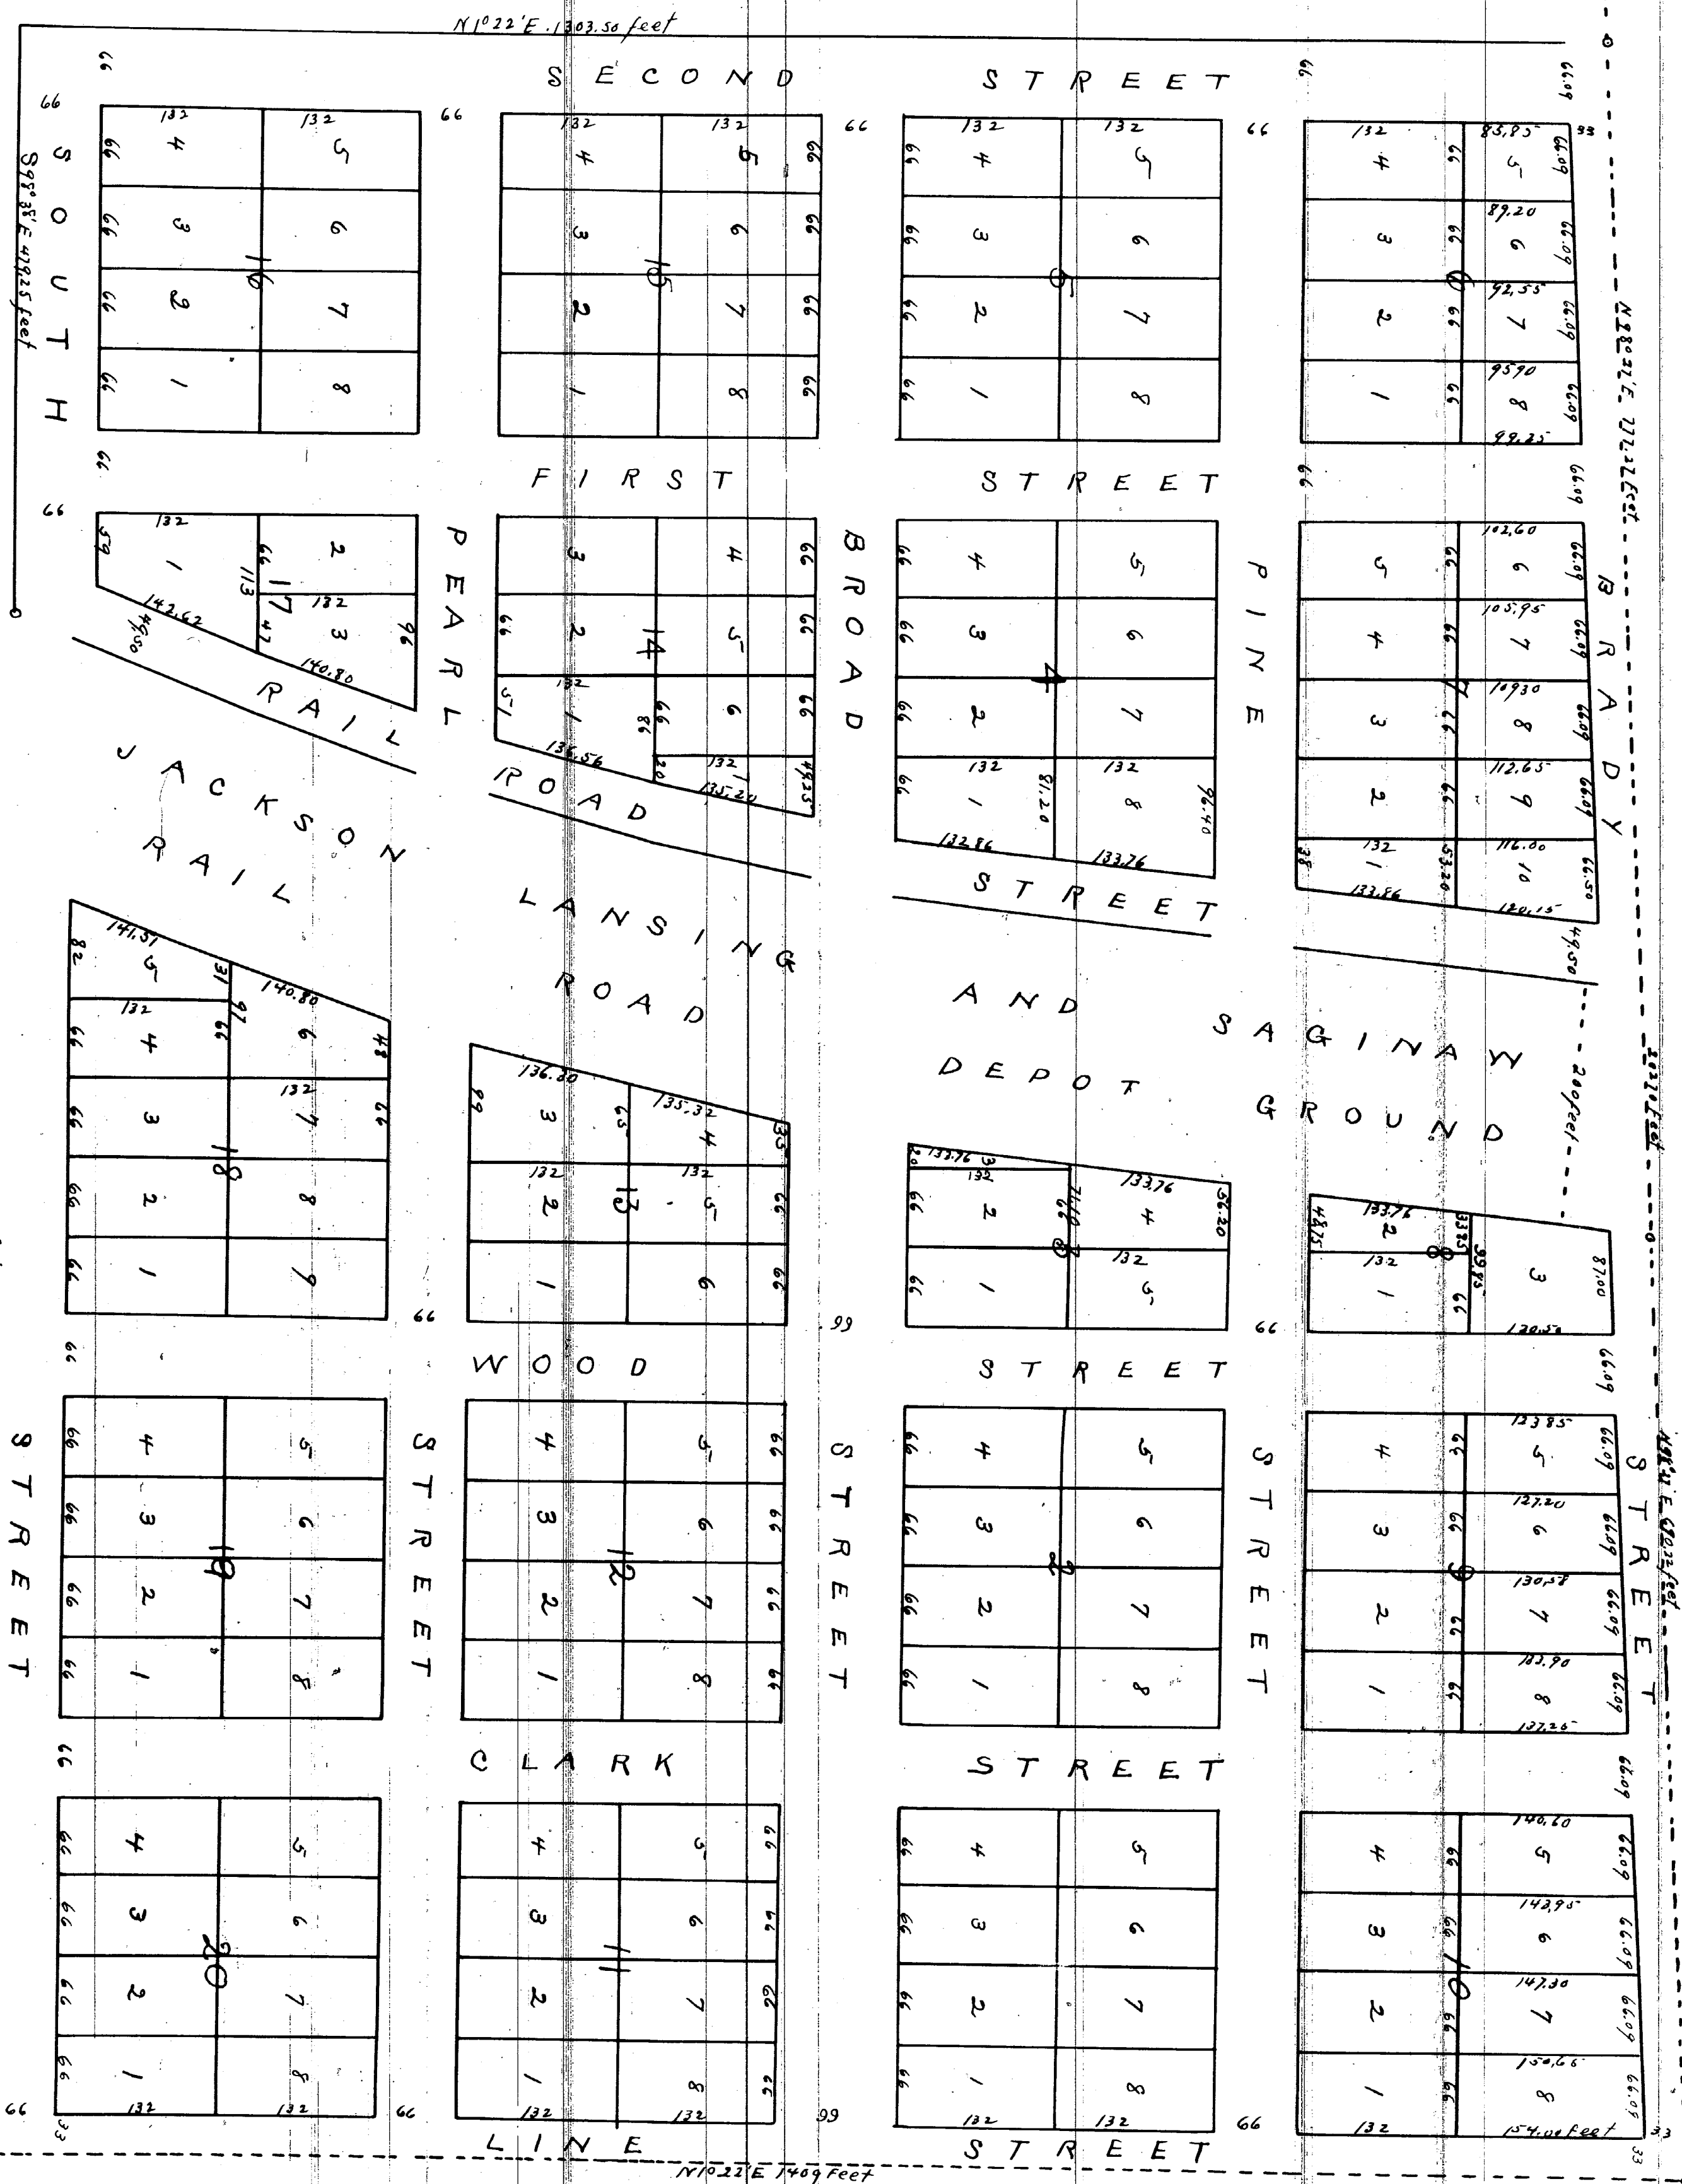

I. H. LEAVENWORTH
SURVEYOR
NOV. 1867

PART TWO

Description of Land here platted

The lands here platted are those parts of the North West Quarter of Section No 16 of Township No 9 North Range 10 3 East, which are bounded and described as follows commencing on the North line of said Section 16 at a point 100 feet South Easterly from the center of the Jackson Lansing and Saginaw Rail Road and running thence North 98 degrees and 27 minutes East 690 $\frac{5}{8}$ feet to the North Quarter section post of said Section thence South 1 degree and 22 minutes West 1409 feet on the Quarter line, thence North 98 degrees and 38 minutes West to a point 100 feet South Easterly from the center of said Rail Road, thence in a North Easterly direction parallel with and 100 feet from the center of said Rail Road to the place of beginning

Also commencing on the North line of said Section 16 at a point 100 feet North Westerly from the center of said Rail Road and running thence South 98 degrees and 27 minutes West, following the section line 777 $\frac{5}{8}$ feet, thence South 1 degree and 22 minutes West 1303 $\frac{5}{8}$ feet, thence South 98 degrees and 38 minutes East 1479 $\frac{5}{8}$ feet to a point 100 feet North Westerly from the center of said Rail Road thence in a North Easterly direction parallel with and 100 feet from the center of said Rail Road to the place of beginning

I hereby certify that this Plat is a correct copy of the Plat now on Record in the Register of Deeds Office, being made under the supervision of the Auditor General by tracing the Plat on Record and affixing thereto a carefully compared copy of the Certificate

Dated the 26th day of May 1911

Alton B. Hurd
Clerk and Gen. Deft

Registers Office,
Saginaw County } ss. Rec'd for Record
January 30th 1868 at 9 O'clock A.M.
and Recorded in Liber 38 of Deeds at
page 173

A. L. Bingham
Register

Know all men by these Presents that the land laid out & platted on the within Map owned by Edward D. Clark of the Village of Chesaning, Saginaw County and State of Michigan

that the said Map or Plat is now executed by the said Edward D. Clark

as proprietor and J. H. Leannworth as Surveyor in accordance with the provisions of an act to provide for recording Town Plats and for vacating the same in certain cases and the acts amendatory thereto and for the purpose of being recorded as "Clark's Addition" to the Village of Chesaning Saginaw Co, Mich.

The size of the lots and width of the Streets are given on said map in feet and hundredths of feet

In witness whereof we have hereunto set our hands and seals this Second day of December A.D. One thousand Eight Hundred and Sixty Seven
In presence of
A Wood
W^m P. Allen

Edward D. Clark [L.S.]

J. H. Leannworth [L.S.]

State of Michigan } ss.
County of Saginaw }

On this Second day of December A.D. 1867 before me a Justice of the Peace in and for Saginaw County, State of Michigan personally came the above named Edward D. Clark

and J. H. Leannworth known to me to be the persons who executed the above and who severally acknowledged the execution of the same for the purposes therein expressed

W^m P. Allen
Justice of the Peace.

✓ PLAT - CLARK'S ADDITION VILLAGE OF CHESANNING

In the matter of application
of Edwin S G Clark, Netson R
Jones, Alfred Brixby, James B Partee, George
Terwilliger to vacate a part of the
plat of Clark's Addition to the village
ofmChesanning.


C C Journal Liber E page 275
dated March 28-1870
Liber 59 of Deeds page 318

Street

The petition of the said applicants heretofore read and filed in this cause on the fifth day of February A.D. 1870 praying that that part of Clark Addition, to the village of Chesanning according, to the recorded plat of said addition viz: All that part of Rail road Street between Brady and South Street may be vacated having been heretofore brought before the court for hearing and it appearing to the court, by satisfactory, evidence that the notice of pendancy of said petition has been given for thirty days previous to setting of the court by publication in the Chesanning Banner a newspaper printed and published in the County of Saginaw, and by posting up said notice in three of the most public places in the Township of Chessanning which notice contained a description of the property to be vacated and it further appearing that there is no reasonable objection to making such vacation as prayed for in said petition, Therefore on motion of William L. Hunt, Attorney, for said applicants, (it is ordered by the court, now here that all that part of Railroad, Street between Brady and South Streets as laid down and described on said plat of Clark's Addition to the village of Chesanning be and the same is hereby vacated and it is further ordered that the proceedings of this court, upon said petition be recorded by the Clerk of this court, with the records, of this court.

Curtis & Taylor
Plat Examiners

Vol- 148- Page 122 & 3-

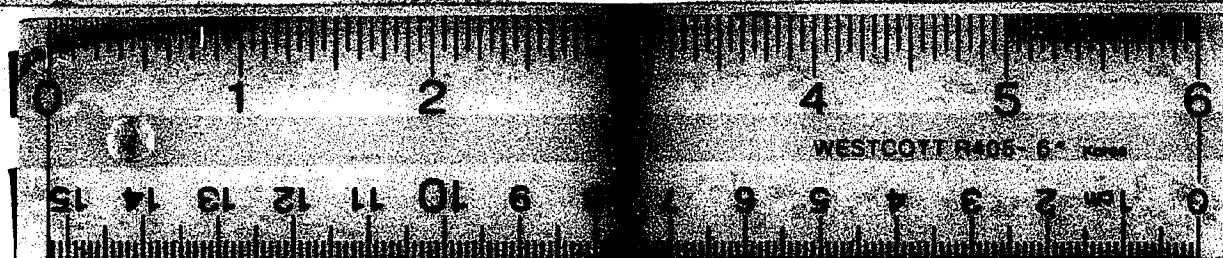

16 X