


MAP
of
C. T. BRENNER'S ADDITION
to the
CITY OF SAGINAW
MICHIGAN.

Scale 100 ft to the Inch.

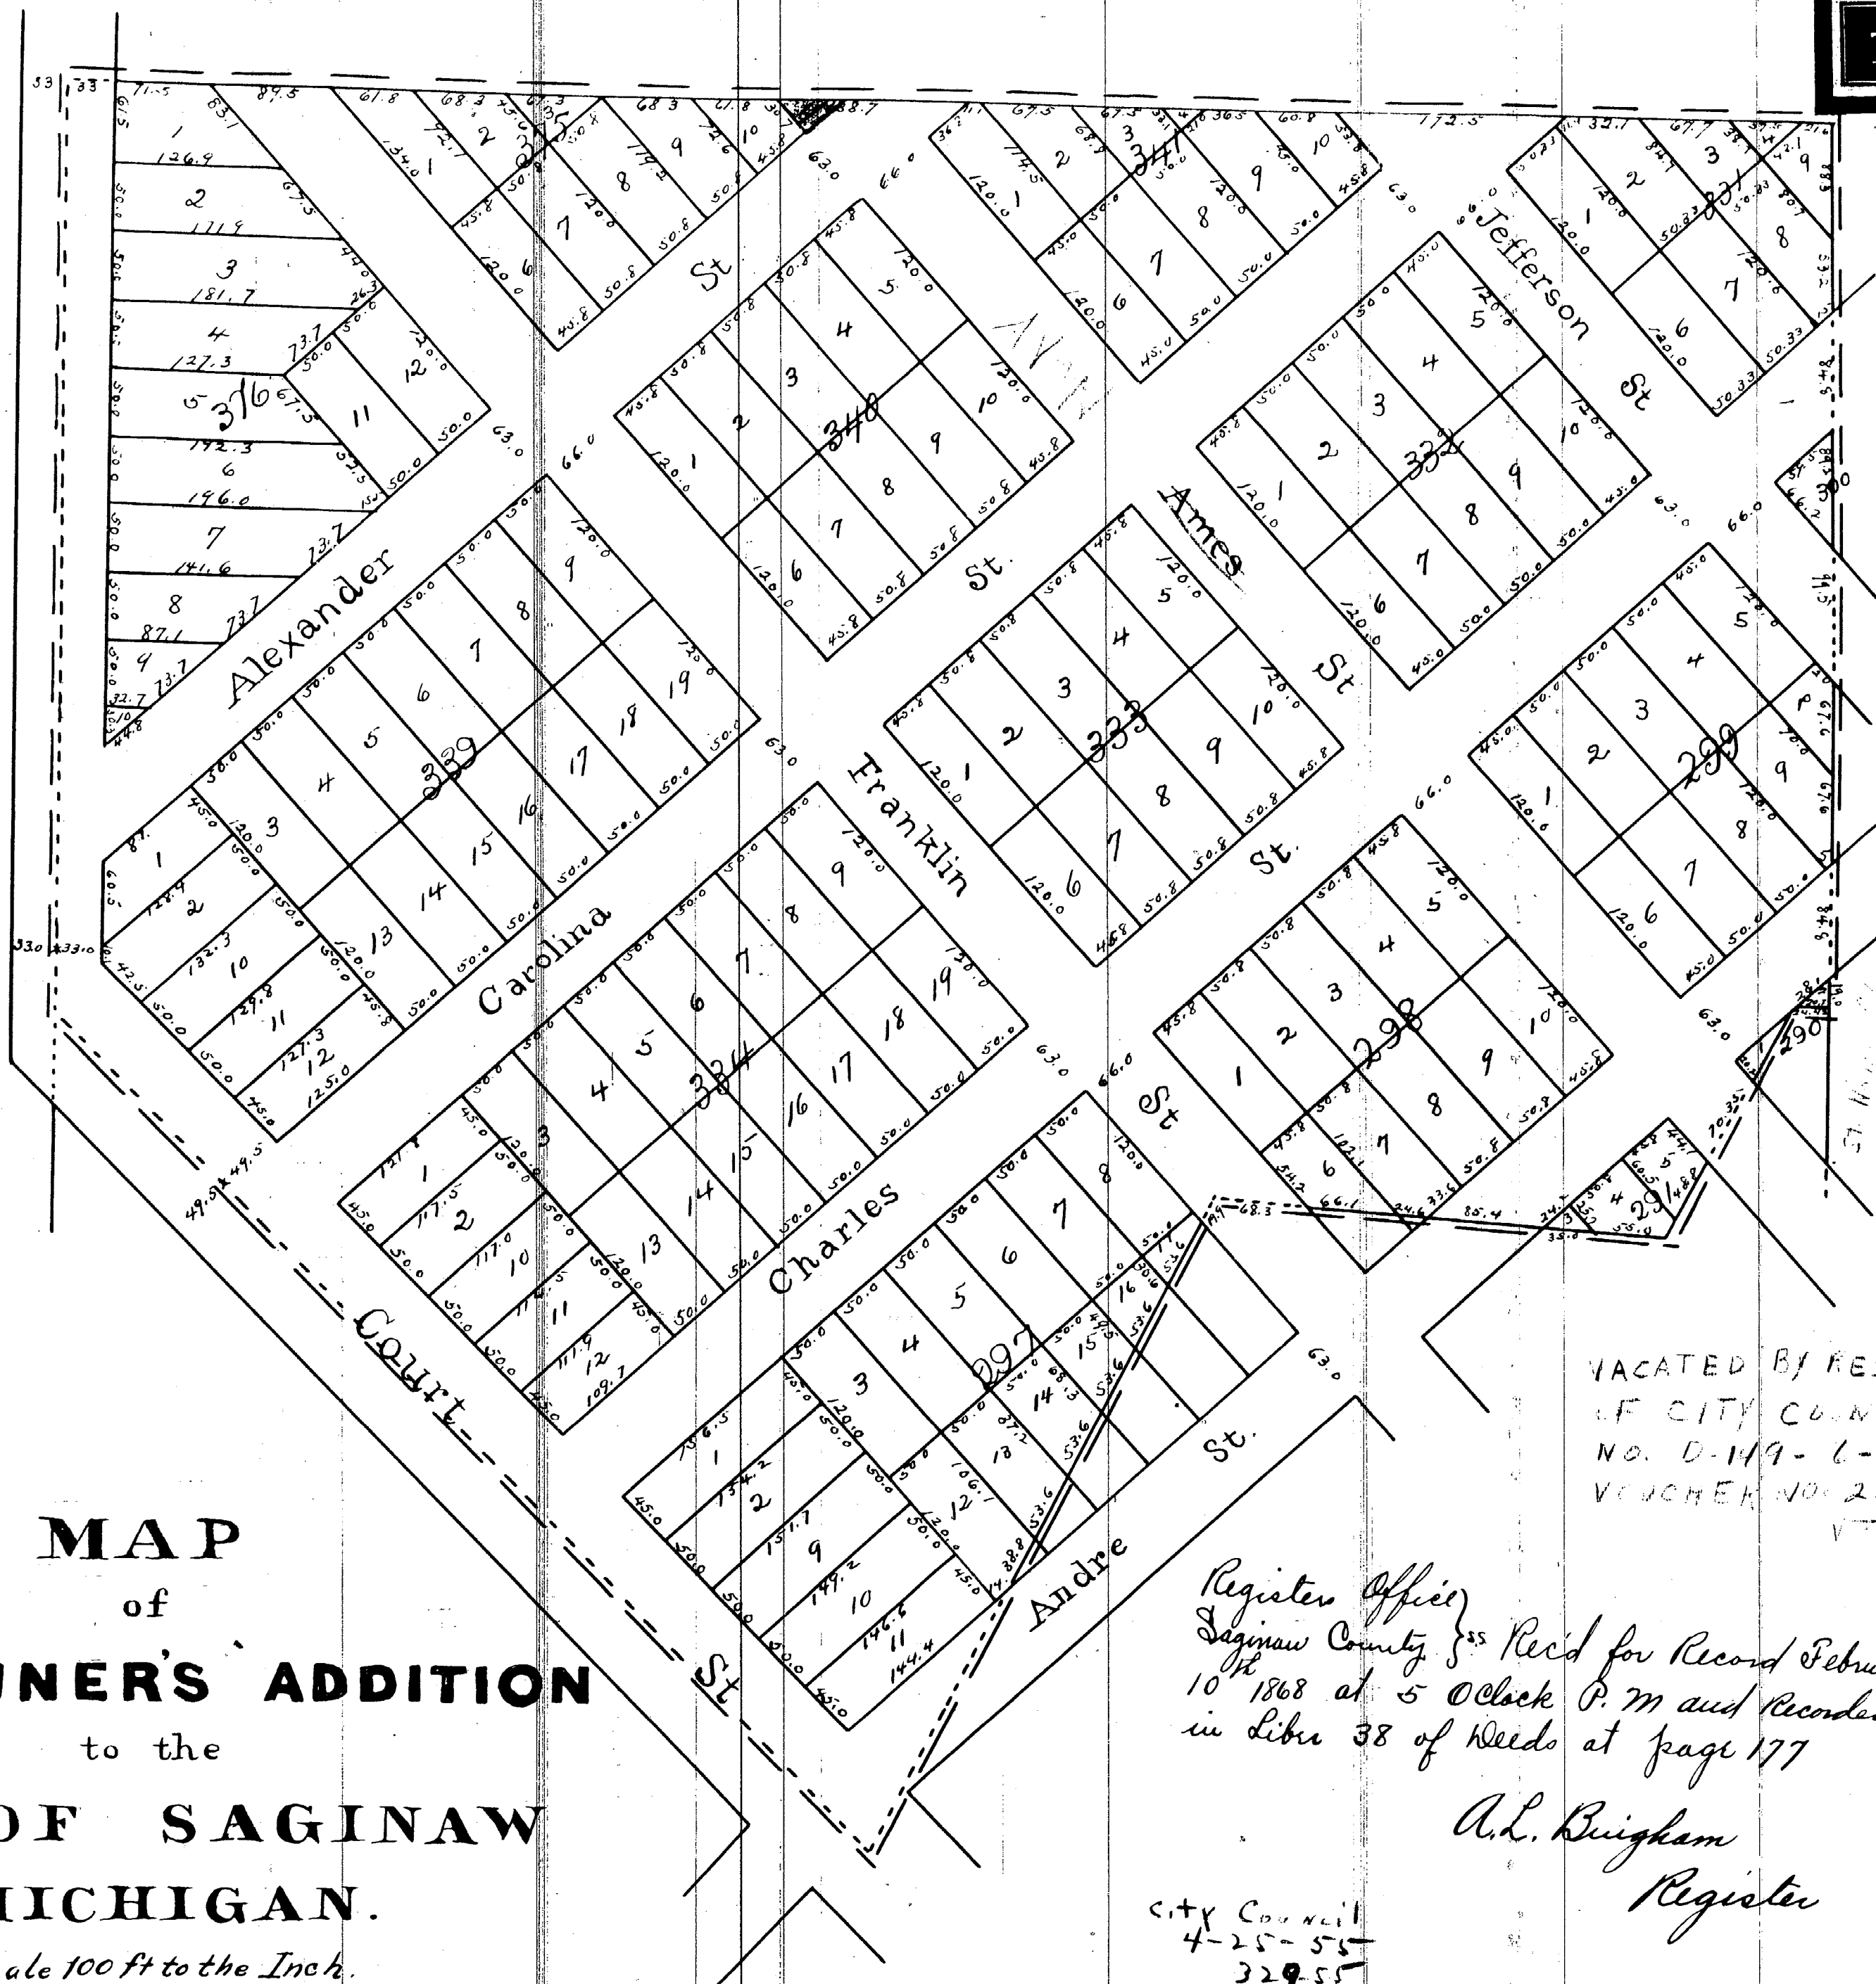

VACATED BY RESOLUTION
OF CITY COUNCIL
NO. D-149-6-3-7
VOUCHER NO. 266-11

Register Office
Saginaw County } Recd for Record February
10th 1868 at 5 O'clock P. M. and Recorded
in Liber 38 of Records at page 177

A. L. Brigham
Register

CITY COUNCIL
4-25-55
329-55

Description
Commencing at the South East Corner of the N. W. 1/4 of the S. W. 1/4 of Section 23 in T. 12 N. R. 4 E. Thence N. 10° 45' W. 654 feet to the North East corner of the S. 1/2 of the N. W. 1/4 of the S. W. 1/4 of said Section Thence S. 88° 41' W. on the North line of said S. 1/2 of the N. W. 1/4 of the S. W. 1/4 1307 feet to the West line of said Section Thence S. 10° 42' E. on the Section line 685 3/4 feet Thence S. 46° 17' E. in the center of Court Street 866 3/4 feet Thence N. 25° 22' E. 545 3/4 feet Thence S. 87° 23' E. 335 3/4 feet Thence N. 26° 13' E. 199 3/4 feet Thence N. 88° 40' E. 24 7/10 feet to the place of Beginning

Note - Bearings are Magnetic
Know all men by these Presents, that the above described land which is represented by the above map is owned by Charles T. Brenner of the City of Saginaw County of Michigan and by Harrison Cary as Surveyor in accordance with the provisions of an act to provide for recording Town Plats and for vacating the same in certain cases and the acts amendatory thereto and for the purpose of having the same recorded as C. T. Brenner's Addition to the City of Saginaw Michigan. The size of lots and width of Street are given on said map in feet and decimals of a foot. In witness whereof we have hereunto set our hands and Seals this Tenth day of February A. D. 1868
Executed in presence of
C. E. Brenner
H. B. Ferris
State of Michigan } ss.
Saginaw County }

Charles T. Brenner [LS]
Harrison Cary [LS]

On this Tenth day of February A. D. 1868 before me a Notary Public in and for said County personally came the above named Charles T. Brenner and Harrison Cary known to me to be the persons who executed the above and who solemnly acknowledged the execution of the same for the purposes therein expressed.

H. B. Ferris
Notary Public
Saginaw County
Mich

SEAL

I hereby certify that this Plat is a correct copy of the Plat now on record in the Register of Deeds Office, being made under the supervision of the Auditor General by tracing the Plat on Record and affixing the correct number of the Deeds Office. Dated the 24th day of May 1911
Alton B. Bland
Clerk and Ex. Regt.