


Part I.

Map
of
George W. Bell's Addition
to the
City of Saginaw Mich.

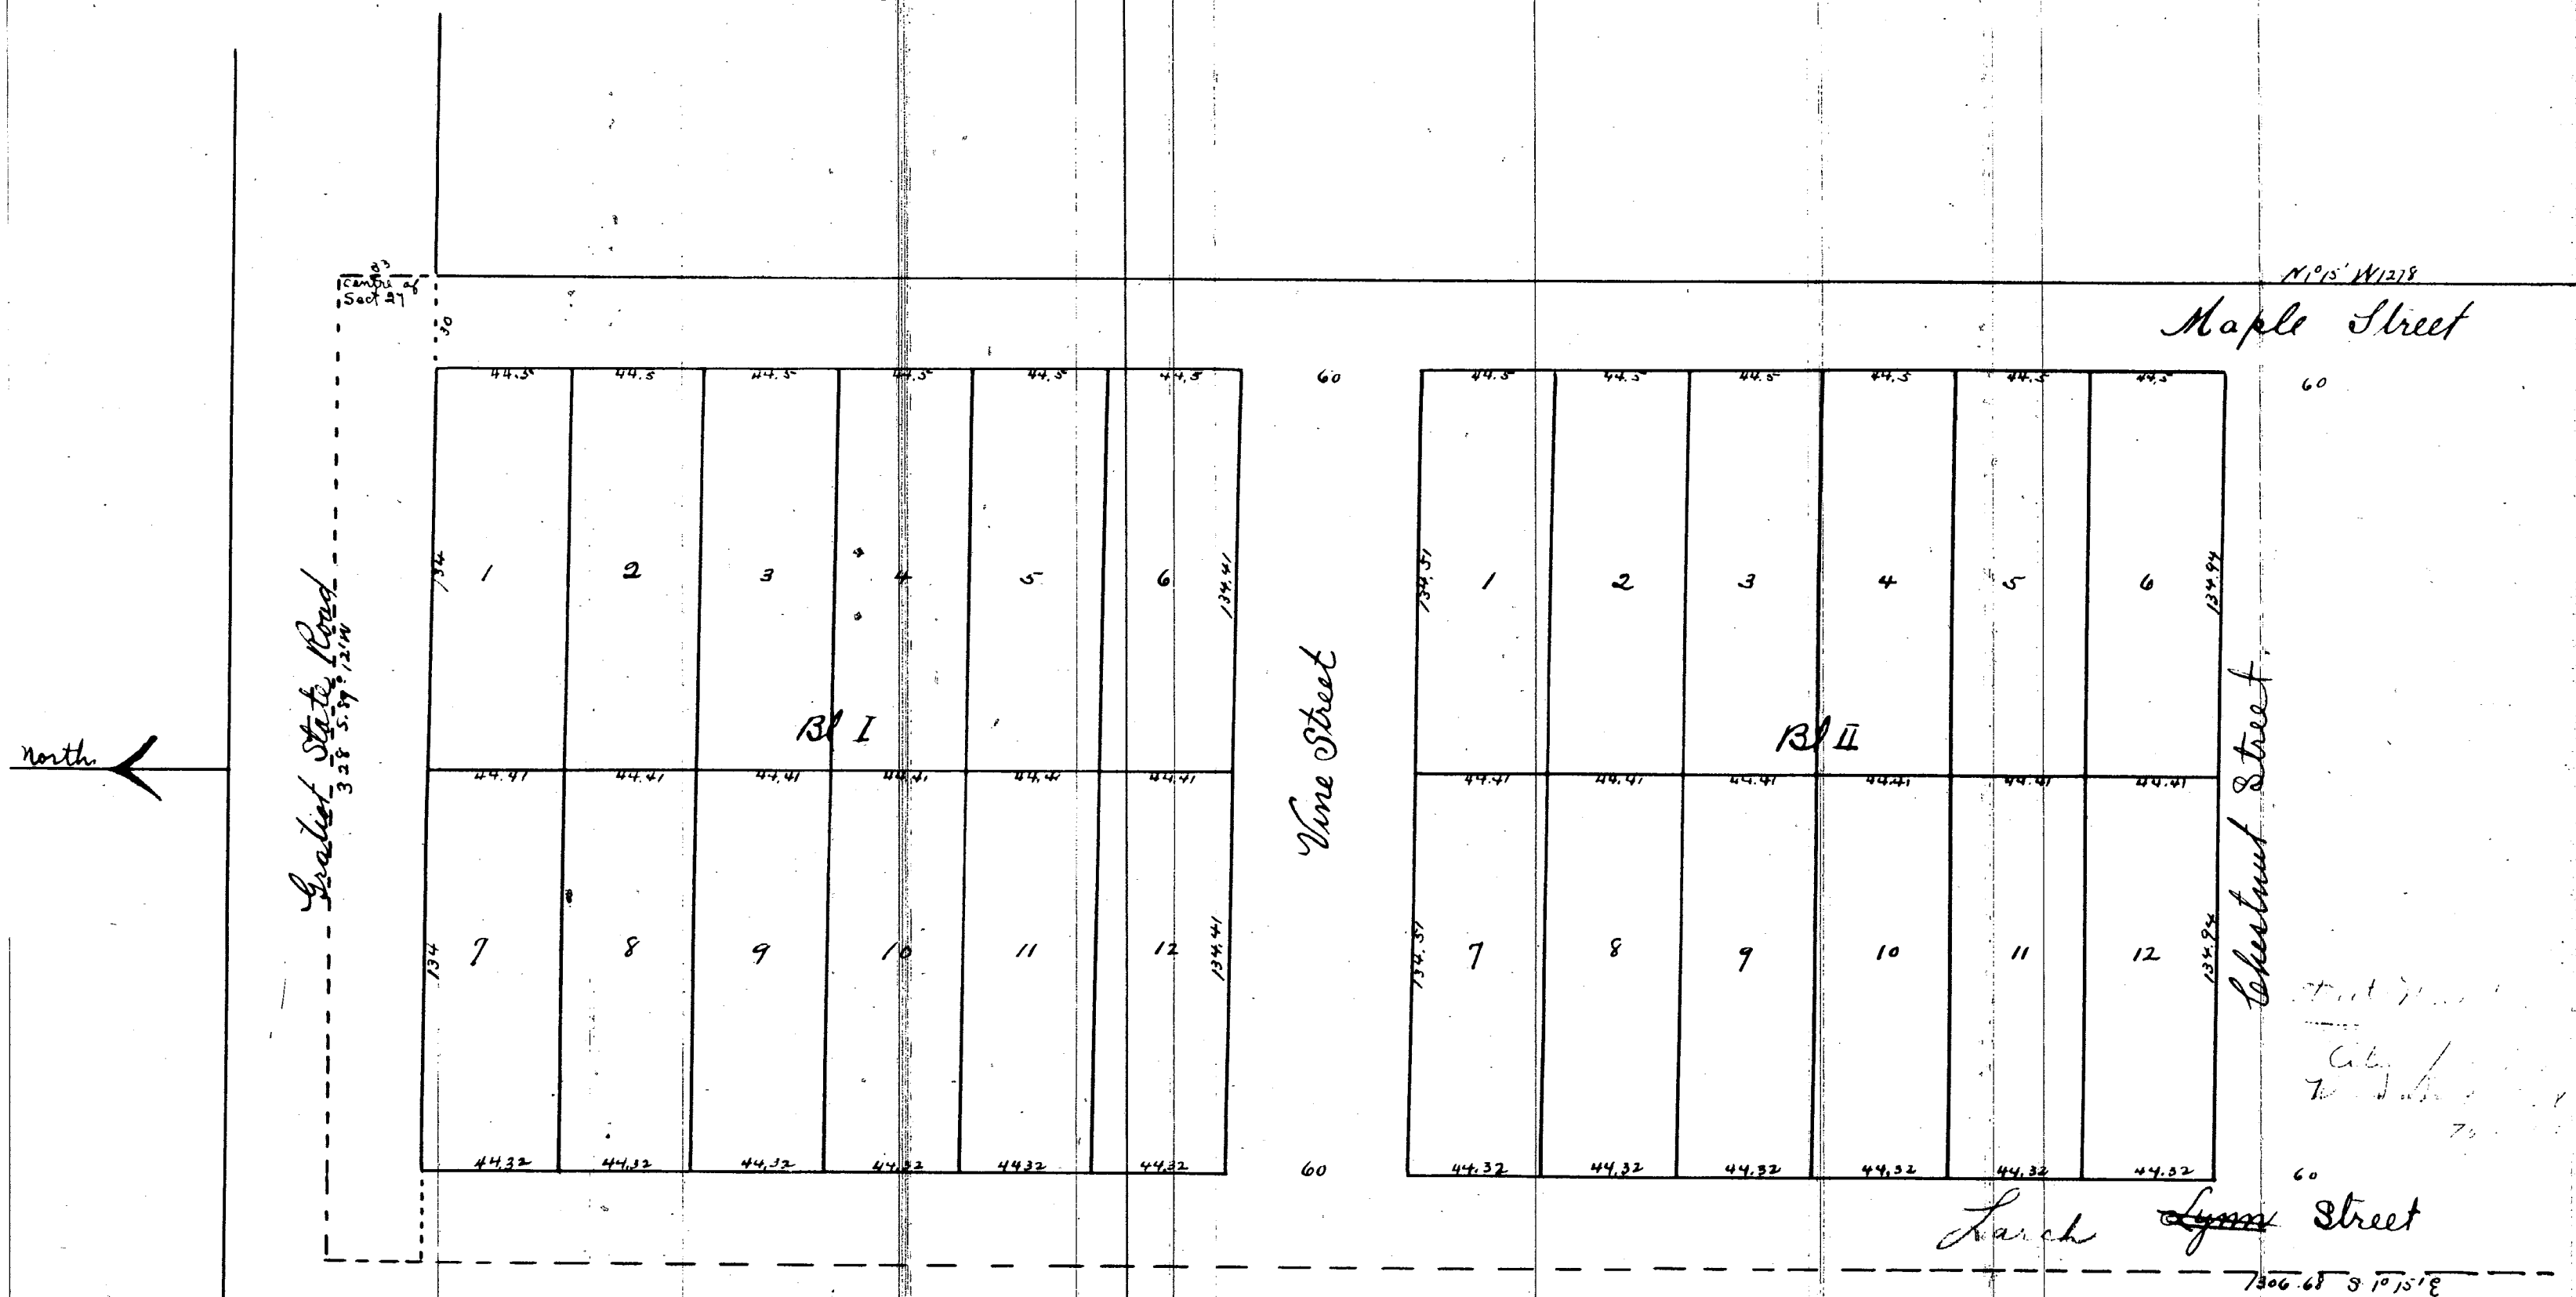

Description

The land laid out and platted on the annexed map is owned by George W. Bell of the City of Saginaw County of Saginaw and State of Michigan and is bounded and described as follows. Commencing at the centre of Section 27 T. 1 N. R. 1 E. Thence running S 89° 12' E 328 feet, thence S 1° 15' E 1306.63 feet, thence N 89° 12' E 332 feet and thence N 1° 15' W 1311 feet to the place of beginning

Register's Office
Saginaw County


Received for Record October 24th
1911 and at 2 O'clock P.M.
and Recorded in Lib. 38 of Records
page 291

C. H. Sterns
Register

I hereby certify that this Plat is a correct copy of the Plat now on Record in the Register of Deeds Office, being made under the supervision of the Auditor General by tracing the Plat on Record and affixing hereto a carefully compared copy of the Certificate

Dated the 1st day of June 1911

Alton B. Hurd
Clerk, Aud Gen Dept.

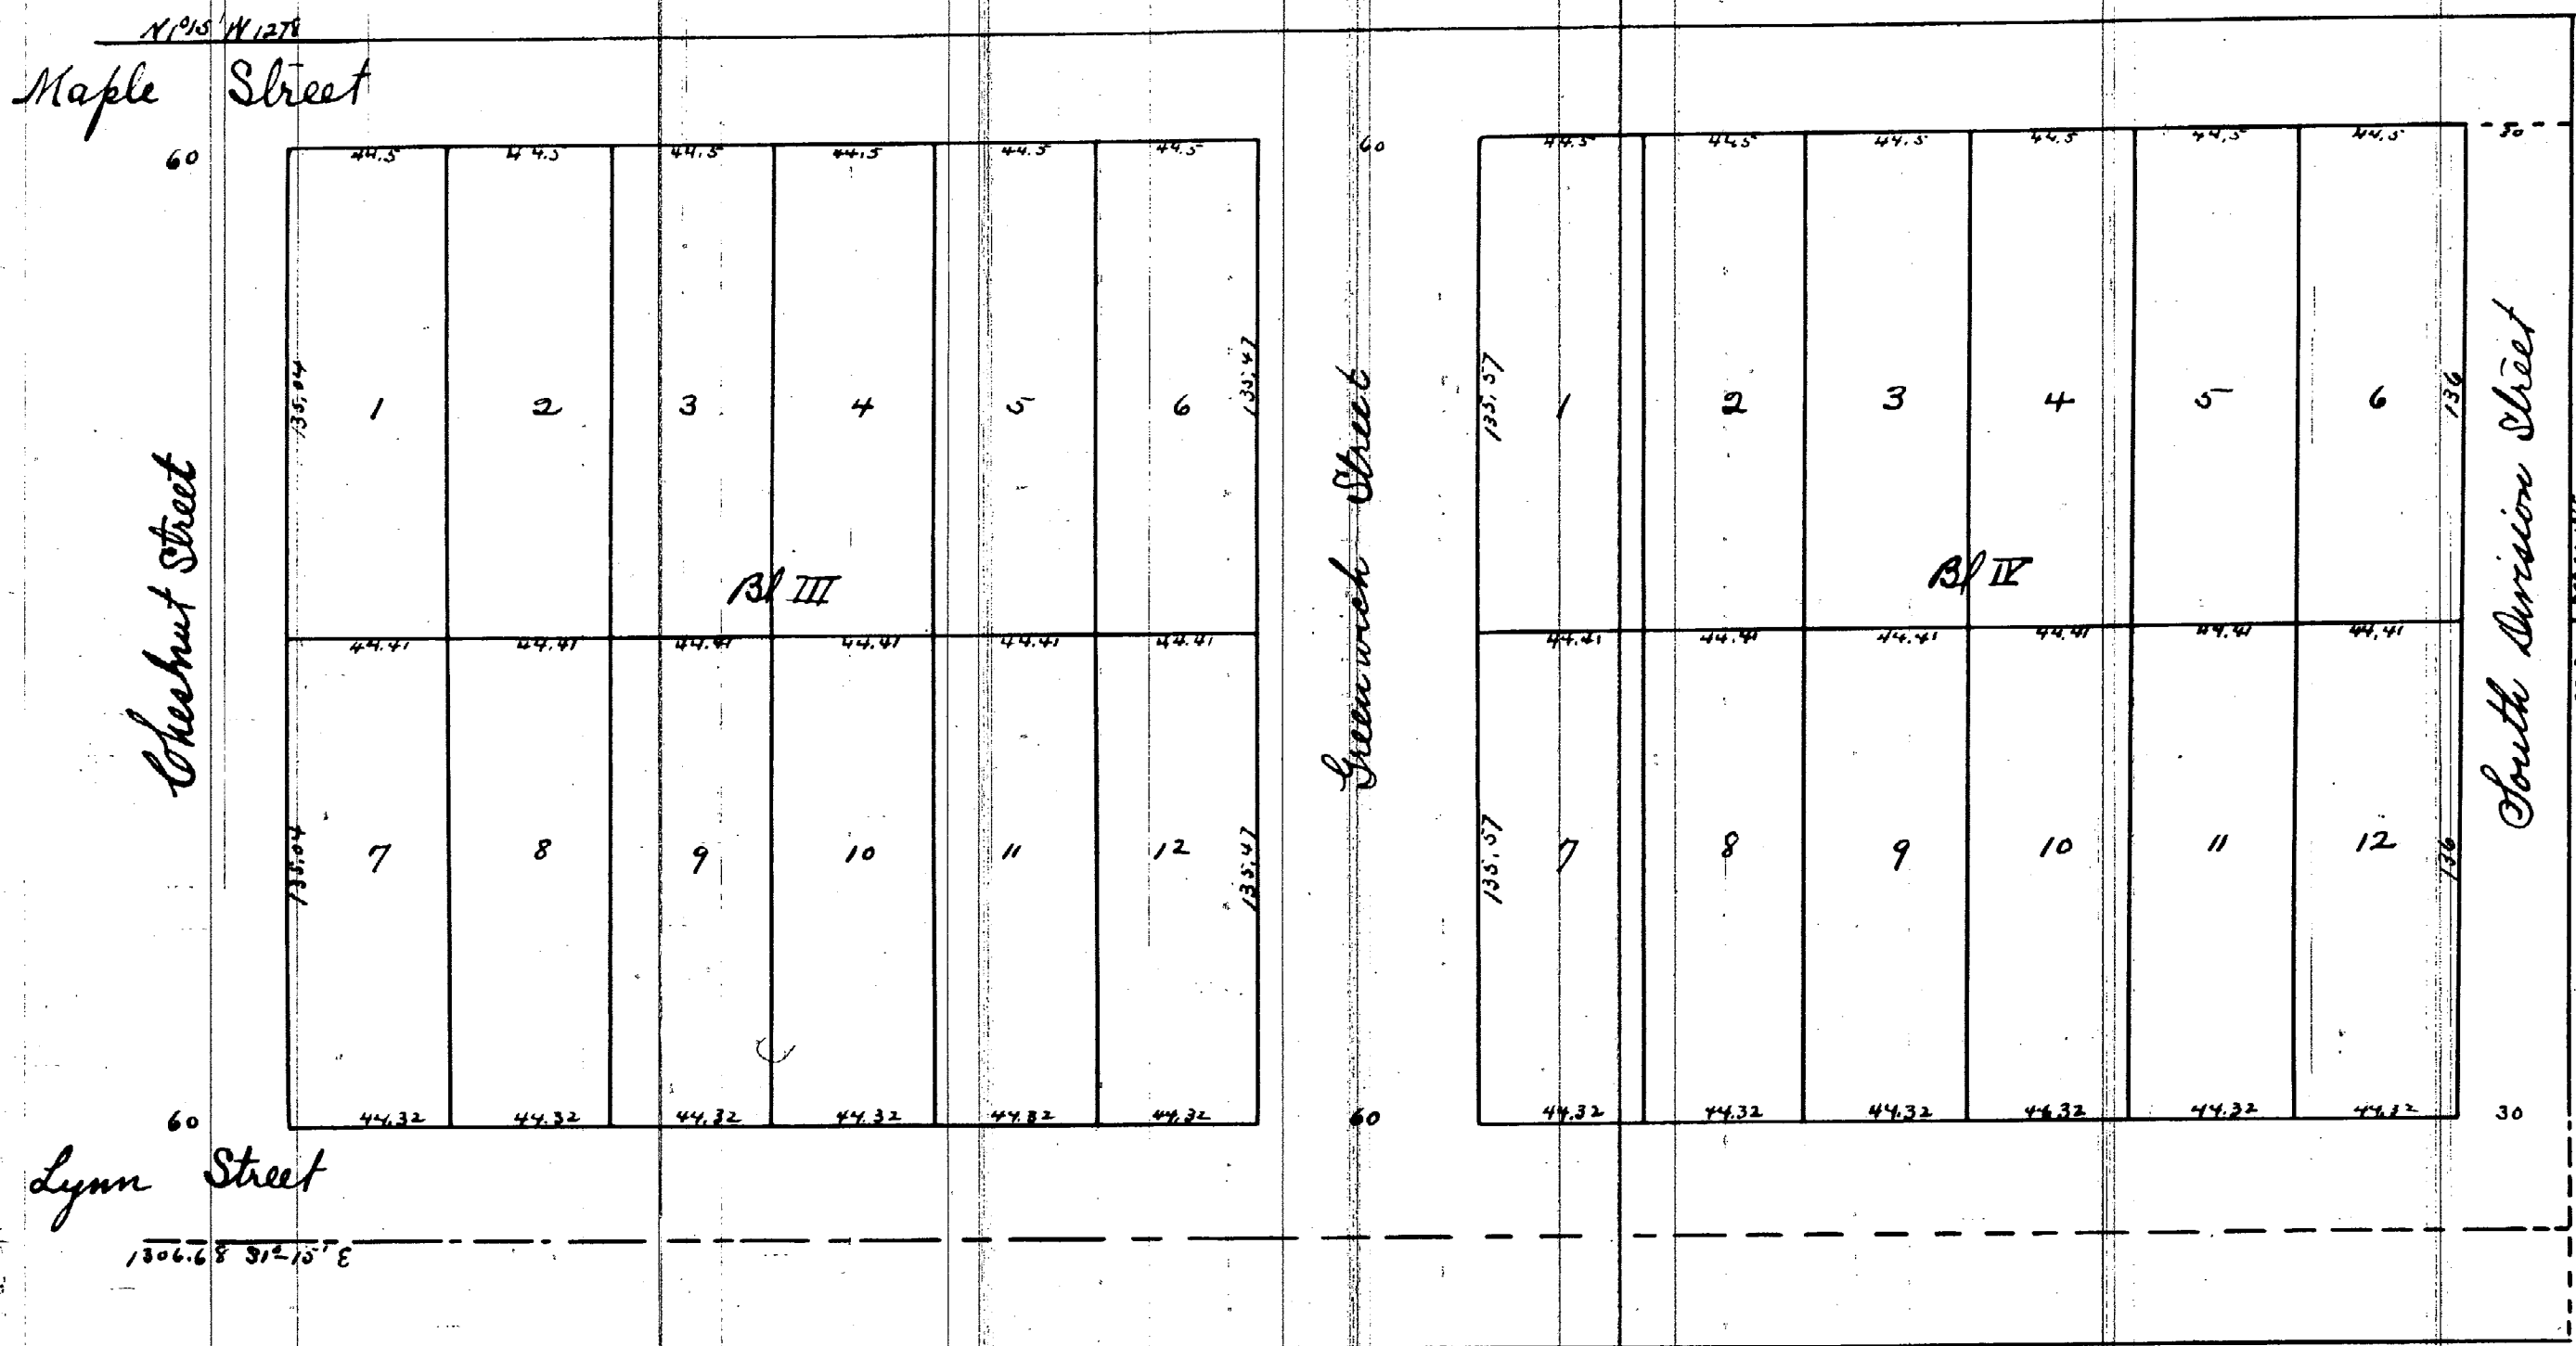

Know all men by these presents that the land laid out and platted on the Map hereto attached is owned by George W. Bell of the City of Saginaw in the County of Saginaw and State of Michigan that the said Map or plat is now executed by the said George W. Bell as proprietor and Reinhold Dreeler as Surveyor in accordance with the provision of an act to provide for recording town plats and for executing the same in certain cases and the acts amendatory thereto and for the purpose of being recorded as "George W. Bell's Addition to the City of Saginaw Michigan" The size of the lots and the width of the streets are given on said Map in feet and hundredths of a foot and the same are hereunto set out and sealed this 10th day of October in the year one thousand eight hundred and eighty one (1881) in presence of J. A. Hoffman and E. J. Coura

G. W. Bell [LS]
R. Dreeler [LS]

State of Michigan
County of Saginaw

On this day of October in the year one thousand eight hundred and eighty one (1881) before me a Notary Public in and for said County of Saginaw State of Michigan personally appeared the above named George W. Bell and Reinhold Dreeler known to me to be the persons who executed the above instrument and who personally acknowledged the execution of the same for the purpose therein expressed

Reinhold Dreeler [LS]
Notary Public in and for
Saginaw County Michigan

✓ PLAT - GEORGE W BELL'S ADDITION SAGINAW

In the matter of the petition)
of William H Wright, to vacate
a part of George W Bell's
Addition to the city of
Saginaw, Michigan.

Court Journal 1 page 568
Dated March 14, 1881
Liber 111 of Deeds page 270

The petition of William H Wright, heretofore,
made and filed in this court, and brought, in for hearing in said court, and
there being no reasonable objection to vacating said part of said addition
except; Block 4, thereof, and Greenwich Street, the Gratiot Street Road, so cal-
led on the northerly side and Lynn Street on the westerly side thereof, and that
such vacation ought to be made except said three streets and said Block 4,
are not hereby vacated, it is ordered, that the plat of that part of the city
of Saginaw, known as George W Bell's Addition to the city of Saginaw, except
that part thereof, known as Block 4, Greenwich Street and Lynn Street. Gratiot
Street Road be and the same is hereby vacated.

Curts & Taylor
Plat Examiners

Vol- 148- Page- 12286 ✓


✓ PLAT - U C T FLESSMERS ADDITION CITY SAGINAW

In the matter of the Petition)
of Levi Tillotson, to vacate
Plat of U C T Flessners Addition
to city of Saginaw, Michigan.

The petition of Levi Tillotson, heretofore,
made and filed in this court, having this day been brought, on for a hearing
in said court, and it appearing that there is no reasonable objection
to making said vacation as prayed for in said petition except Sherman Street
on said plat and that such vacation ought, to be made.
On motion of Hammett and Stark Attorneys for said petitioners, it is ordered
that the plat, of that part of the city of Saginaw known as Flessners Addition,
to the city of Saginaw, except that part thereof, known as Maple or Thomas
Street north from Sherman Street and also Sherman Street be and the same is
hereby vacated.

Curts & Taylor
Plat Examiners

Vol- 146- Page- 12076 ✓

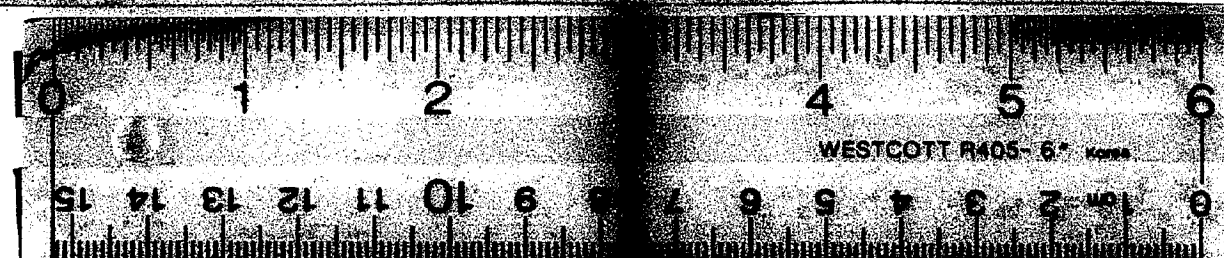

16 X