


HIGH SCHOOL SUBDIVISION

of the S^W 33 404 FT² of LOTS 1 & 2
of Newbold's Sub^g of the Eastern part of P.C. 678

BETWEEN MACK & GRATIOT ROADS

DETROIT

MICH.

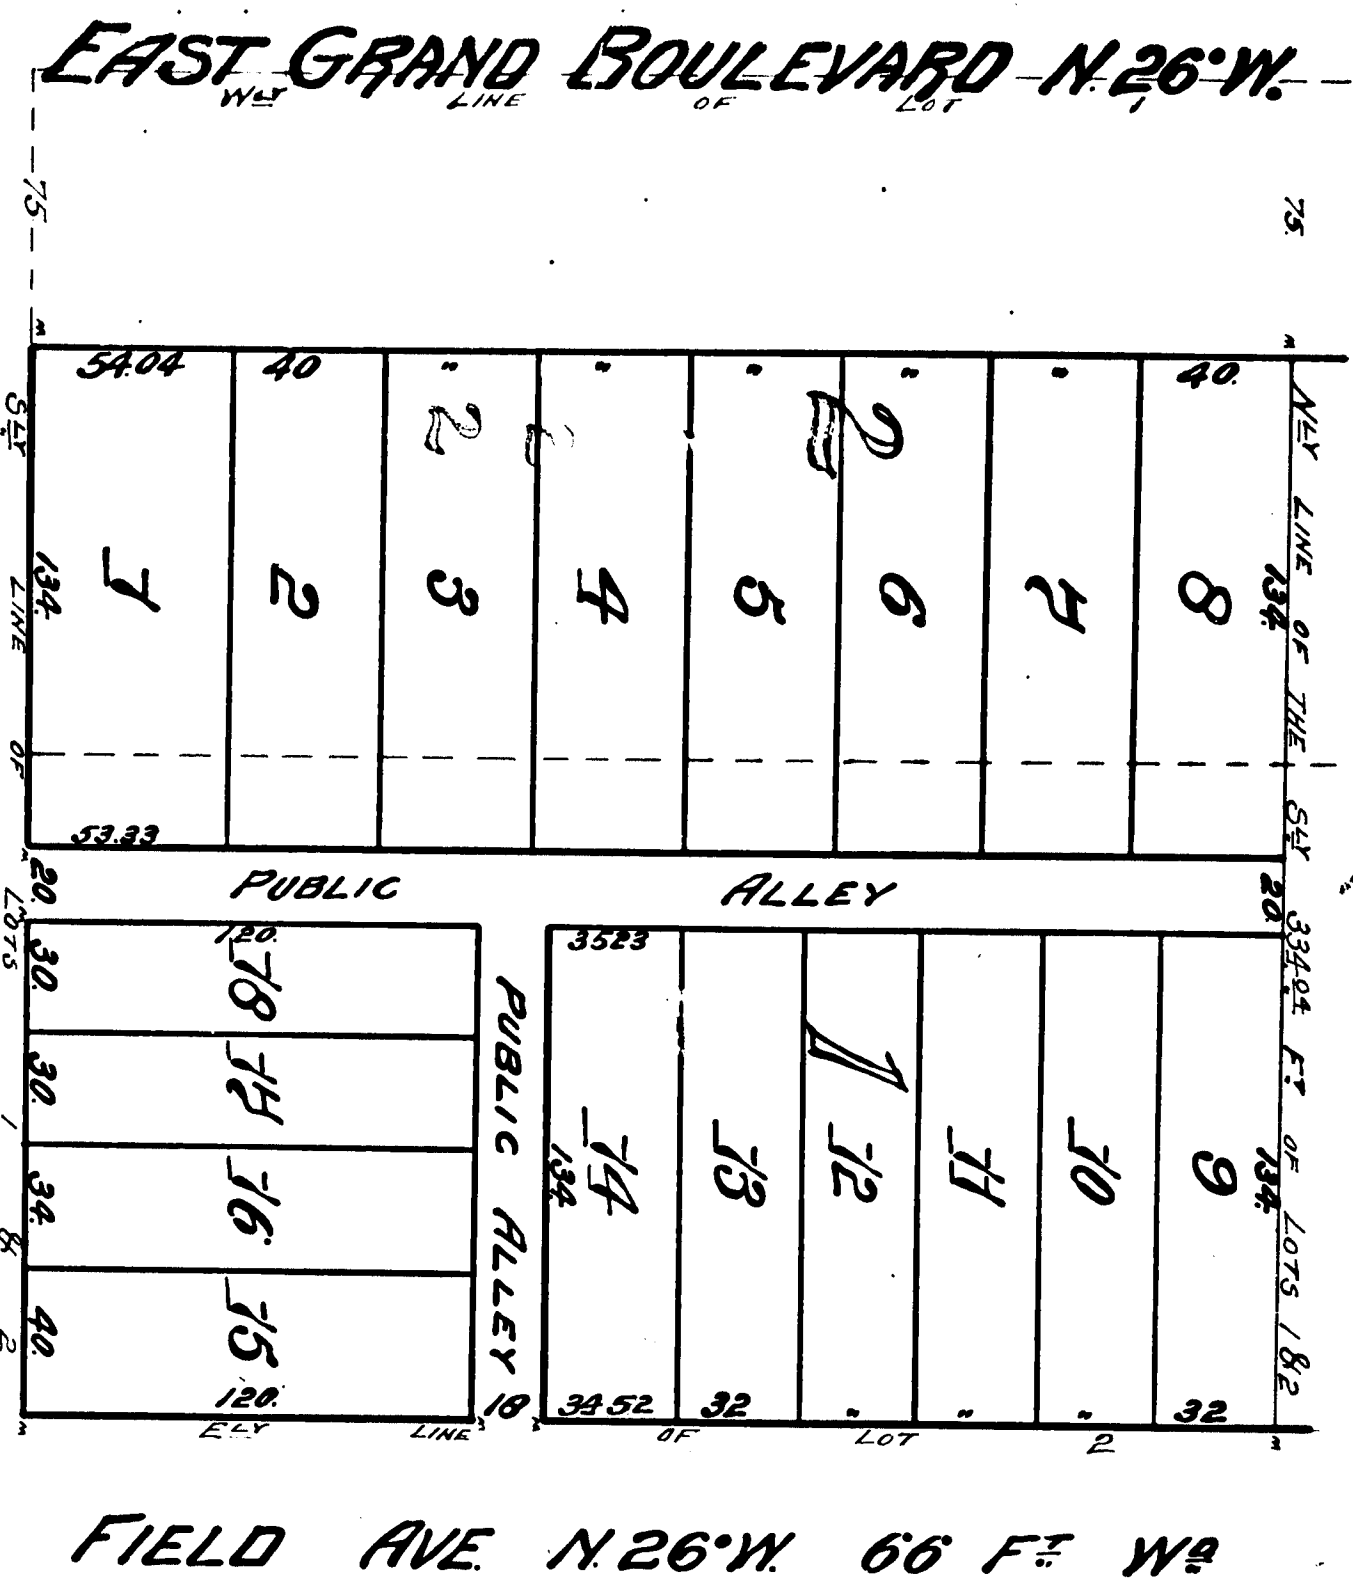

MACK AVE. N. 63° 32' E 66 FT W

SCALE 50 FT TO 1 IN.

We hereby certify that the plat herein delineated is a correct one, and that permanent monuments consisting of white cast stakes have been planted at points marked in as thereon shown, at all angles in the boundaries of the land, plotted, and at all intersections of streets or streets and alleys.

Witness my hand and seal this 11th day of January, 1901.

RECEIVED AND FILED
IN AUDITOR GENERAL'S OFFICE
JAN 19 1901

Examined and approved
JAN 19 1901
John J. McKeown
Deputy Auditor General

State of Michigan } ss
County of Wayne }

We, J. A. Thompson, Register of Deeds

and Thomas Campbell & Son, Surveyors, hereby certify that we have each carefully compared this copy with the original plat of the High School Subdivision of the S^W 33 404 FT² of LOTS 1 & 2 of Newbold's Sub^g of the Eastern part of P.C. 678, and that it is an exact copy thereof, and of the entire of said original map or plat.

Witness my hand and seal this 11th day of January, 1901.

State of Michigan } ss
County of Wayne }

We, J. A. Thompson, Register of Deeds

and Thomas Campbell & Son, Surveyors, hereby certify that we have each carefully compared the annexed copy with the plat of the High School Subdivision of the S^W 33 404 FT² of LOTS 1 & 2 of Newbold's Sub^g of the Eastern part of P.C. 678, and that it is an exact copy thereof, and of the entire of said original map or plat.

Witness my hand and seal this 11th day of January, 1901.


Approved, Jan 11th 1901
J. A. Thompson
Register of Deeds
City of Detroit

Board or
Public Works
City of Detroit

J. A. Thompson

DEEDS OFFICE } ss
Wayne County,
This plat was received for record this 11th day of January, 1901.
J. A. Thompson, Register of Deeds
Notary Public

HIGH SCHOOL SUBDIVISION of the S^W 33 40⁰⁴ E¹⁰⁰ of LOTS 1 & 2 of Newbold's Sub^y of the Eastern part of P.C. 678 BETWEEN MACK & GRATIOT ROADS DETROIT, MICH.

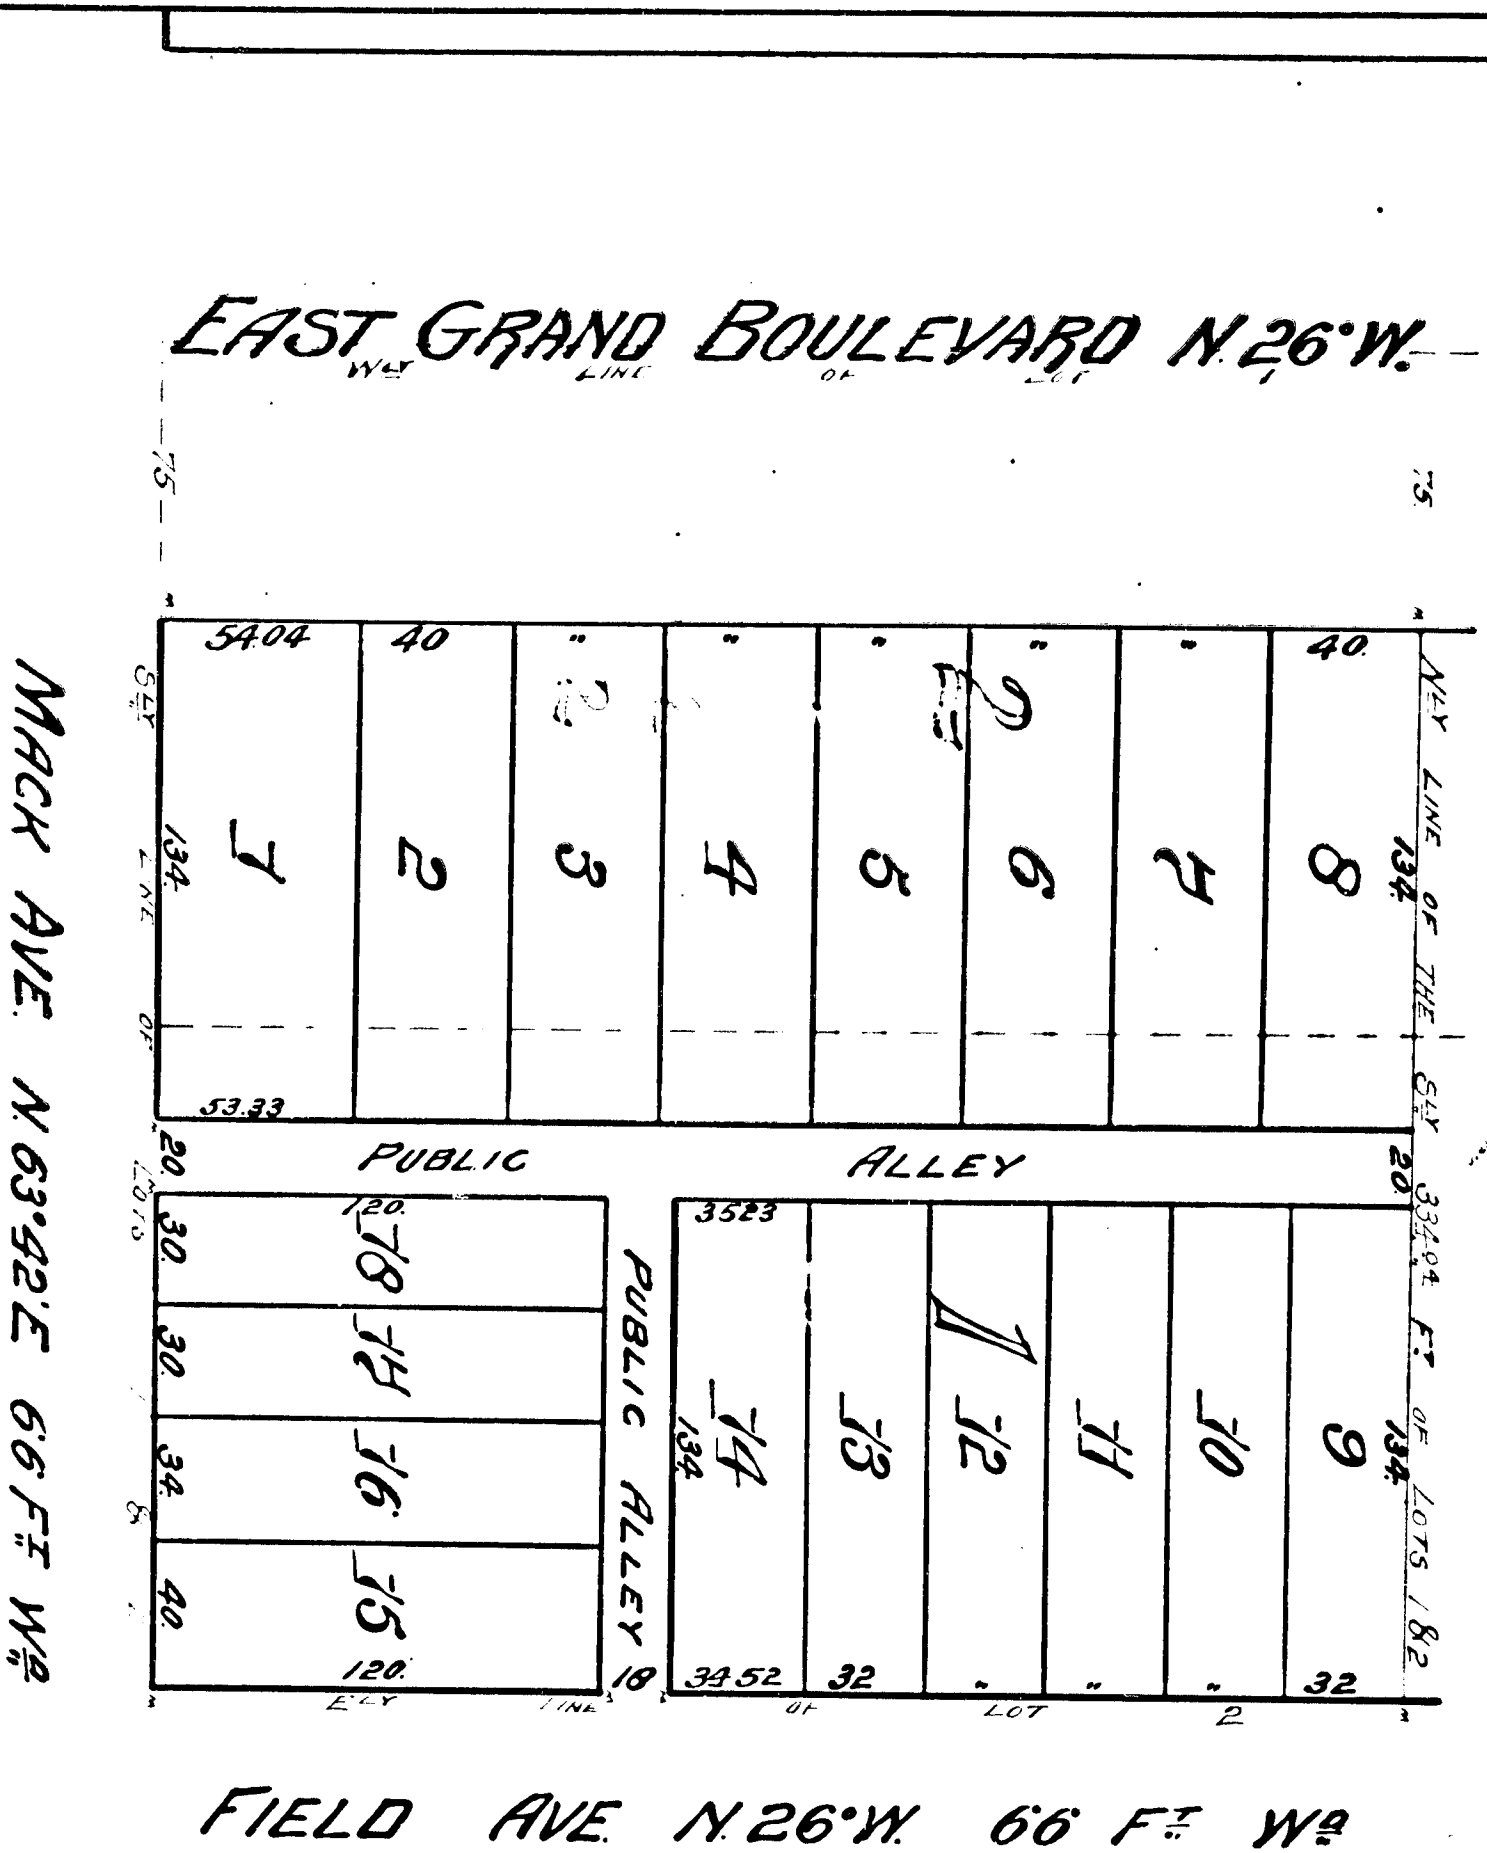

SCALE 50 FT TO 1 IN.

We hereby certify that the plat hereon delineated is a correct one, and that permanent monuments consisting of white oak stakes have been planted at points marked in as thereon shown, at all angles in the boundaries of the land plotted, and at all intersections of streets or streets and alleys.

Witness My Hand and Seal
 1901

RECEIVED AND FILED
 IN AUDITOR GENERAL'S OFFICE
 JAN 19 1901

Examined and approved
 JAN 19 1901
 John J. McMillen
 Deputy Auditor General

We now all men by these presents that the Farmers Savings Bank of the City of Detroit, Michigan, a body corporate under the laws of the State of Michigan, has caused to be made for record this map of the HIGH SCHOOL SUBDIVISION of the SOUTHERLY 33 40⁰⁴ FEET of LOTS 1 & 2 of Newbold's Subdivision of the Eastern part of PRIVATE CLAM 678 between MACK & GRATIOT ROADS Detroit Michigan, by Thomas Campbell & Son, Surveyors and does hereby accept the same and dedicate the Streets and Alleys shown for the use of the public.

In presence of
 January 12, 1901
 We, the undersigned, do hereby certify that the above is a true and correct copy of the original map of the HIGH SCHOOL SUBDIVISION of the SOUTHERLY 33 40⁰⁴ FEET of LOTS 1 & 2 of Newbold's Subdivision of the Eastern part of PRIVATE CLAM 678 between MACK & GRATIOT ROADS Detroit Michigan, by Thomas Campbell & Son, Surveyors and does hereby accept the same and dedicate the Streets and Alleys shown for the use of the public.

State of Michigan } ss.
 County of Wayne

On this Eleventh day of January A.D. nineteen hundred and one before me the subscriber a Notary Public in and for said County personally appeared F.A. Schmitt and G.E. Lawson, Vice-President and Cashier of the FARMERS SAVINGS BANK, who severally acknowledged that they executed the foregoing instrument as their free act and deed, and the free act and deed of said BANK, and that they are duly authorized by said BANK to execute the same and to affix its corporate seal thereto.

Notary Public, Wayne Co., Mich.

State of Michigan } ss.
 County of Wayne

We, A.C. Tracy, Esq., Register of Deeds and Thomas Campbell & Son, Surveyors hereby certify that we have each carefully compared this copy with the original plat of the HIGH SCHOOL SUBDIVISION of the S^W 33 40⁰⁴ E¹⁰⁰ of LOTS 1 & 2 of Newbold's Sub^y of the Eastern part of P.C. 678 between MACK & GRATIOT ROADS Detroit, Mich., and that it is an exact copy thereof and of the whole of such original map or plat.

Witness My Hand and Seal
 1901

State of Michigan } ss.
 County of Wayne

We, A.C. Tracy, Esq., Register of Deeds and Thomas Campbell & Son, Surveyors hereby certify that we have each carefully compared the annexed copy with the plat of the HIGH SCHOOL SUBDIVISION of the S^W 33 40⁰⁴ E¹⁰⁰ of LOTS 1 & 2 of Newbold's Sub^y of the Eastern part of P.C. 678 between MACK & GRATIOT ROADS Detroit, Mich., now of record in the office of said Register of Deeds and that it is a true and correct copy thereof and of the whole of such record.

Approved, Feb 11 1901
 Marshall W. Godfrey
 Mayor of Detroit

1901

Deeds Office, ss.
 1901