


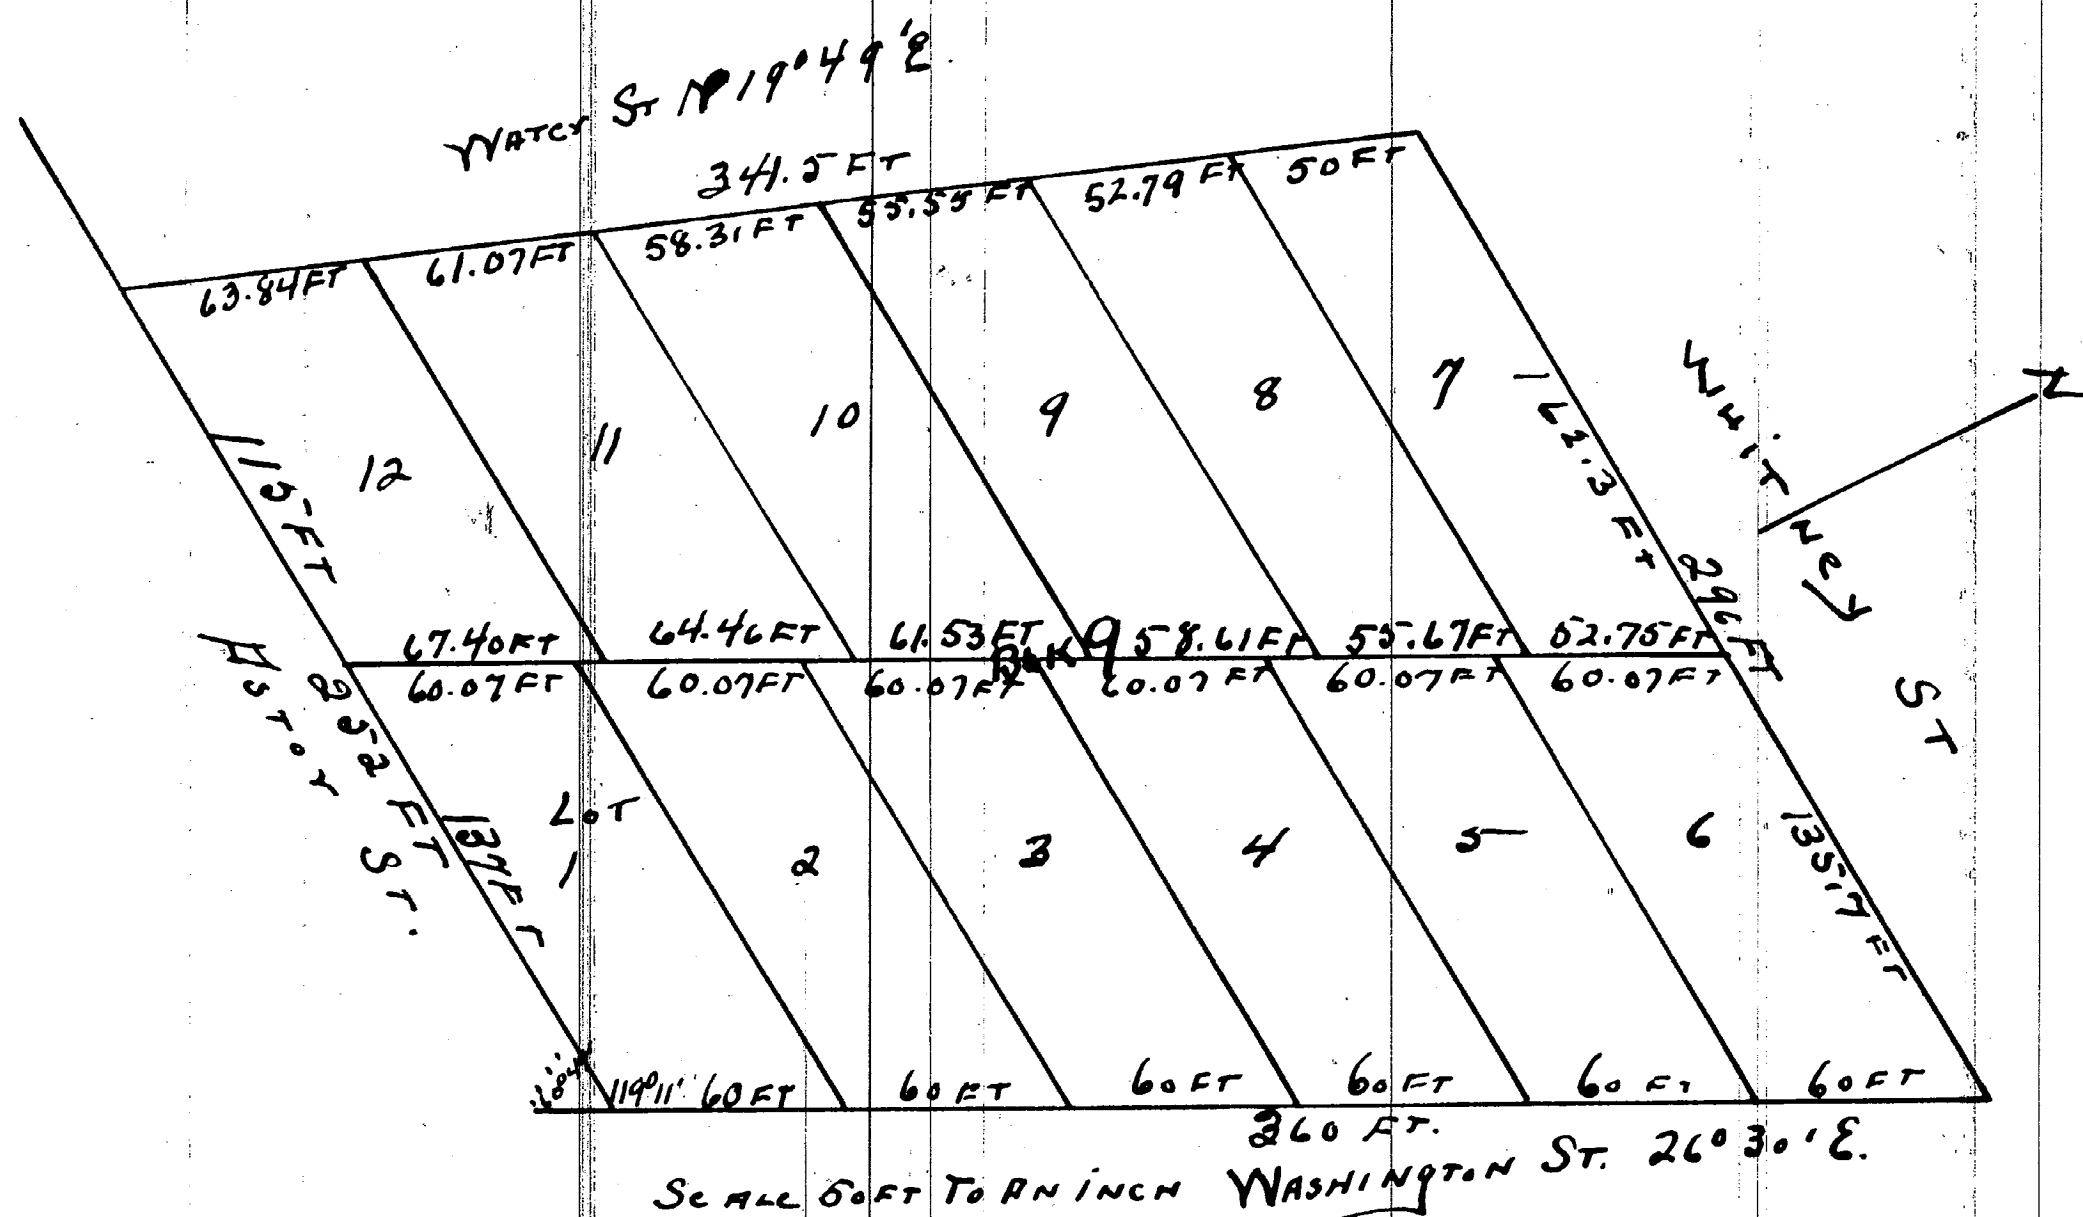

C. BYRANT & CO'S SUBDIVISION OF BLOCK 9
OF HOYT'S PLAT OF EAST SAGINAW MICH

As the Proprietors of that part of the City of East Saginaw
the State of Michigan designated by the Amended Ordinance
we hereby adopt the same as our Plat & Subdivision
thereof. Witness our hand and seal at Detroit this 22nd
day of Sept. 1860.

Witness

Richard M. Coan.
J. V. W. Wickham.

Wm. H. Carpenter (L.S.)
Thos. W. Lockwood (L.S.)
Chas. Bryant (L.S.)

State of Michigan }
Wayne County } On this 22nd day of Sept. A.D. 1860 before
me the undersigned a Notary Public for the County of Wayne
appeared Charles Bryant, William H. Carpenter & Thomas
W. Lockwood, to me known, and acknowledged that they had
voluntarily executed the Amended Plat & the foregoing instrument

Henry A. Marham. (L.S.)
Notary Public Wayne County.

Register office }
Saginaw County } I have a true copy of the Original received Dec. 15th
1860 at 9 o'clock A.M. Geo. Schmidt Register.

I hereby certify that this Plat is a correct copy of the
Plat now on record in the Register of that office,
being made under the supervision of the Auditor General
by tracing the Plat on record and affixing thereto a
carefully compared copy of the Certificate

Dated this 26th day of June 1861

Ray C. Warner.
Clerk, and Gen. Regt.