


12296

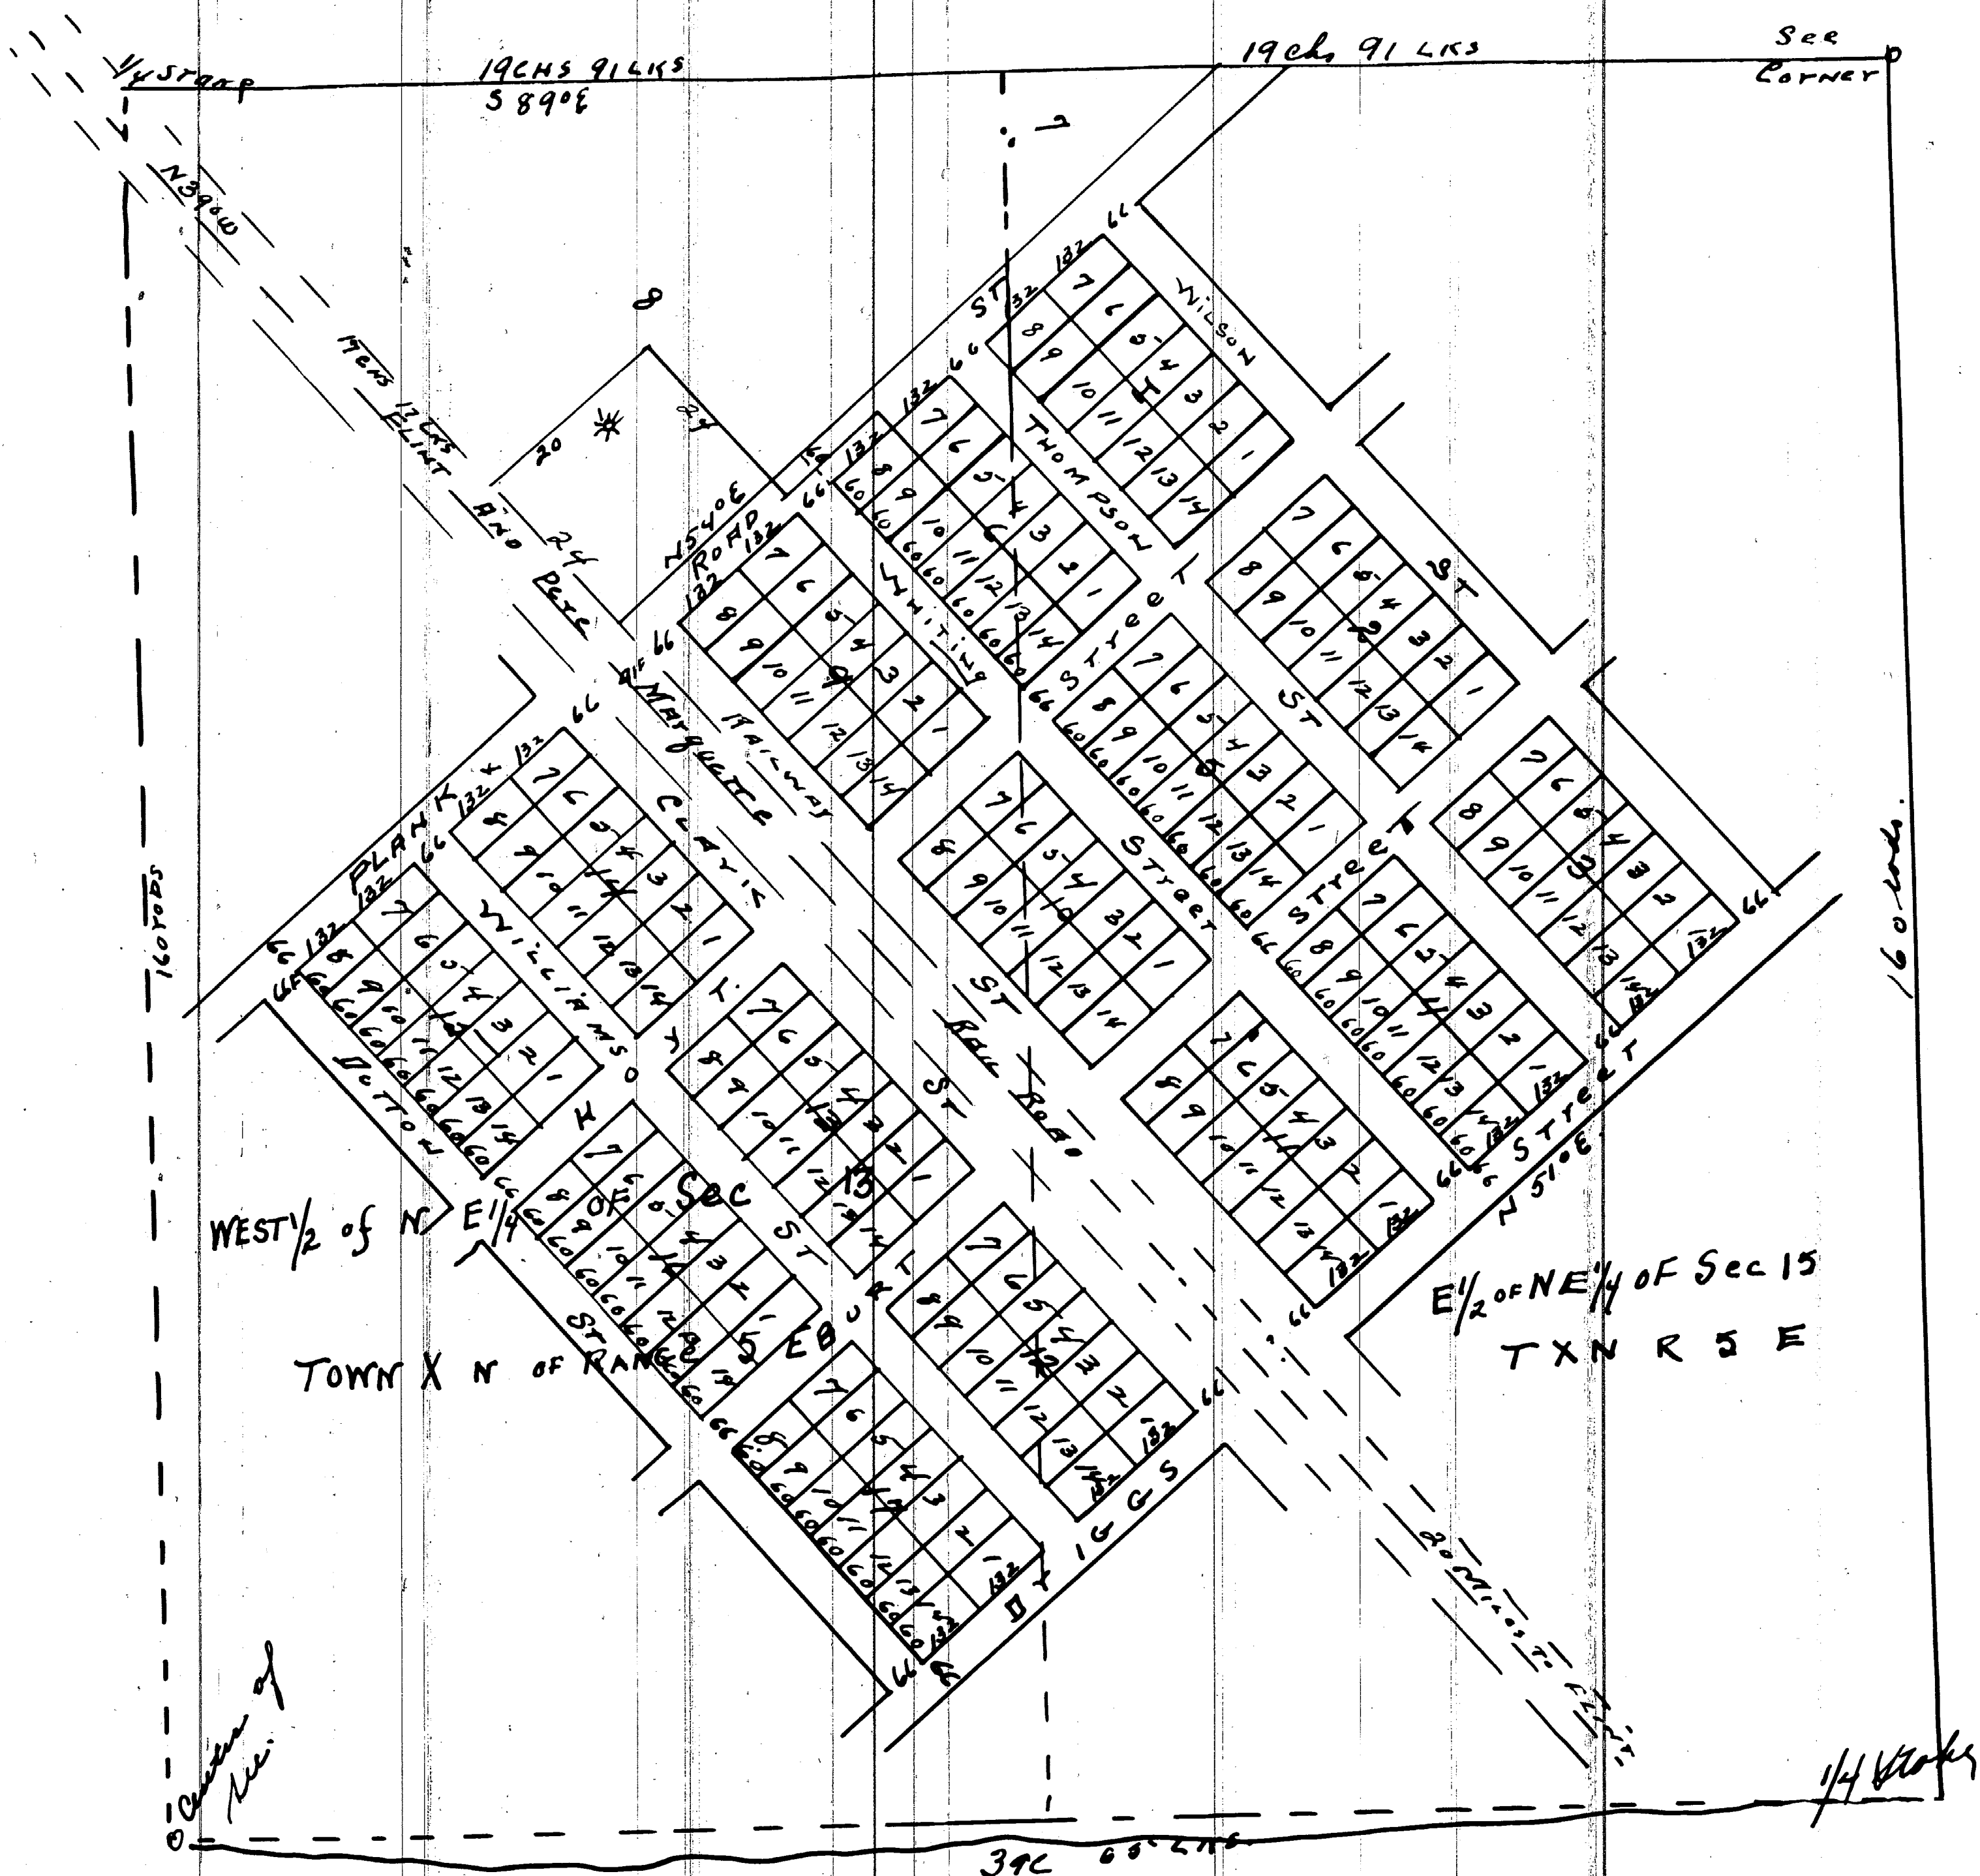

MAP OF SMITH STATION
IN THE TOWNSHIP OF TAYMOUTH SAGINAW COUNTY MICHIGAN 1860
SCALE 1/2 INCH TO AN INCH TOWN X N OR R 5 E NE 1/4 OF Sec 13

This Plat comprises a portion of the N. E. 1/4 of sec. 13. T. 10 N. R. 5 East
the boundaries of said Quarter Section being represented by dotted
lines. The Streets are each 66 ft in width and each Plat is
60 x 132 ft in size
7 of Smith proprietor
Edward W. Webber Surveyor
Dated Nov. 20. 1860

In presence of
W. R. Webber John White.

State of Michigan } ss Be it remembered that on this 20th day of
County of Saginaw } November A.D. 1860 before me personally came
Theodore F. Smith Proprietor and Edward W. Webber Surveyor who
personally acknowledged this Plat and I caution & admonish them
as their free act and deed.
Wm. L. Webber Notary Public Sag. Co. Mich.

Register office } ss Received Nov. 20th 1860 at 11 O'clock. A.M.
Saginaw County } Geo. Schmidt Register

I hereby certify that this Plat is a correct copy of the Plat
now on record in the Register of Deeds office, being made
under the supervision of the Auditor General by tracing
the Plat on record and affixing thereto a carefully
copy of the Certificate
Dated this 30th day of June 1891
R. L. Harrison L. L. and Geo. L.