12297

MAP OF STORCH'S ADDITION TO THE CITY OF SAGINAW MICH.

Comprising the N 1/2 of the S 1/2 of the S.E. 1/4 of the S E 1/4 of Section 22 T12N R4E Saginaw County State of Michigan

Blks 296, 335 & 336 are the same as has been platted & recorded on Page 269 of Liber 38 as "Wm Storch's Jun Addition to the City of Saginaw"

Scale 100 feet to One Inch

Surveyed Sept 9th & 10th 1872 by I. H. Leavenworth. Surveyor

STREET VACATED BY ORDINANCE CITY OF SAGINAW MARCH 3, 1949 VOUCHER 267-49

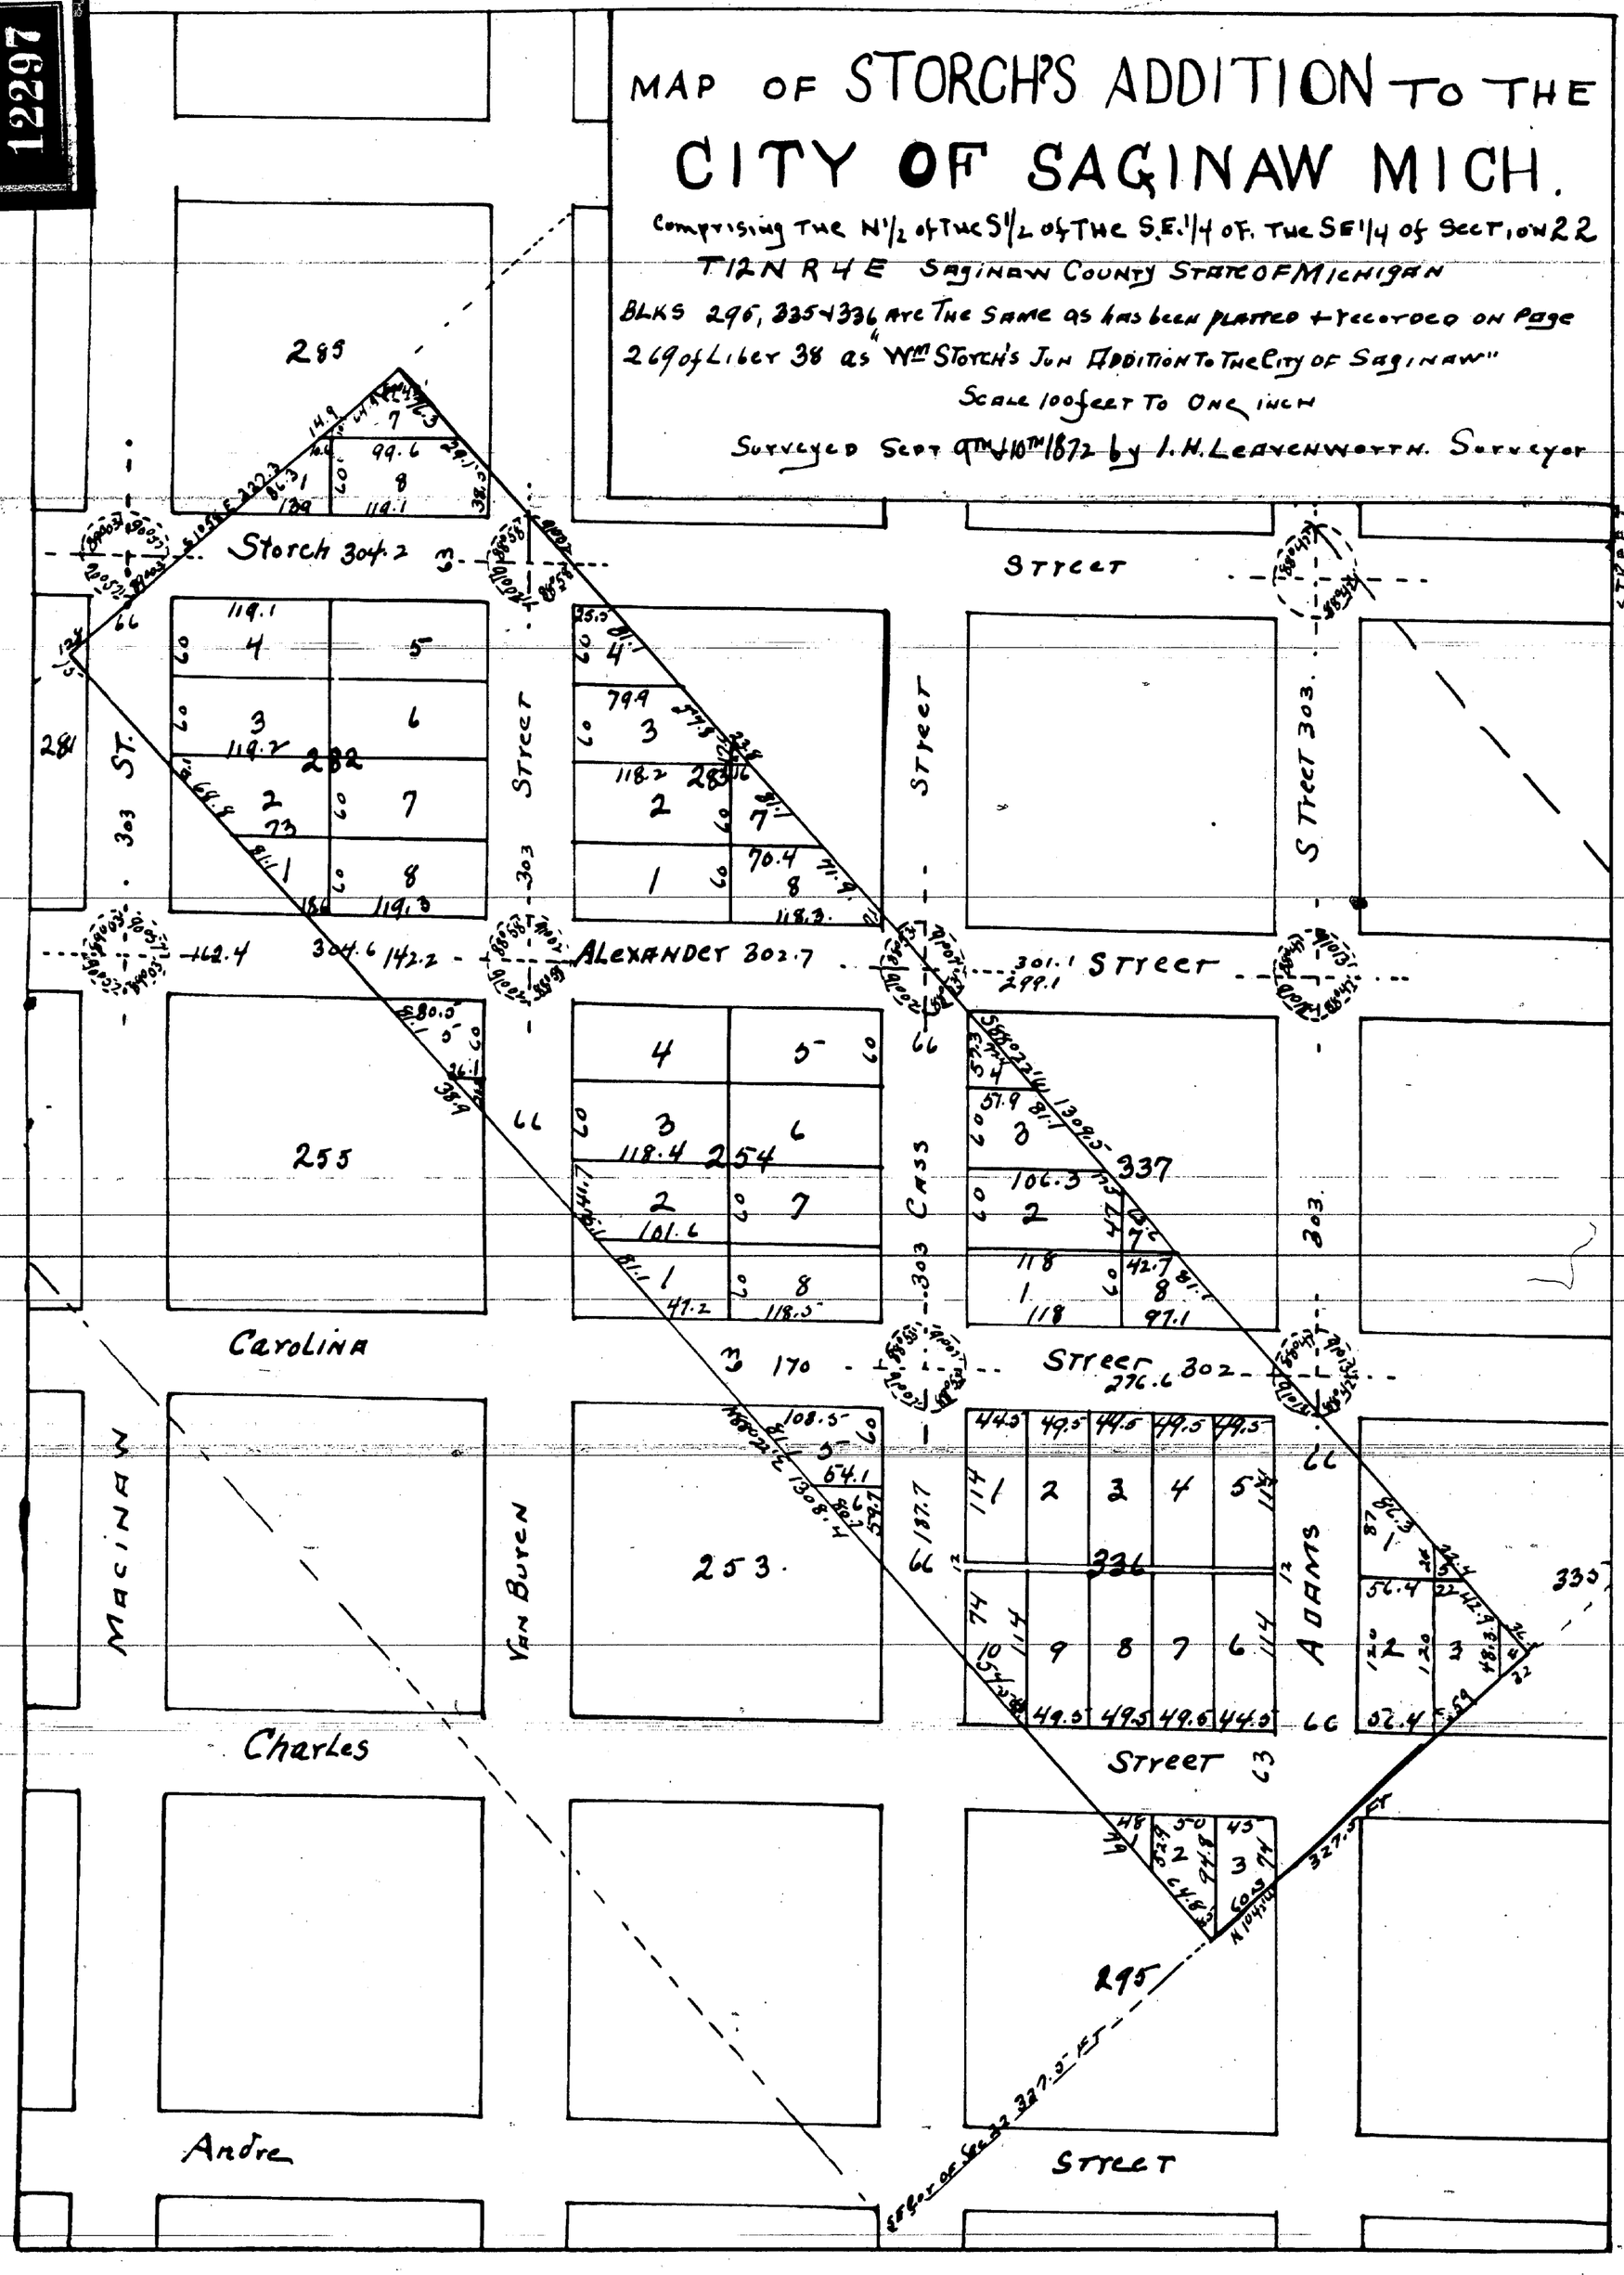

Know all men by these presents that the land laid out or platted on the adjoining map is owned by Gottlop Ktarck and William Ktarck of the City of Saginaw that the said Map or plat is now executed by the said Gottlop Ktarck and William Ktarck as proprietors and I. H. Leavenworth as surveyor in accordance with the provision of an act to provide for recording Town Plats and for vacating the same in certain cases and the acts amendatory thereto and for the purpose of being recorded as. Ktarck's addition to the City of Saginaw mich. The size of the lot and the width of the streets are given in said map in ft and tenths of feet. The witness whereof we have hereunto set our hands and seals.

Gottlop Ktarck (LS)
William Ktarck (LS)
I. H. Leavenworth (LS)

Signed in the presence of
Spencer Martin
J. H. Benjamin

State of Michigan } ss
County of Saginaw }

On this 14th day of Sept in the year of our Lord one thousand eight hundred and seventy two before me a Notary Public in & for said County and State personally Came the above named Gottlop Ktarck William Ktarck and I. H. Leavenworth known to me to be the persons who executed the above and who severally acknowledged the execution of the same for the purposes therein expressed.

Spencer Martin Notary Public in & for said County.

Register's office } ss
Saginaw County }

Recorded for record Sept 16th 1872 at 9 o'clock A.M. and recorded in liber 76 of Mich. page 7.

O. H. Stevens Register

I hereby certify that this Plat is a correct copy of the Plat now on record in the Register of Deeds office, being made under the supervision of the Auditor General by tracing the Plat on record and by affixing thereto a carefully compared copy of the dedication and certificates. Dated this 29th day of June 1911

Ray C. Warner
Asst. Clerk, Aud. Gen. Dept.