


12300

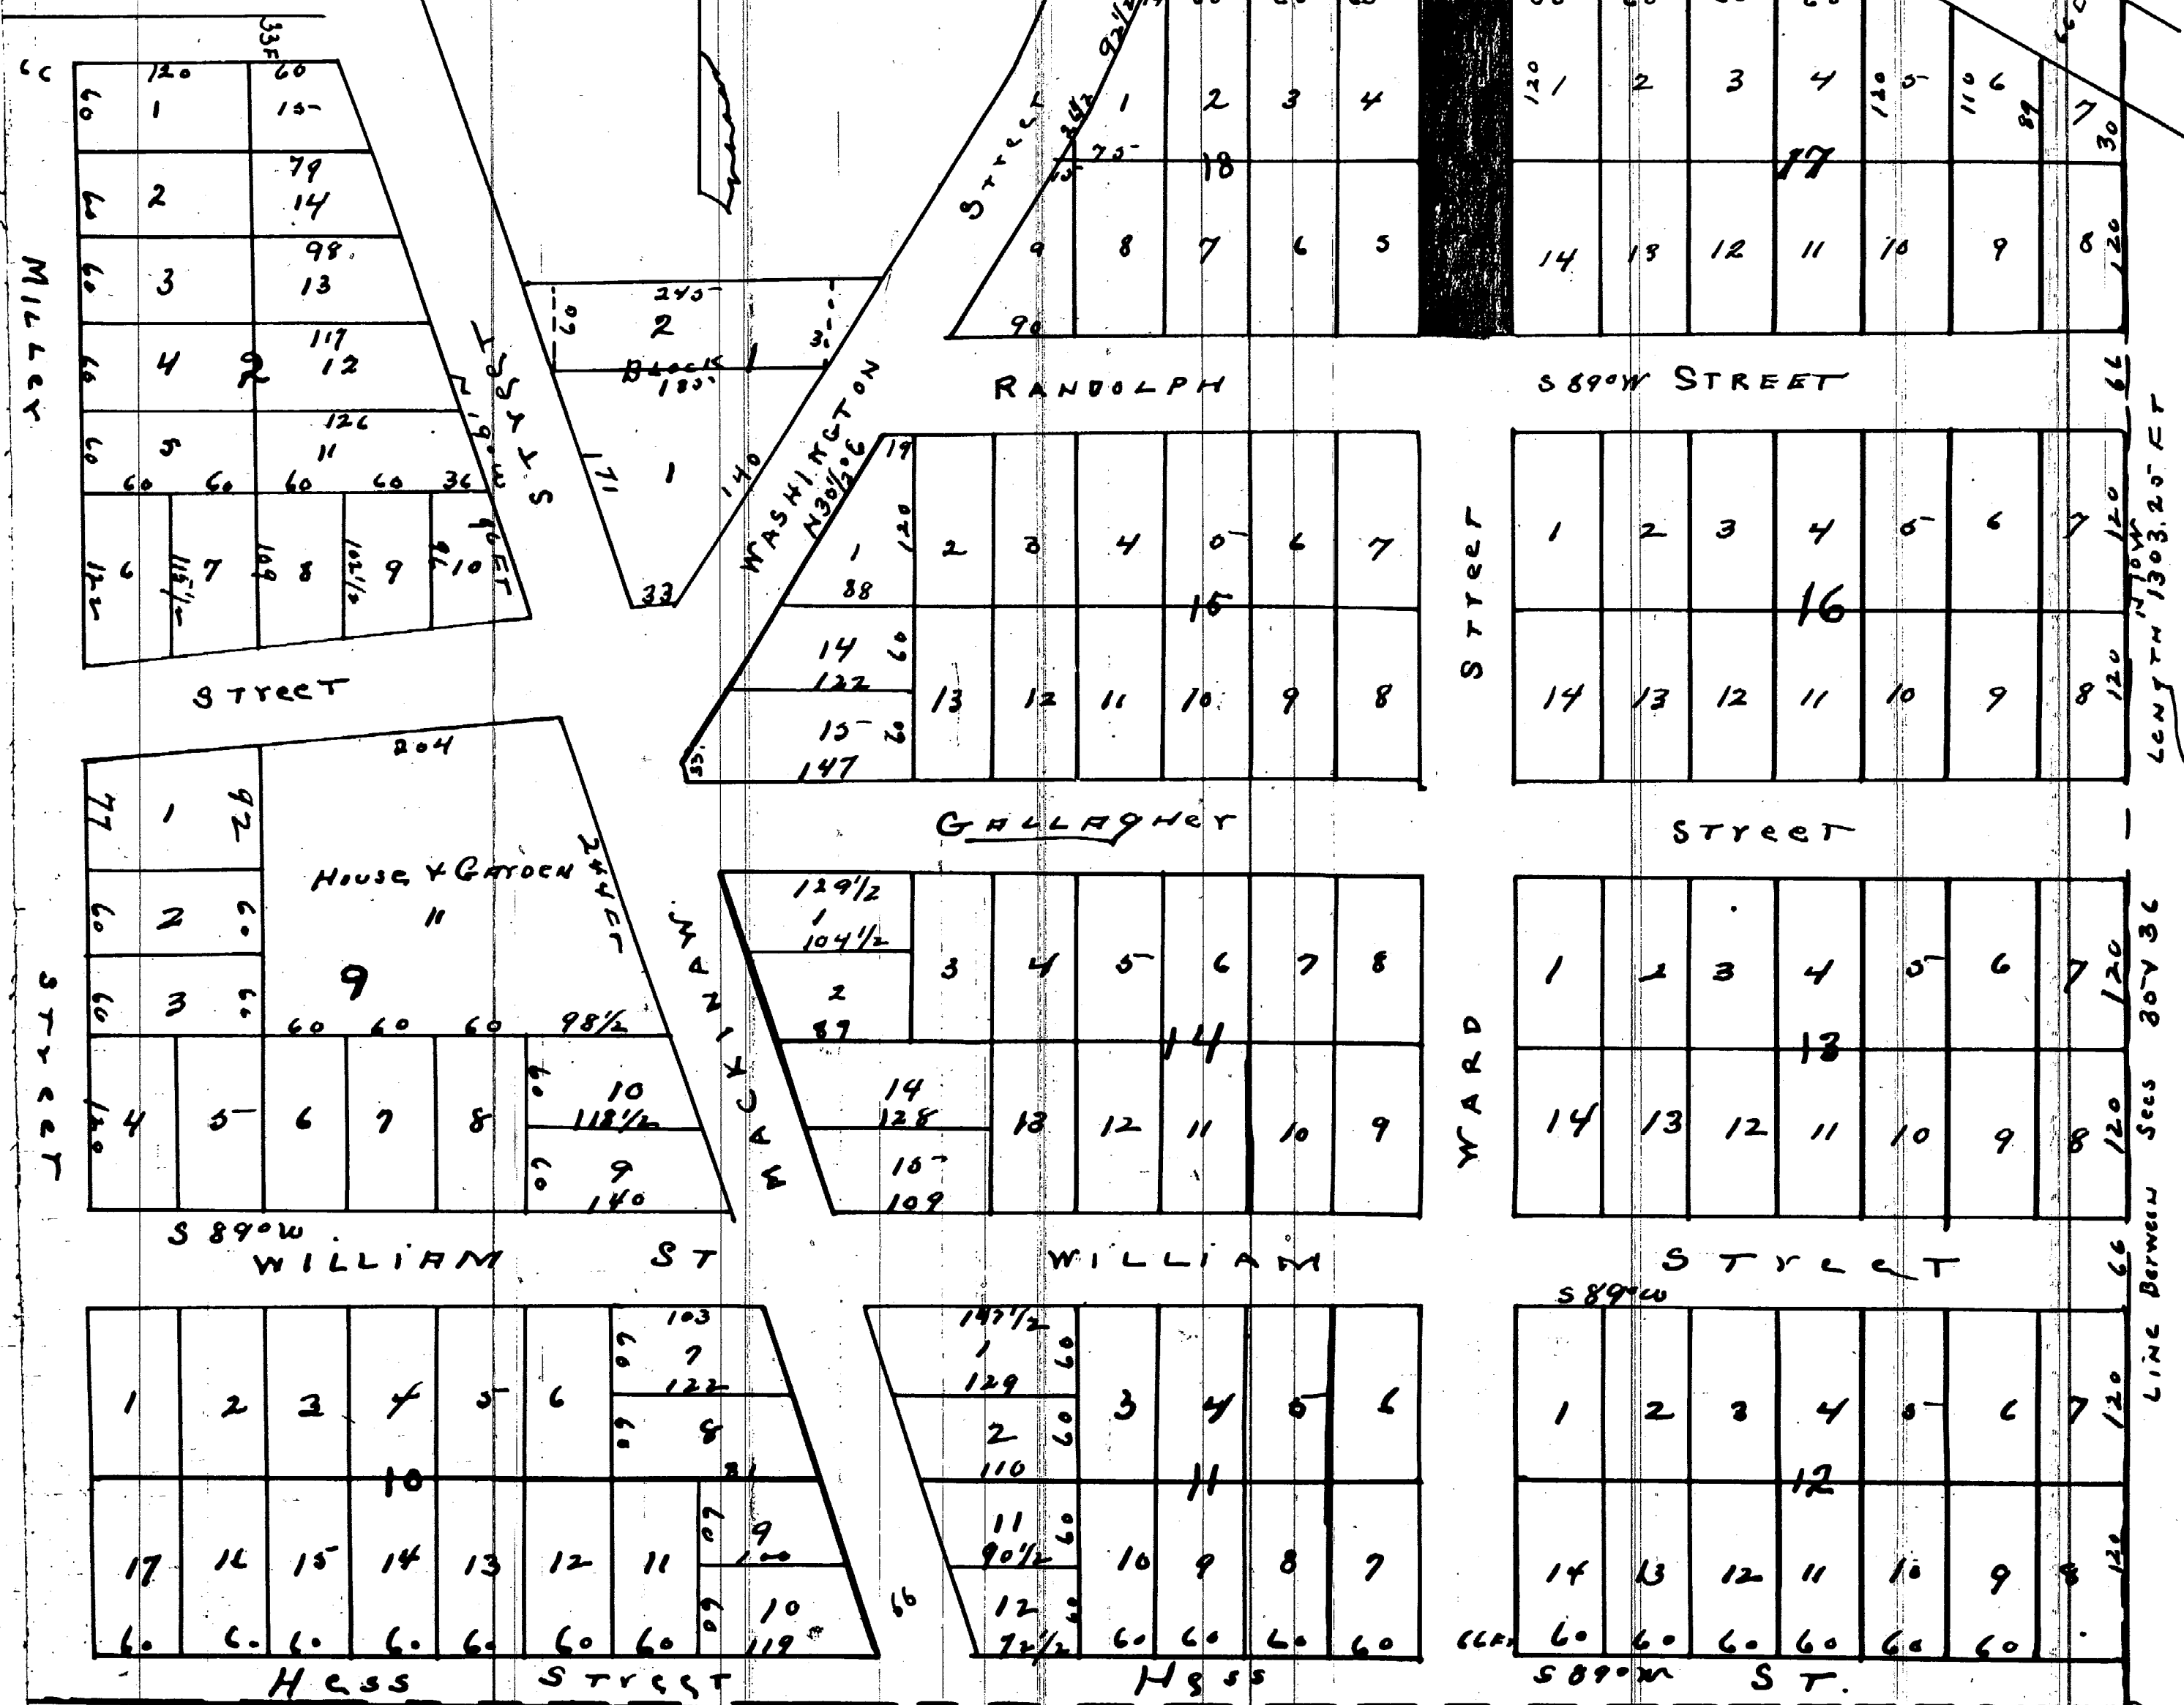

City of San Francisco
Nov 28 - '55
125 - '56

ALP

PART ONE

Register office } ss
Wayne County }
March 20th 1880

Received & recorded
1861 at 4 o'clock P.m.

March 28th 9.0.1861 at 4 O'clock P.m.

Mrs. F. Vanflit

Register


SALINA,
Michigan.

Being the Halley her property
situated in the Township of
Hawking and described as the
North part of the NE 1/4 of the 35-
T 12 N R 4 E. E. W. Wiggins surveyor

Jan. 1861

Scale 100 ft to an inch

N 1/2 OF NE 1/4 OF Sec 35

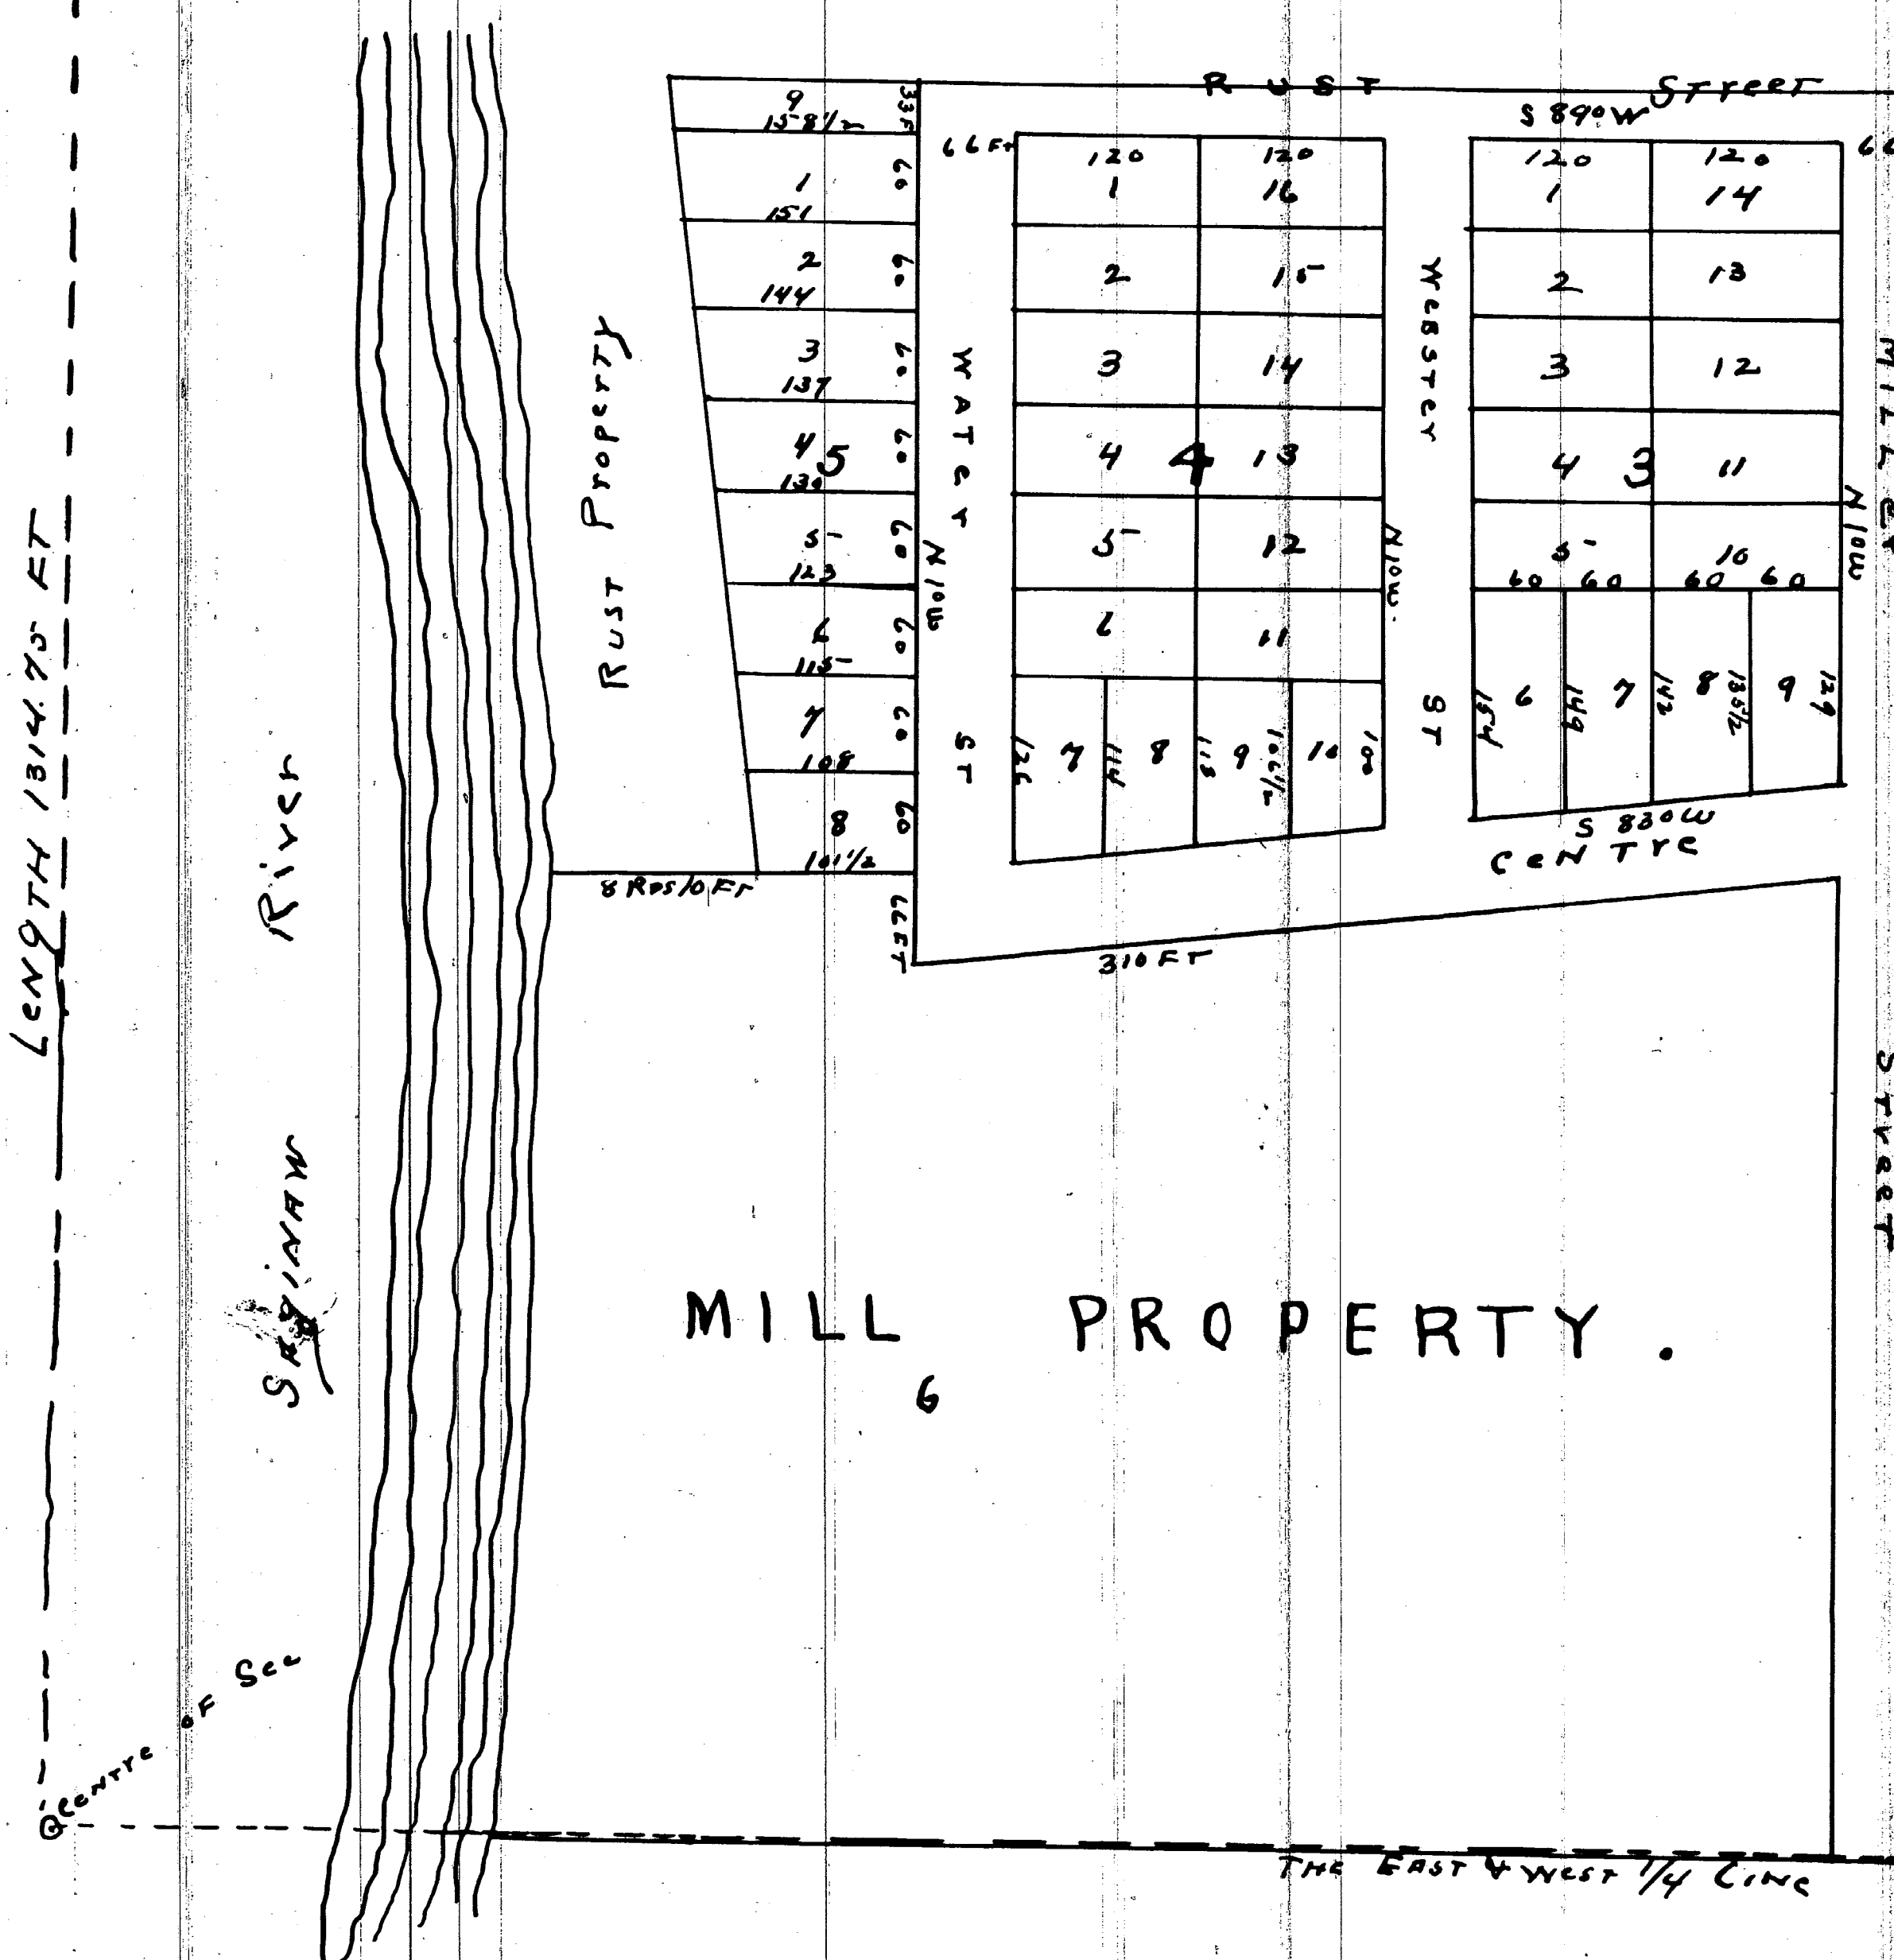

I hereby certify that this Plat is a correct copy of the Plat shown and recorded in the Register of the State of Michigan, being more correct than the duplicate of the original. Witness my hand and the seal of the State of Michigan this 28th day of March 1861

Wm. L. Warner.
Notary Public, East Ann Arbor.

This Plat is situated on the North Part of the N.E. Fractional quarter of the thirty five in Township twelve north of Range four East being surveyed and platted by Edward W. Wiggins Esq. The land above platted belongs at this date to William H. Gallagher. The streets above designated are each 66 ft wide except Rust St and Rust Street which are 33 ft wide. The size of the lots appear from the figures marked above and the surveyors explanation. Given under our hand and seal this 28th day of March. A.D. 1861

William Gallagher (21)
Edward W. Wiggins (22)

In presence of
Wm. J. Cleveland, Washington Wright

State of Michigan } On this 28th day of March. A.D. 1861 before me the undersigned
Notary Public } a Notary Public in and for said County. Personally appeared
the said William Gallagher and Edward W. Wiggins known to me to be
the same persons who executed the above Plat and explanation and
acknowledged the execution of the same to be their free act and deed for
the purpose and uses therein mentioned and expressed and that the
same is a true and correct copy of the original. Given under my hand and seal the
day and year above expressed

Wm. L. Warner
Notary Public
Saginaw Co. Mich.

(594)