


Neer

Scare 100ft to 1 1/2 miles
Tennis
Coffin.
11 survivors.

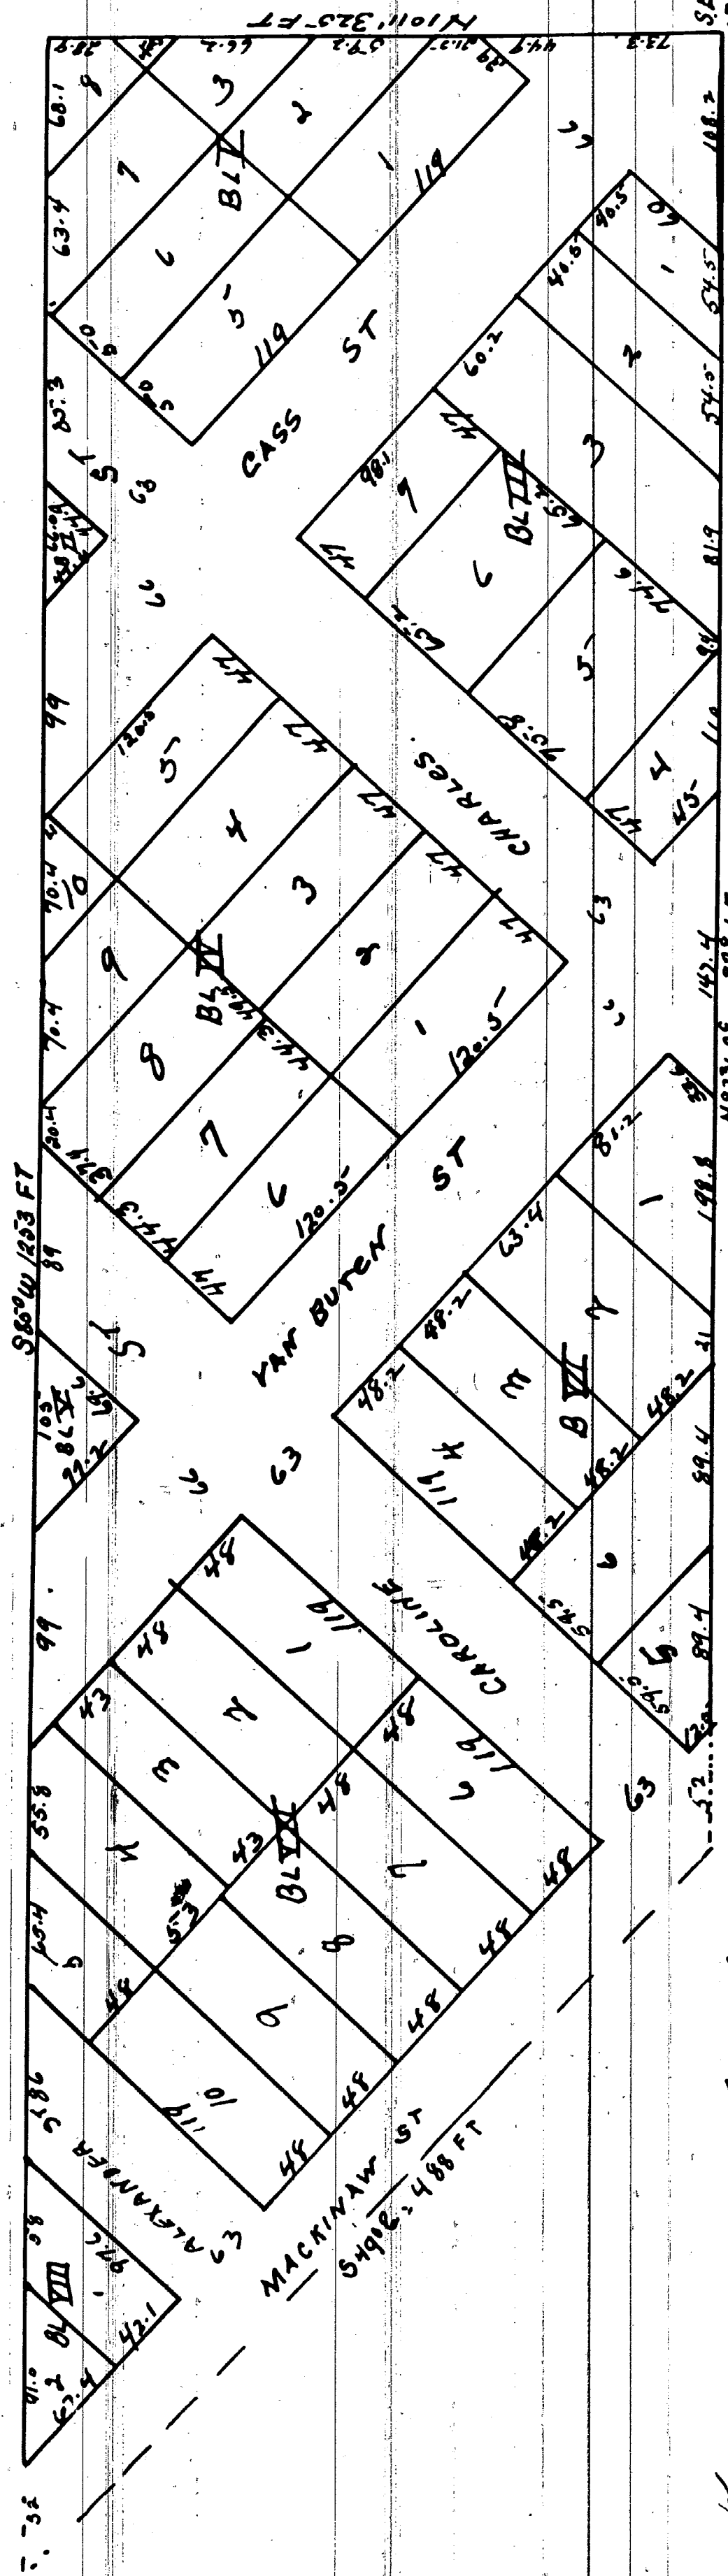

know all men by these presents that the said Laiz and on flatter on the within met in George Schmidt of the City of Wagoner in the County of Wagoner and State of Michigan that said Laiz and Schmidt in and for the said City of Wagoner and State of Michigan as parties to the said deed of conveyance do hereby certify that the said deed of conveyance is a true and correct copy of the original thereof as the same appears from the records of the County of Wagoner and State of Michigan. In witness whereof we the undersigned have hereunto set our hands and seals at the City of Wagoner, Wagoner County, State of Michigan, this 15th day of July, 1873. and in testimony whereof we have hereunto set our hands and seals at the City of Wagoner, Wagoner County, State of Michigan, this 15th day of July, 1873.

Geo. Schmidt (s)
 Otto Rauer.

Description

DESCRIPTION

The land quit out or platted are the within map is running by larger thickness of the City of Bay View
State of Michigan and is a part of the first ten acres of $\frac{1}{2}$ of $\frac{1}{4}$ of Section 22 Tamm Twelve north. Range four East
Kalamazoo County, Michigan and more particularly described as follows. Commencing at the North East Corner of
the 22 Tamm 12 north of Range 4 East. Thence $N 10^{\circ} W = 32.5$ feet. Thence $S 88^{\circ} 00' W = 125.3$ feet Thence $S 49^{\circ} 0' E = 488$ feet.
Thence $N 973^{\circ} 4' E. 878.1$ feet to the place of beginning.

Received 10.11.74
Registry office } Received for record July 15. 1873 at 11 o'clock a.m. and in Libr 76 of Clerk's an Page 235.
J. H. Stevens Registrar

State of Michigan } On this 10th day of July, A. D. 1873 before me a Notary
County of Washtenaw } in & for said County, personally came the above named
Geo. Schmidt and Louis Halpley known to me to be the same persons
who executed the above and who personally acknowledged the
execution of the same for the purpose therein expressed
Otto Peter Notary Public
Washtenaw Co. Mich. (S. 172)

I hereby certify that this Plat is a
 current Copy of the Plat now on
 record in the Registry of Deeds office,
 being made under the supervision of
 the Auditor General by tracing the
 Plat as recorded and affixing thereto
 a carefully compared Copy of the
 Dedication & Certificates.

Washed this 29th day of June 1890
Ray C Warner
Clark, Ind. Am. West.