


MAP OF
BAYNARD, RICHMAN & McARDLES
ADDITIONS TO THE
CITY OF SAGINAW MICHIGAN

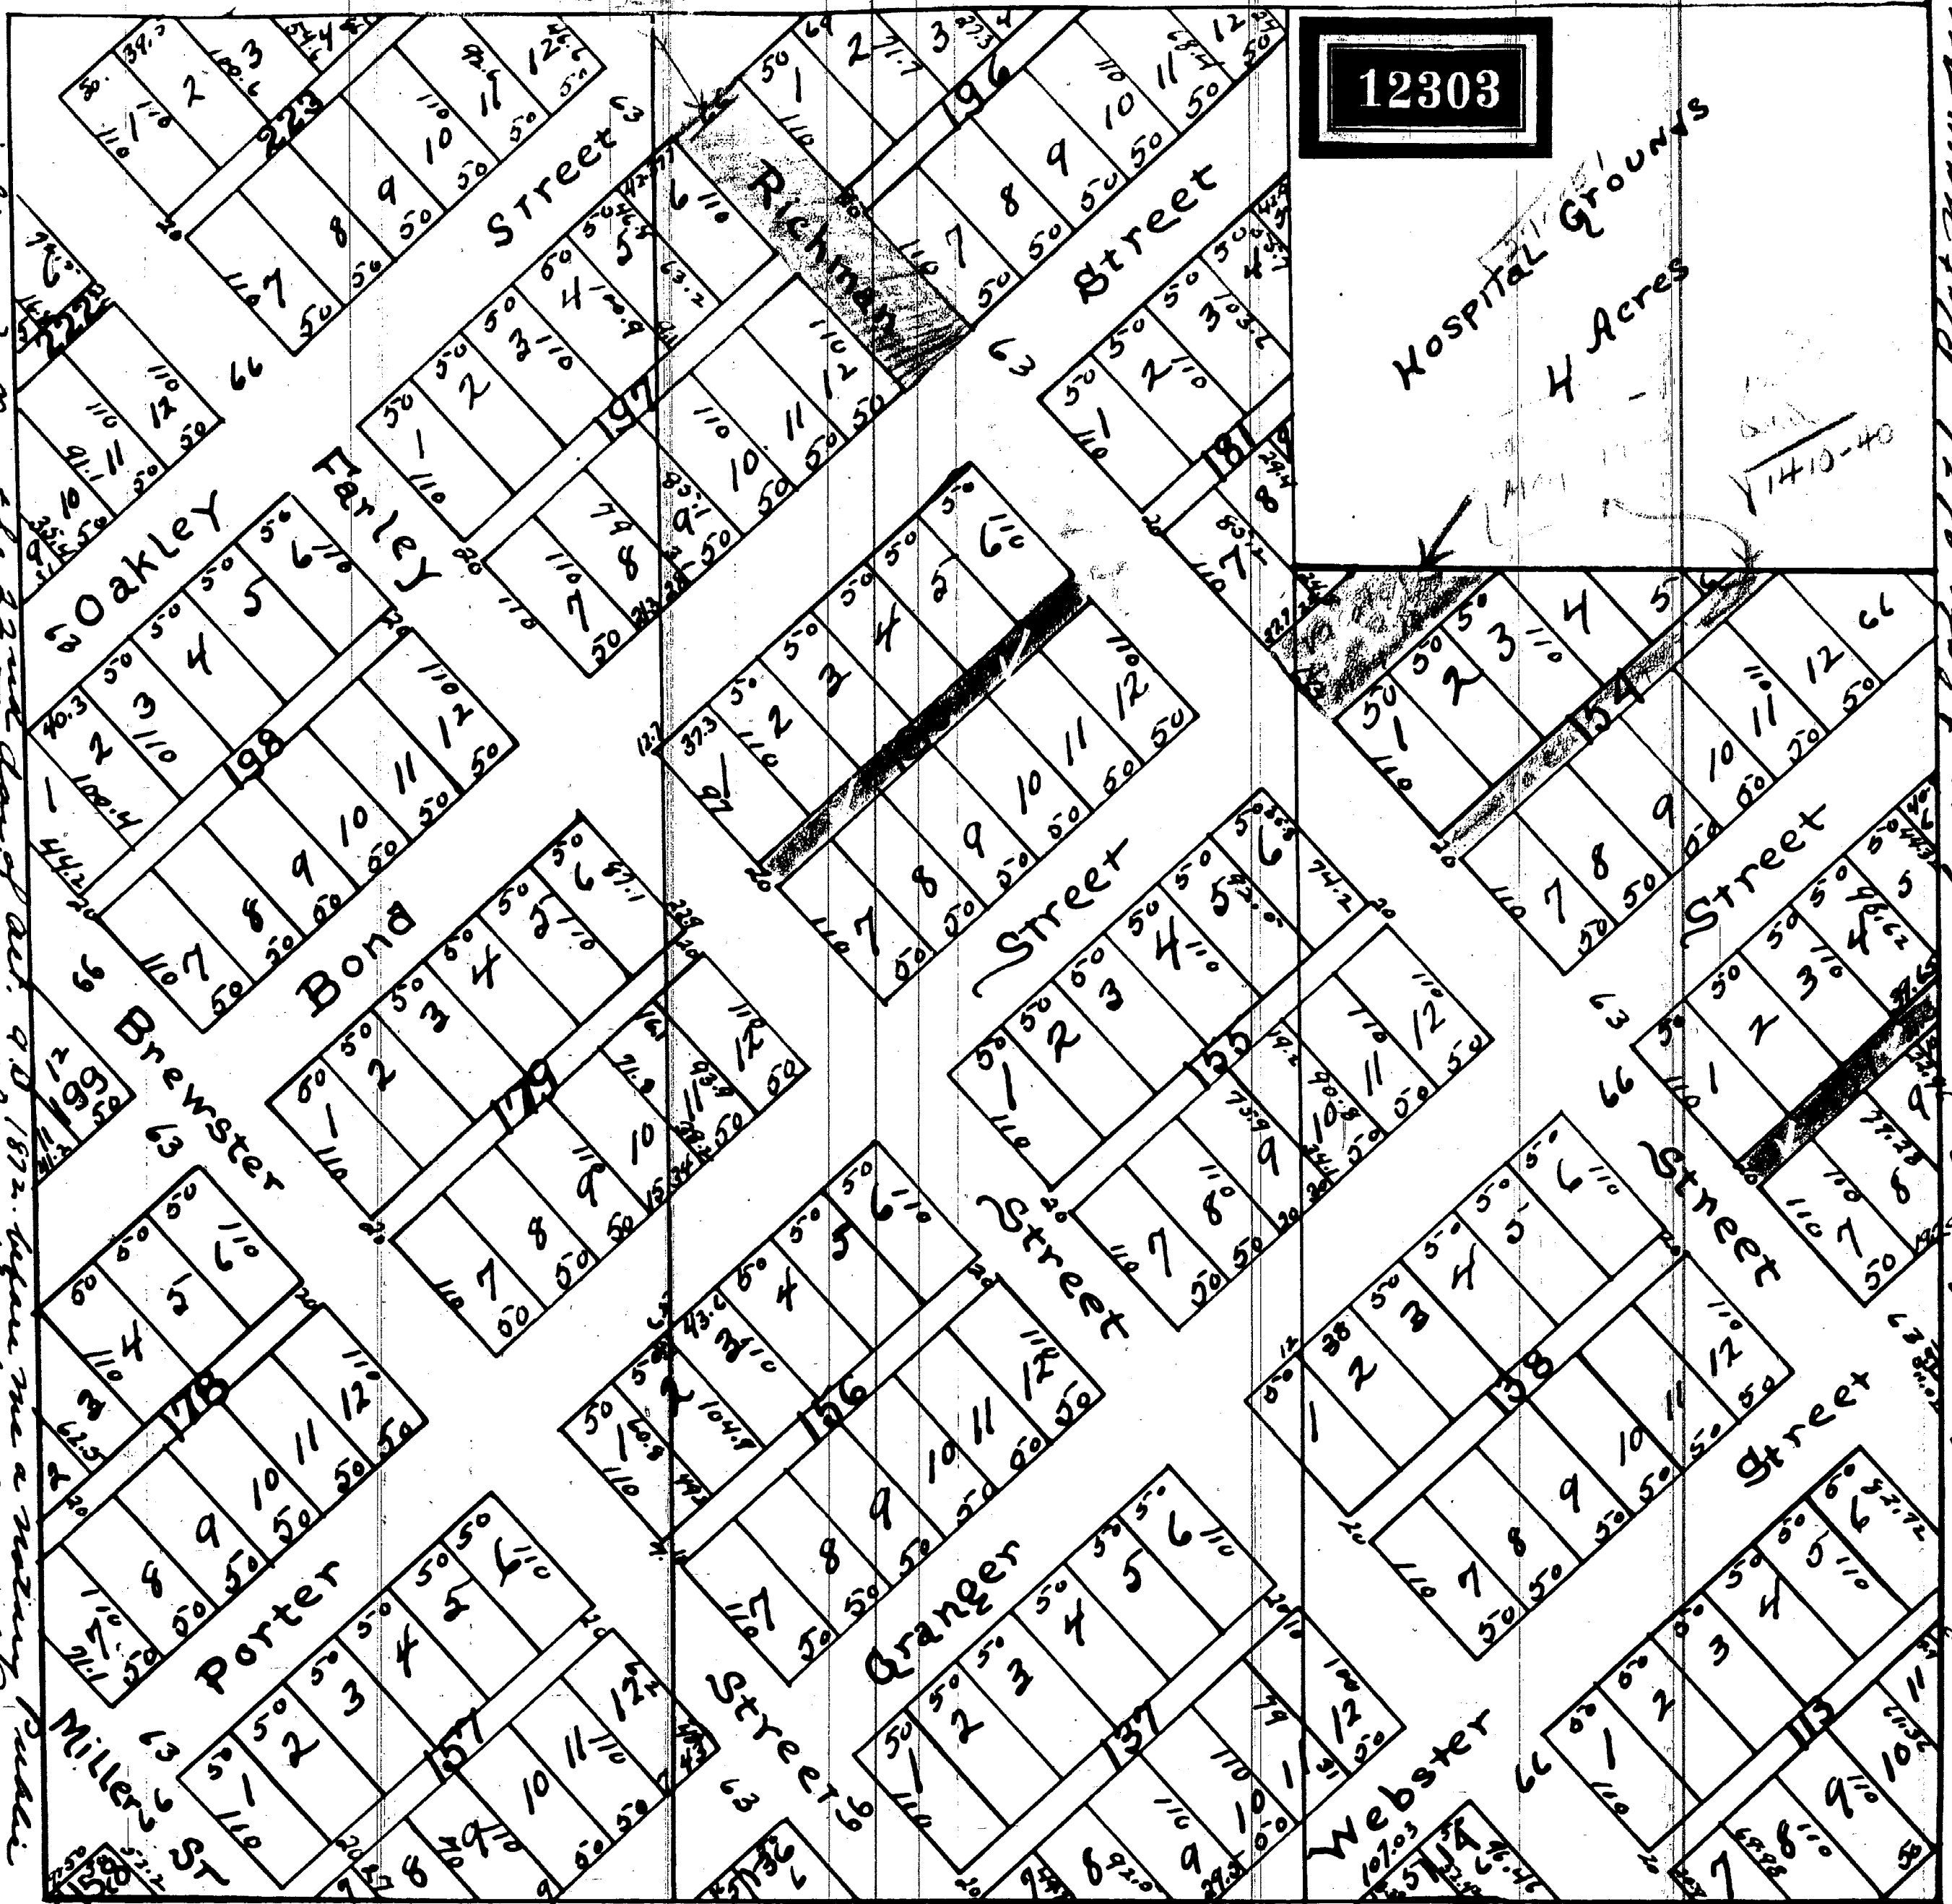

State of Michigan } ss On the 22nd day of June A.D. 1872 before me a Notary Public
County of Bay View } I for said County personally came the above named Amanda
me to be one of the persons who executed the above and who acknowledged the execution
of the same for the purpose therein expressed. On testimony whereof I have hereunto set
my hand and affixed my official seal on the day and year above mentioned.
Q. & H. Maynard (L.S.)

The land herein platted is known as the N. E. 1/4 of the R. 6. 1/4 of
Sec. 23. of Twp. Twelve north of Range four east Eleventh and designated as Hospital
Grounds all situated in the City of Saginaw.

State of Michigan } On the 29th day of June A.D. 1872 before me a Notary Public in and
County of Bay View } for said County personally came the below named E. F. Guild known to me
me to be one of the persons who executed the above and who acknowledged the execution
of the same for the purpose therein expressed. On testimony whereof I have hereunto set
my hand and affixed my official seal on the day and year above mentioned.
Q. & H. Maynard (L.S.)

I know all men by their presents that the land laid out and platted on the
within map is owned by Newell, Barnard, Amanda, Richman and Barney McArthur all of
the City of Saginaw, State of Michigan that they said map as plat is now owned by E. F. Guild
and Newell, Barnard, Amanda, Richman and Barney McArthur as proprietors and E. F. Guild
as surveyor in accordance with the provision of the act to provide for recording
Twp. 12. and bearing the name in certain cases. and the Act Amendatory
thereof and for the purpose of being recorded as Barnard, Richman and
McArthur addition to the City of Saginaw Michigan. The size of lots and width
of Streets are given on said map in feet, and Accidental parts of feet. On testimony
whereof we have hereunto set our hands and affixed our seals this day of
June A.D. 1872.
Newell Barnard (L.S.)
Amanda M. Richman (L.S.)
Barney McArthur (L.S.)
E. F. Guild (L.S.)
In presence of Q. & H. Maynard, Miss Susan McArthur, Charles Holmes.

State of Michigan } ss On the day of October A.D. 1872 before me a Notary Public
County of Bay View } I for said County personally came the above named Newell Barnard known to me
to be one of the persons who executed the above and who acknowledged the execution
of the same for the purpose therein expressed. On testimony whereof I have
hereunto set my hand and affixed my official seal on the day and year above
mentioned.

Requesters office } Received for record and filed Oct 23 1872
Saginaw County } at 8 o'clock P.M. and recorded in Vol. 76 of Recd.
No page 12 } W. H. Stevens Register

el-lenty civility that this plat is a correct copy of the plat now on
file in the office of the City of Saginaw. Under the supervision
of the Auditor General of the State of Michigan. The Auditor General
has a carefully examined copy of this plat of June 1871
and this 20th day of June 1872
Pay C. Warner, Clerk, Aud. Gen. Dept.