


H. J. H. SCHUTJES SUBDIVISION

OF PART OF THE
SOUTH WEST QUARTER SECTION 22 T. 14 N. R. 5 E

SCALE 100 FT ONE INCH

J. M. JOHNSTON SURVEYOR.

SOUTH LINE JOHN M. EWEN

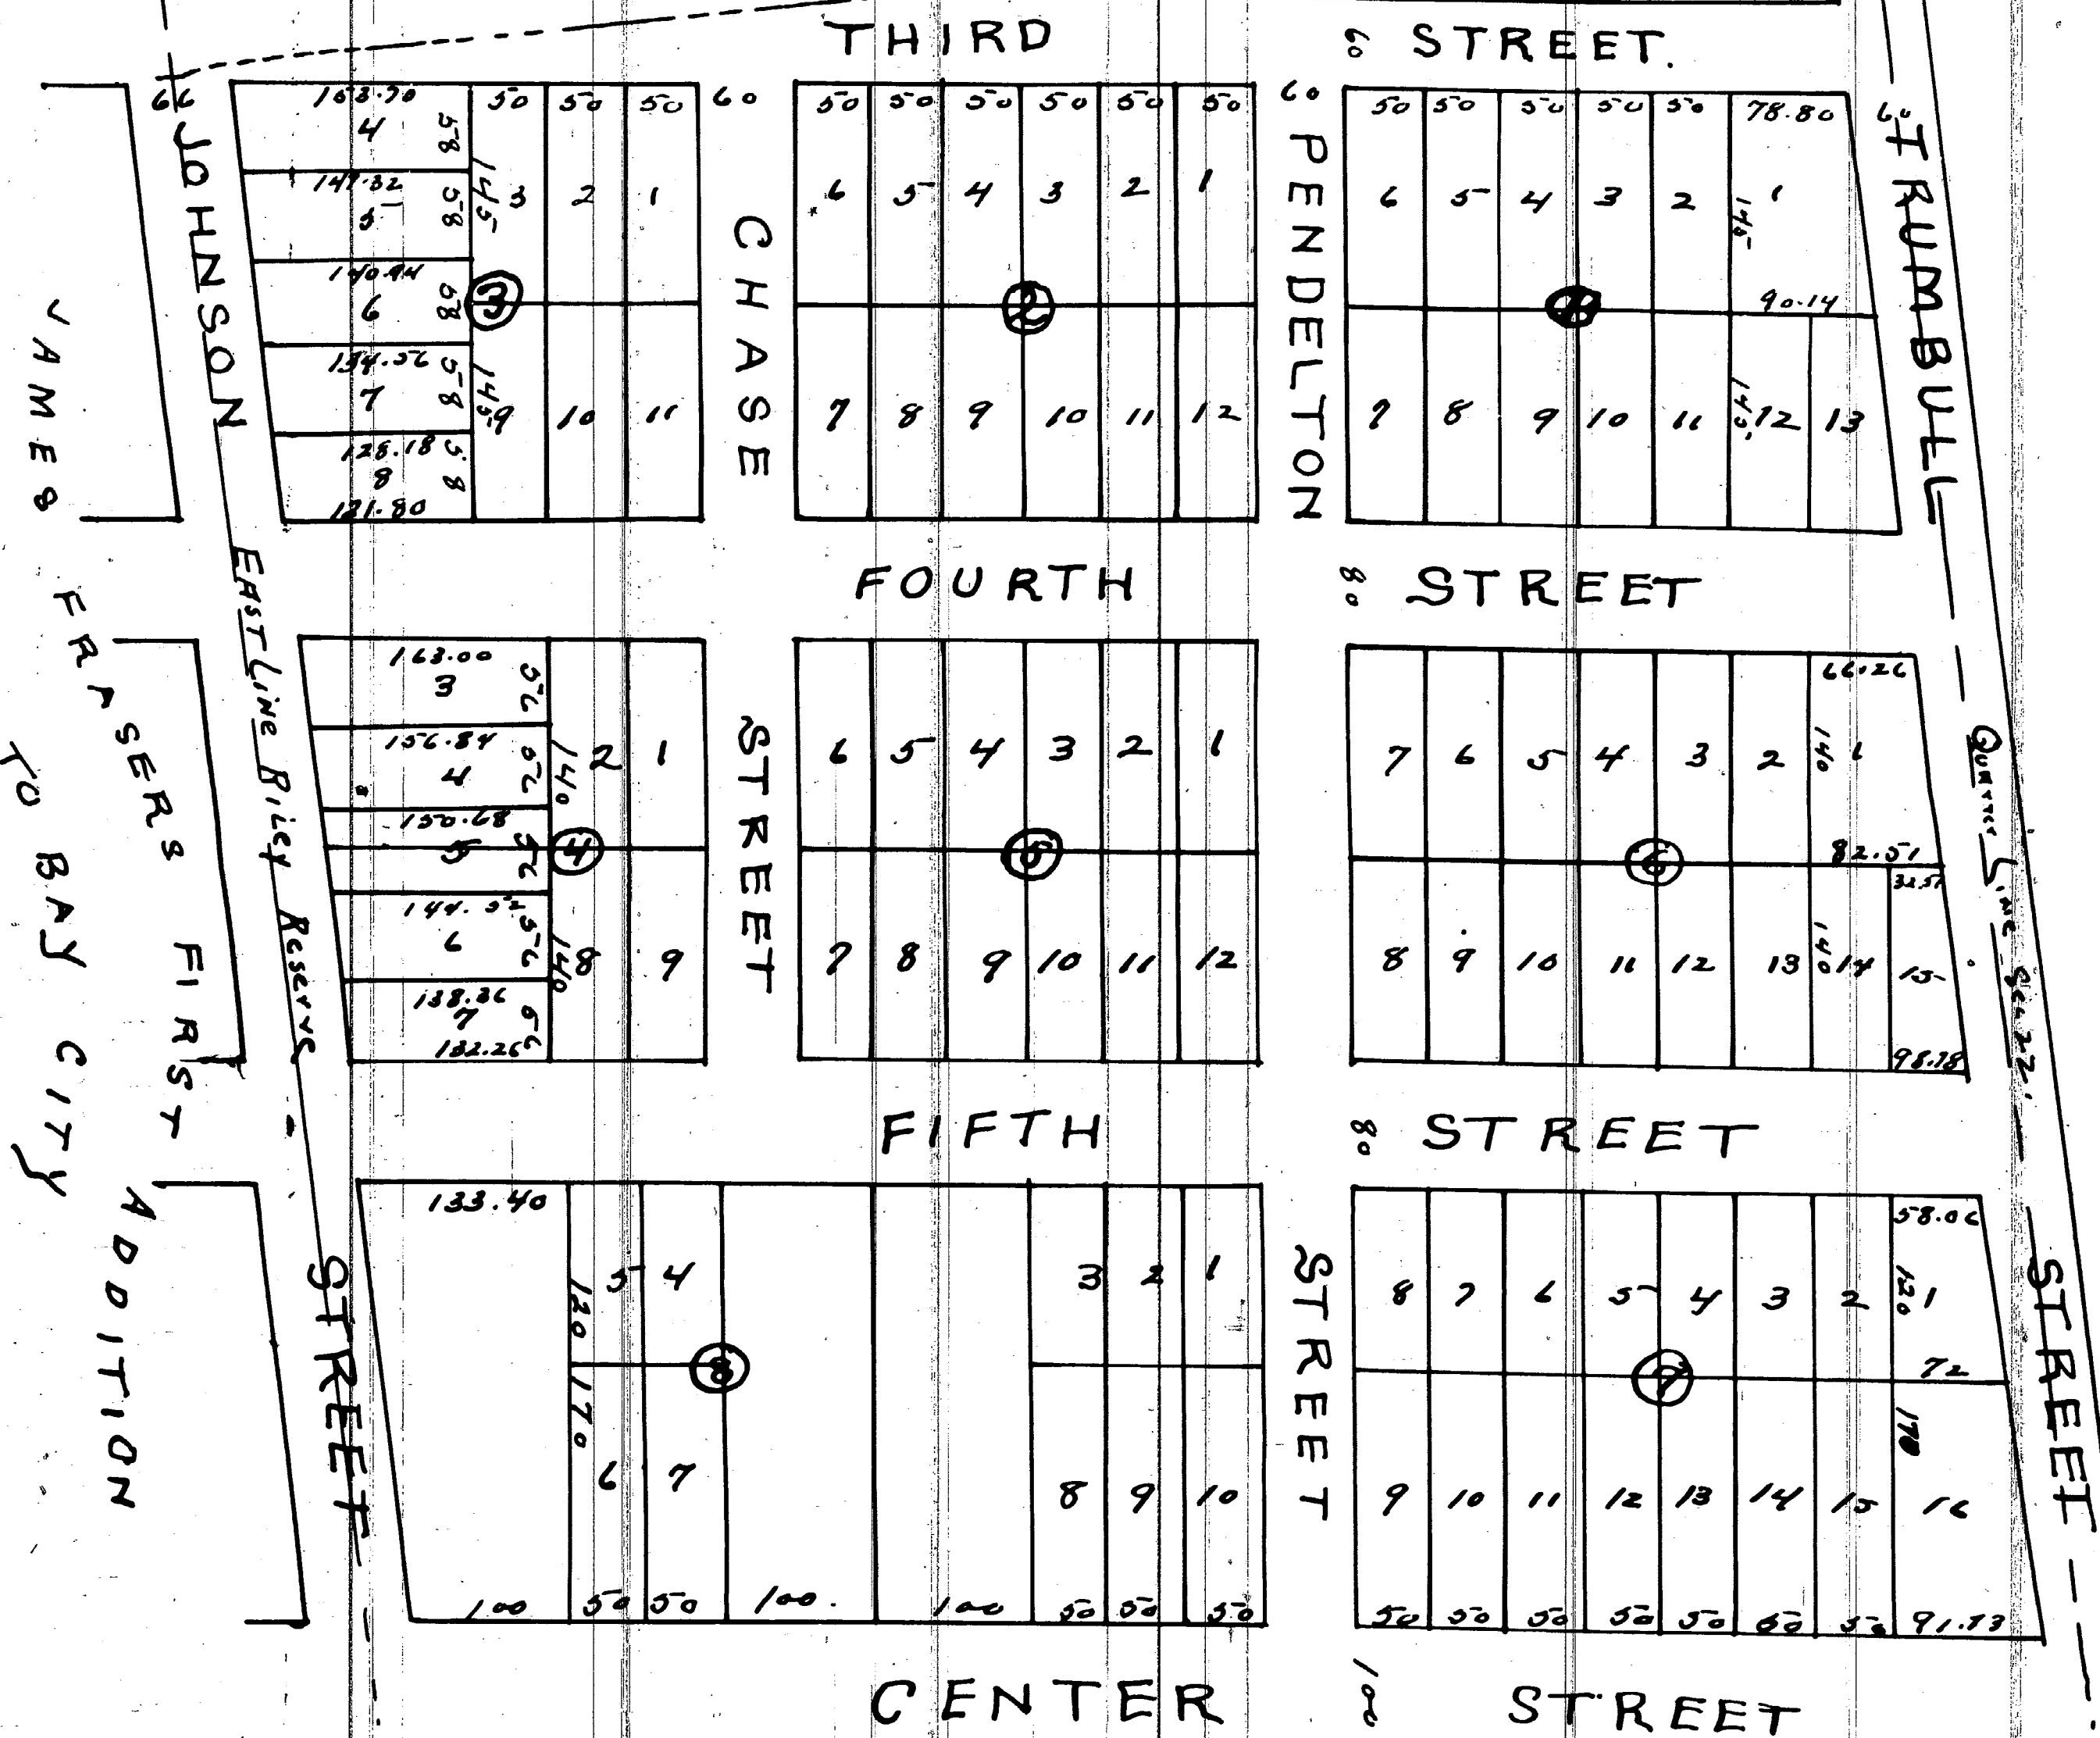

I hereby certify that this plat is a correct copy of the plat now on record in the Register of Deeds office, being made under the supervision of the Auditor General by tracing the Plat on record and applying the same to the original surveying copy of the division & certificate. Witness my hand and the seal of the Register of Deeds this 28th day of July 1911
Ray C. Warner
Clerk, Aug. 1st 1911

Know all men by these presents that Elmer G. H. Schutjes the proprietor of the land described in an exhibit to this plat and do hereby acknowledge that Elmer G. H. Schutjes the same to be surveyed and caused said plat to be made as a subdivision of part of the South West Quarter of Section 22, Town 14 North of Range 5 East, and said plat is hereby created and adopted by me as my own free act and deed, and the streets and other public places shown hereon are hereby set apart for such use, and purpose as provided by law. On witness whereof I have signed my hand and seal this 17th day of August A.D. 1868
Elmer G. H. Schutjes
Henry G. H. Schutjes (15)
B. F. Bush, Notary Public Bay Co. Mich.
State of Michigan } ss. Be it remembered that on the 17th day of Aug. County of Bay } A.D. 1868 before me a Notary Public in & for said County personally appeared H. J. H. Schutjes known to me to be the person who created the foregoing acknowledgment of this plat, and acknowledged it the same to be his free act and deed.
Bay City Aug. 17, 1868. O. J. Johnston a surveyor residing in Bay City Mich. do hereby certify that said in the month of August A.D. 1868 at the request of H. J. H. Schutjes proprietor of the land described upon the aforesaid plat actually surveying and lay out said land, and that as the same appear above
J. M. Johnston Surveyor
State of Michigan } On the 17th day of August A.D. 1868 before me a Notary Public County of Bay } personally appeared J. M. Johnston a surveyor known to me to be the person who signed the foregoing certificate and acknowledged it the same to be his free act and deed.
Bay City Aug. 17, 1868. B. F. Bush, Notary Public Bay Co. Mich.
11 o'clock P.M. Ransom P. Cook Notary