


MAP OF WEST SAGINAW MICHIGAN

SCALE 100 FT TO THE INCH

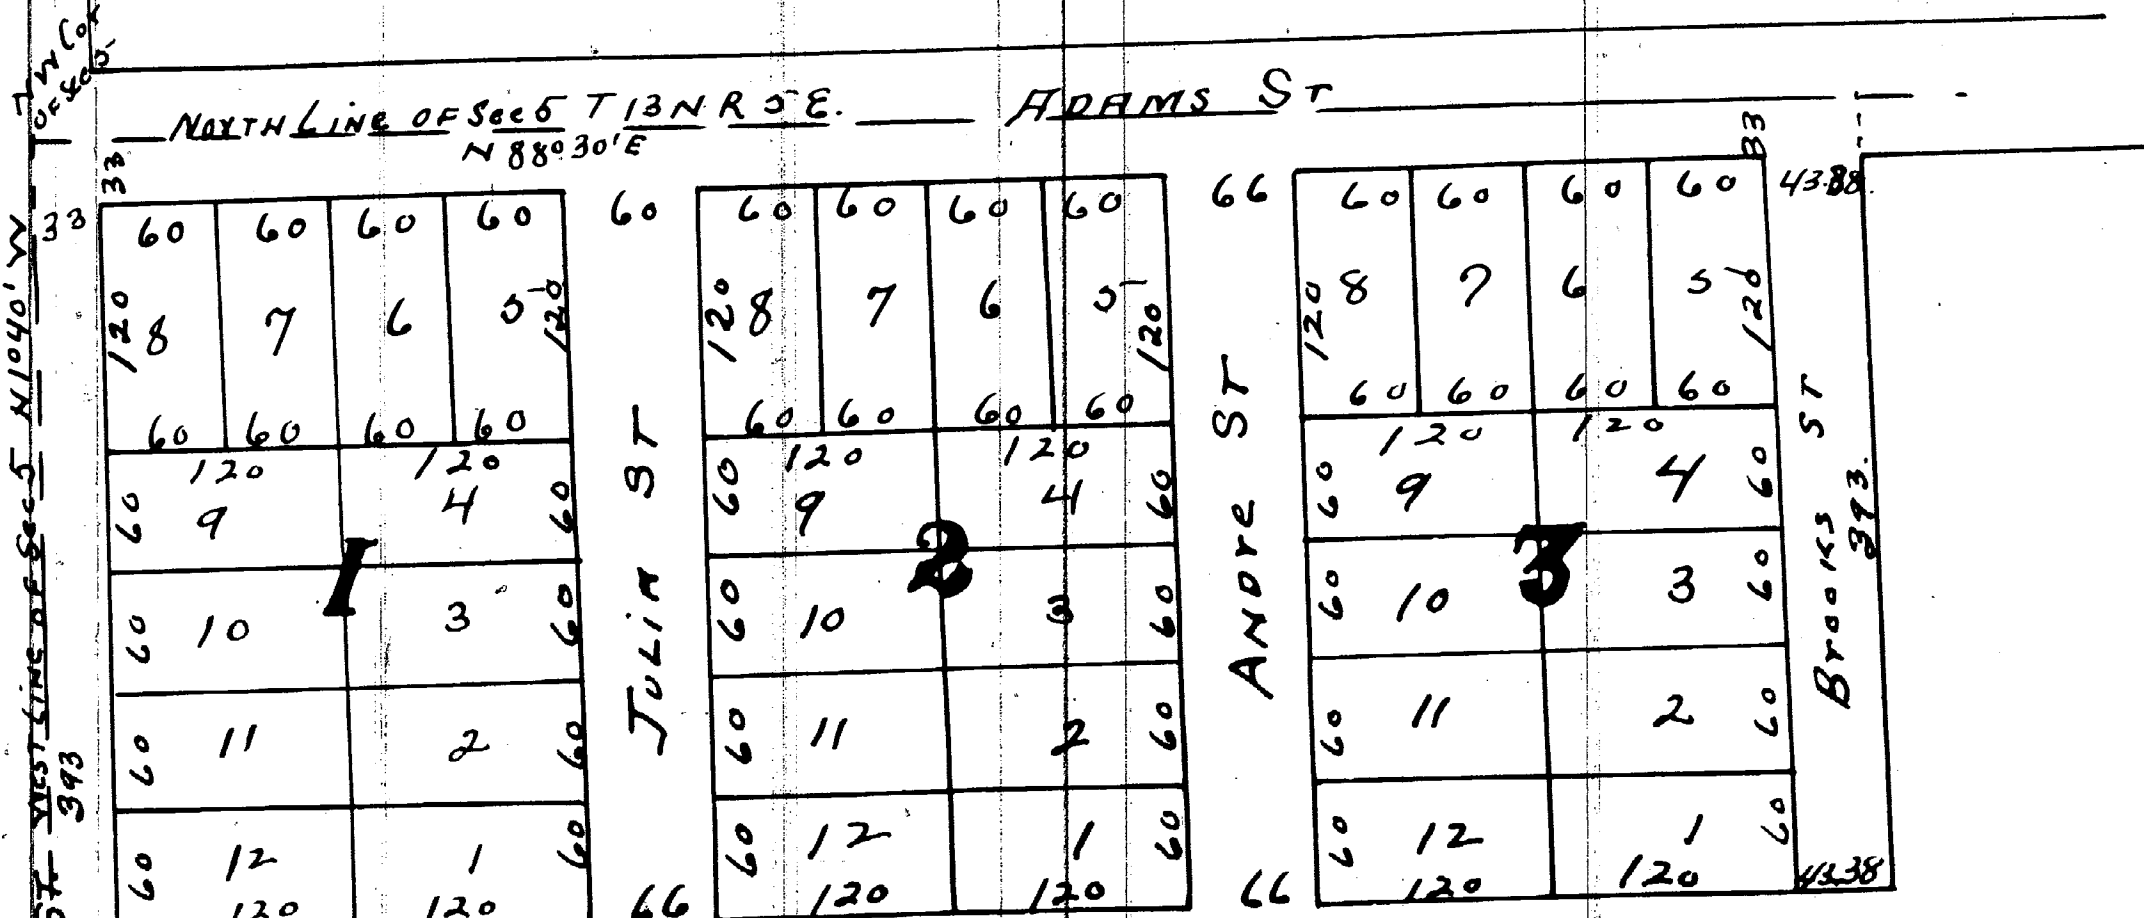


Description
Commencing at the N.W. corner of Sec 5, in T. 13 N. R. 5 E. Thence north 88° 30' East on the north line of said Section 933.38 feet. Thence South 10° 40' East 393 feet. Thence N. 88° 30' West 933.38 feet to the west line of said Section. Thence N. 10° 40' West on the East Mainland line 393 feet to the Place of beginning.

Know all men by these presents, that the above described land which is represented by the above map, is owned by Peter C. Andrus of the City of Saginaw County of Michigan and state of Michigan that said map was created by the said Peter C. Andrus as proprietor and by Harrison Cary as surveyor in accordance with the provisions of an act to provide for recording town Plats and for vacating the same in certain cases and the acts amendatory thereto and for the purpose of having the same recorded in West Saginaw.

The dimensions of lots and width of street are given on said map in feet and hundredths of a foot. On witness whereof we have hereunto set our hands and seals this 12 day of January A.D. 1870.

Witness my hand and seal this 12 day of January A.D. 1870.
Peter C. Andrus
Harrison Cary

Peter C. Andrus ()
Harrison Cary ()

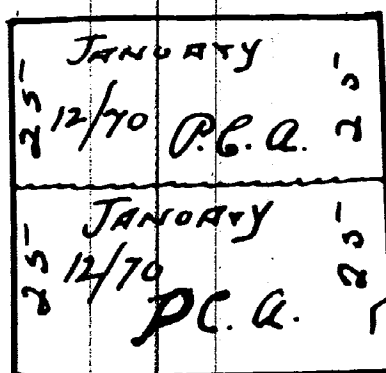

State of Michigan }
Saginaw County }

On this 12th day of January A.D. 1870 before me a Justice of the Peace in and for said County personally appeared the above named Peter C. Andrus and Harrison Cary known to me to be the persons who executed the above and who mutually acknowledged the execution of the same for the purposes therein expressed.
Frederick S. Eaton
Justice of the Peace.
Recorded in } Received for record Jan. 12.
Saginaw County } 1870 at 4 o'clock P.M.
Recorded in } Liber 38 of Meads. page 277.
M. D. Brigham
My Register

I hereby certify that this Plat is a correct copy of the Plat now on record in the Register of Meads office, being made under the supervision of the Auditor General by tracing the Plat on record and affixing thereto a carefully compared copy of the dedication and certificates

Dated this 28th day of July 1911

Ray C. Warner
Clerk, and then left

I hereby certify that this Plat is a correct copy of the Plat now on record in the Register of Meads office, being made under the supervision of the Auditor General by tracing the Plat on record and affixing thereto a carefully compared copy of the dedication and certificates