
DD

12311

VILLAGE OF WELLS
PART TWO

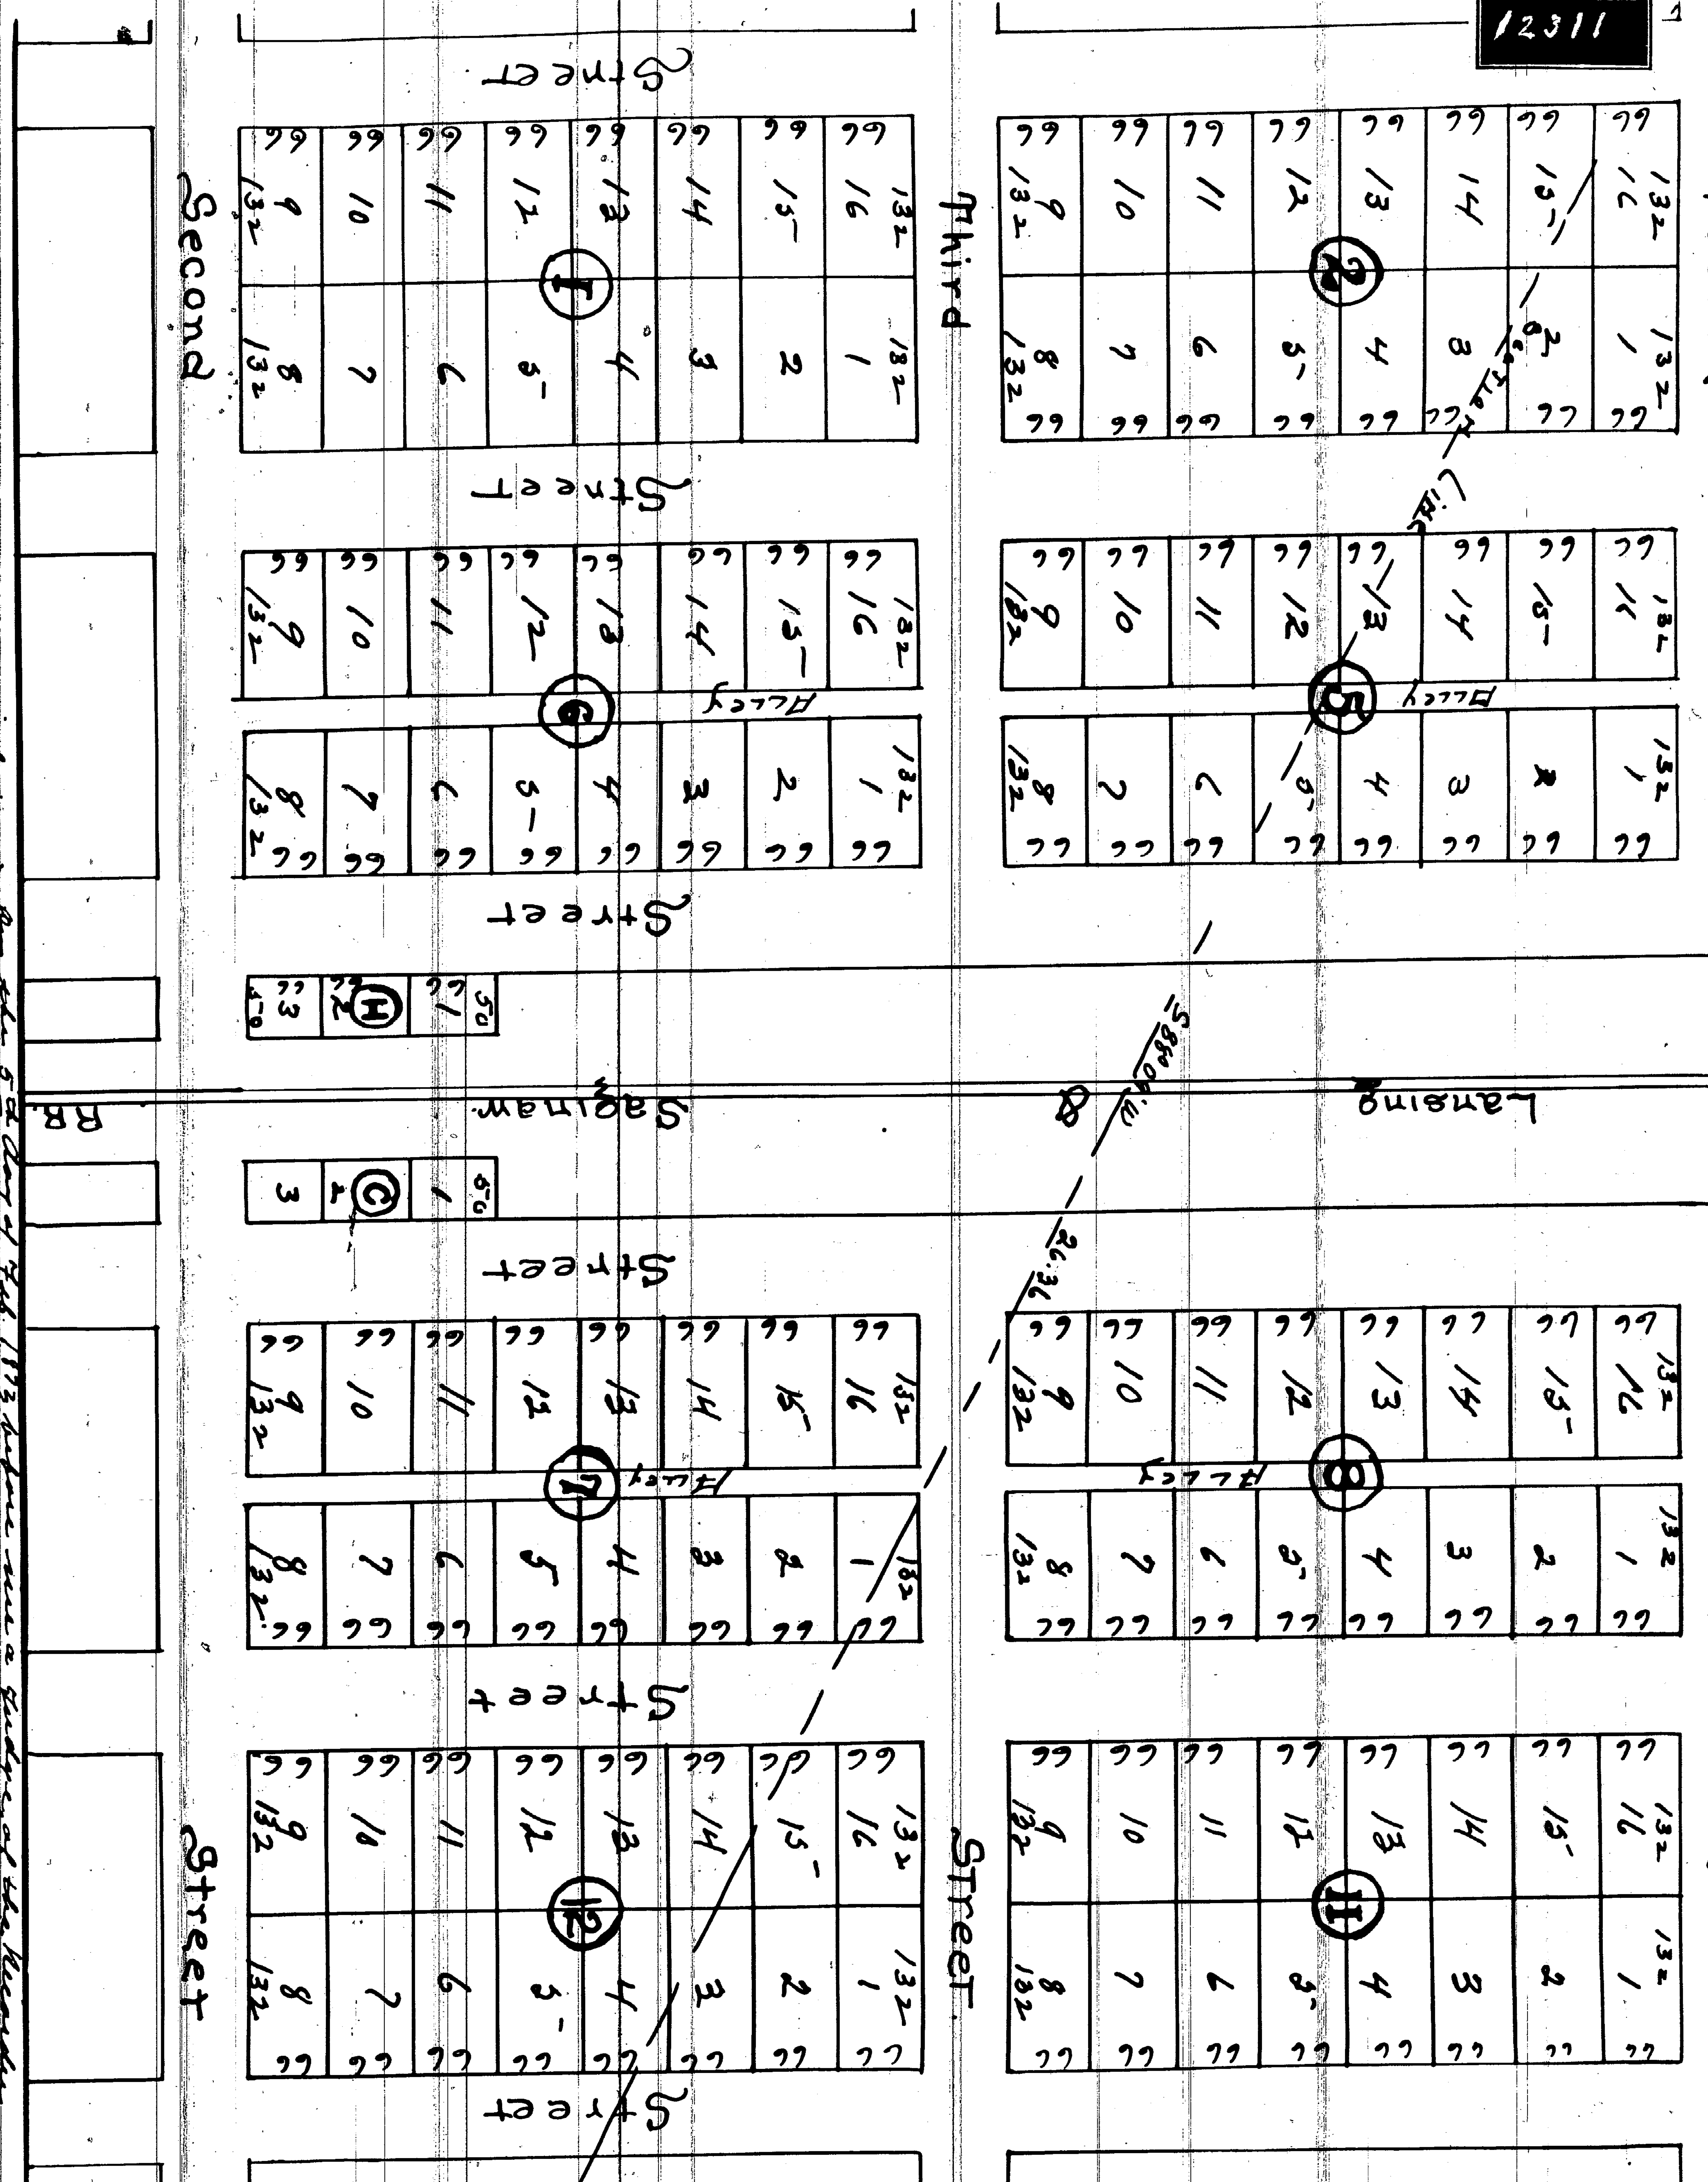

State of Michigan } ss. On the 5th day of Feb. 1872 before me a Judge of the Recorders
County of Saginaw } Court of the City of East Saginaw State of Michigan personally
came the above named. Alaney Rust and E. F. Guild known to me to be the
persons who executed the above and who severally acknowledged the
execution of the same for the purpose therein expressed. In testimony
whereof I have hereunto set my hand & seal of the Court on the day and
year above mentioned
C. H. Gage. Judge of Recorders Court East Saginaw Mich

State of Michigan } ss. On the 15th day of Feb. A.D. 1872 before me a Judge of
County of Saginaw } the Recorders Court of the City of Saginaw. State of Michigan
personally came the above named. Amasa Rust known to me to be
the person who executed the above and who severally acknowledged
the execution of the same for the purpose therein expressed. In
testimony whereof I have hereunto set my hand and affixed the
official seal of the Court on the day and year above mentioned

John B. Uchick
Judge of the Recorders Court
City of Saginaw

Know all men by these presents that the land laid out and platted on the within map
is owned by Amasa Rust of the City of Saginaw. David W. Rust and Alaney Rust of the City of East Saginaw
State of Michigan and John F. Rust of the City Cleveland State of Ohio. That the said map or
plat is now executed by Amasa Rust, David W. Rust, Alaney Rust and John F. Rust as proprietors
and E. F. Guild as surveyor in pursuance with the provisions of an act to provide
for recording town plats and vacating the same in certain cases and the acts amendatory
thereto and for the purpose of being recorded as the Village of Wells in Bay Co. State of Mich.
The size of lots and width of streets are given in feet and decimal parts of feet. In
witness whereof we have hereunto set our hands and affixed our seal.

John B. Uchick } witness for } Amasa Rust — as to all
E. F. Guild }
C. H. Gage } witness for D. W., Alaney
E. F. Guild } & John Rust
George Marsup } witness for E. F. Guild

Alaney Rust (L.S.)
John F. Rust (L.S.)
E. F. Guild (L.S.)
Amasa Rust (L.S.)
David W. Rust (L.S.)

State of Michigan } ss. On this 3rd day of February A.D. 1872 before me a Judge of the Recorders
County of Saginaw } Court of the City of East Saginaw State of Michigan personally came the
above named John F. Rust and David W. Rust known to me to be the persons who
executed the above and who severally acknowledged the execution of the same
for the purpose therein expressed. In testimony whereof I have hereunto set my
hand and affix the official seal of the Court on the day and year above
mentioned

C. H. Gage. Judge of the Recorders Court
City of East Saginaw

ClibPDF - www.fastio.com

12311

MAP OF THE

PART ONE

VILLAGE OF WELLS.

BAY COUNTY

E F Guild Surveyor

Fifth. Fourth. Oak Maple Lynn Jackson Cedar Walnut Elm Street Street

Alley Alley

(1) (B) (9) (10)

I, Surveyor of said County, hereby certify that the Plat on the annexed sheet is a correct copy of the original Plat of the Village of Wells, as surveyed and platted by me, and that the same is correctly represented thereon, and that the monuments and other fixtures indicated on said Plat are of the character and occupy the positions shown thereon, and that said Plat is sufficiently accurate for the ordinary purposes of conveyancing. Witness my hand this 4th day of August 1911

E F Guild
Surveyor

Registered in Bay County, Michigan, this 23rd day of Feb. A.D. 1912 at 9 o'clock A.M.

J. A. Dalgleish
Register of Deeds.