©libPDF - www.fastio.com

KINGSBURGH

George W. King Proprietor


Laid out on the South East 1/4 of The South East 1/4 of Sect 17 Town 14 North of Range 5 East Michigan

All Lots 60 by 100 feet All Streets 66 feet Except Saubel St Road That is 66 feet.

State of Michigan } ss
County of Bay }

We Hereby Certify That we Surveyed The Land in the above minutes G.W. King and That this map is made from the note and minutes taken and we further Certify the same to be Correct according To our best Knowledge and belief

B.W. Selee. Surveyor

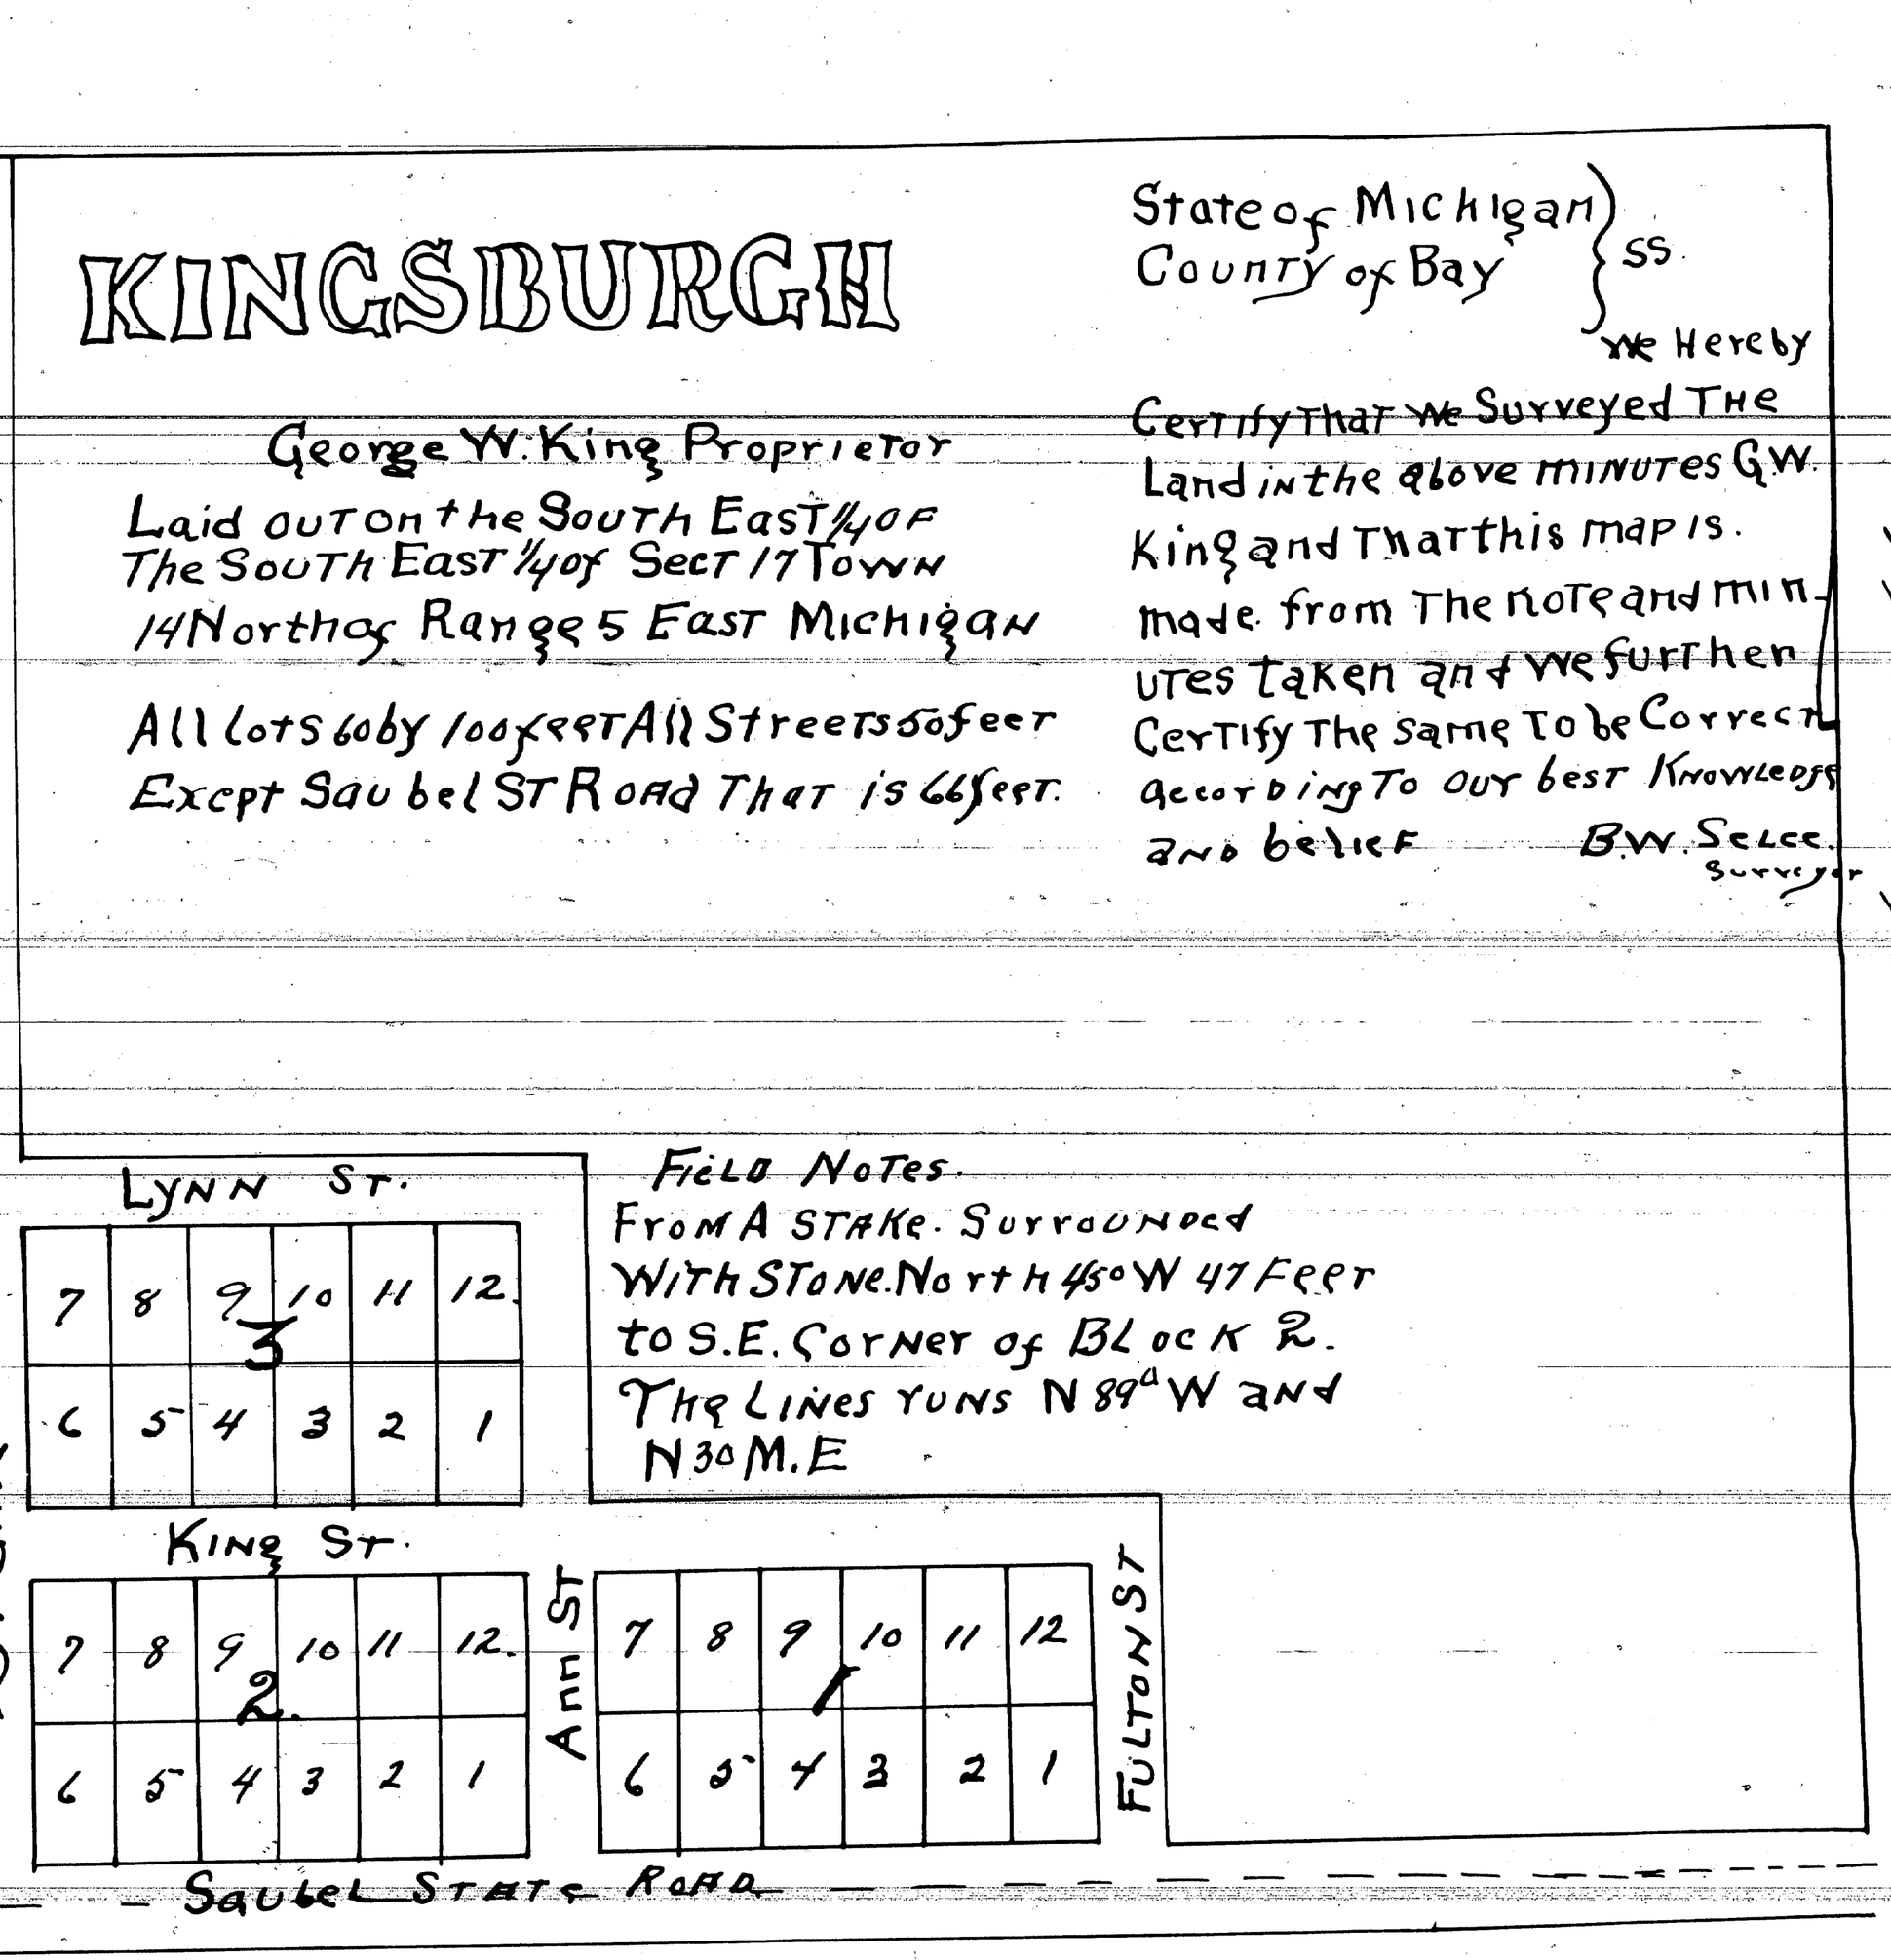

FIELD NOTES.
From A STAKE. Surrounded With STONE. North 45° W 47 Feet to S.E. Corner of Block 2. The Lines runs N 89° W and N 30 M.E

I hereby certify that the Plat is a correct copy of the Plat of Kingsburgh as the same remains of record in the Register's office in the Township of Bay City, County of Bay, State of Michigan.

Witness my official signature this 29th day of August A.D. 1864.

E. Ward Reg. Deeds

State of Michigan } ss.
County of Bay }

Be it remembered that on the 28th day of June A.D. 1864 before me a Justice of the Peace in and for said County of Bay personally appeared B.W. Selee to me known to be the person who executed the annexed instrument and acknowledged that he executed the same freely and voluntarily for the uses and purposes therein mentioned.

Witness my hand and seal this 28th day of June A.D. 1864.

B. Witthauer Justice of the Peace

State of Michigan } ss.
County of Bay }

Register's Office Bay City June 29th 1864 at 9 o'clock A.M.

E. Ward Reg. Deeds