


12316

MAP
OF
MRS CAMPAUS'S
ADDITION
TO
SALZBURG

J.M. JOHNSTON

SURVEYOR

SCALE 100 FT
ON 1 INCH

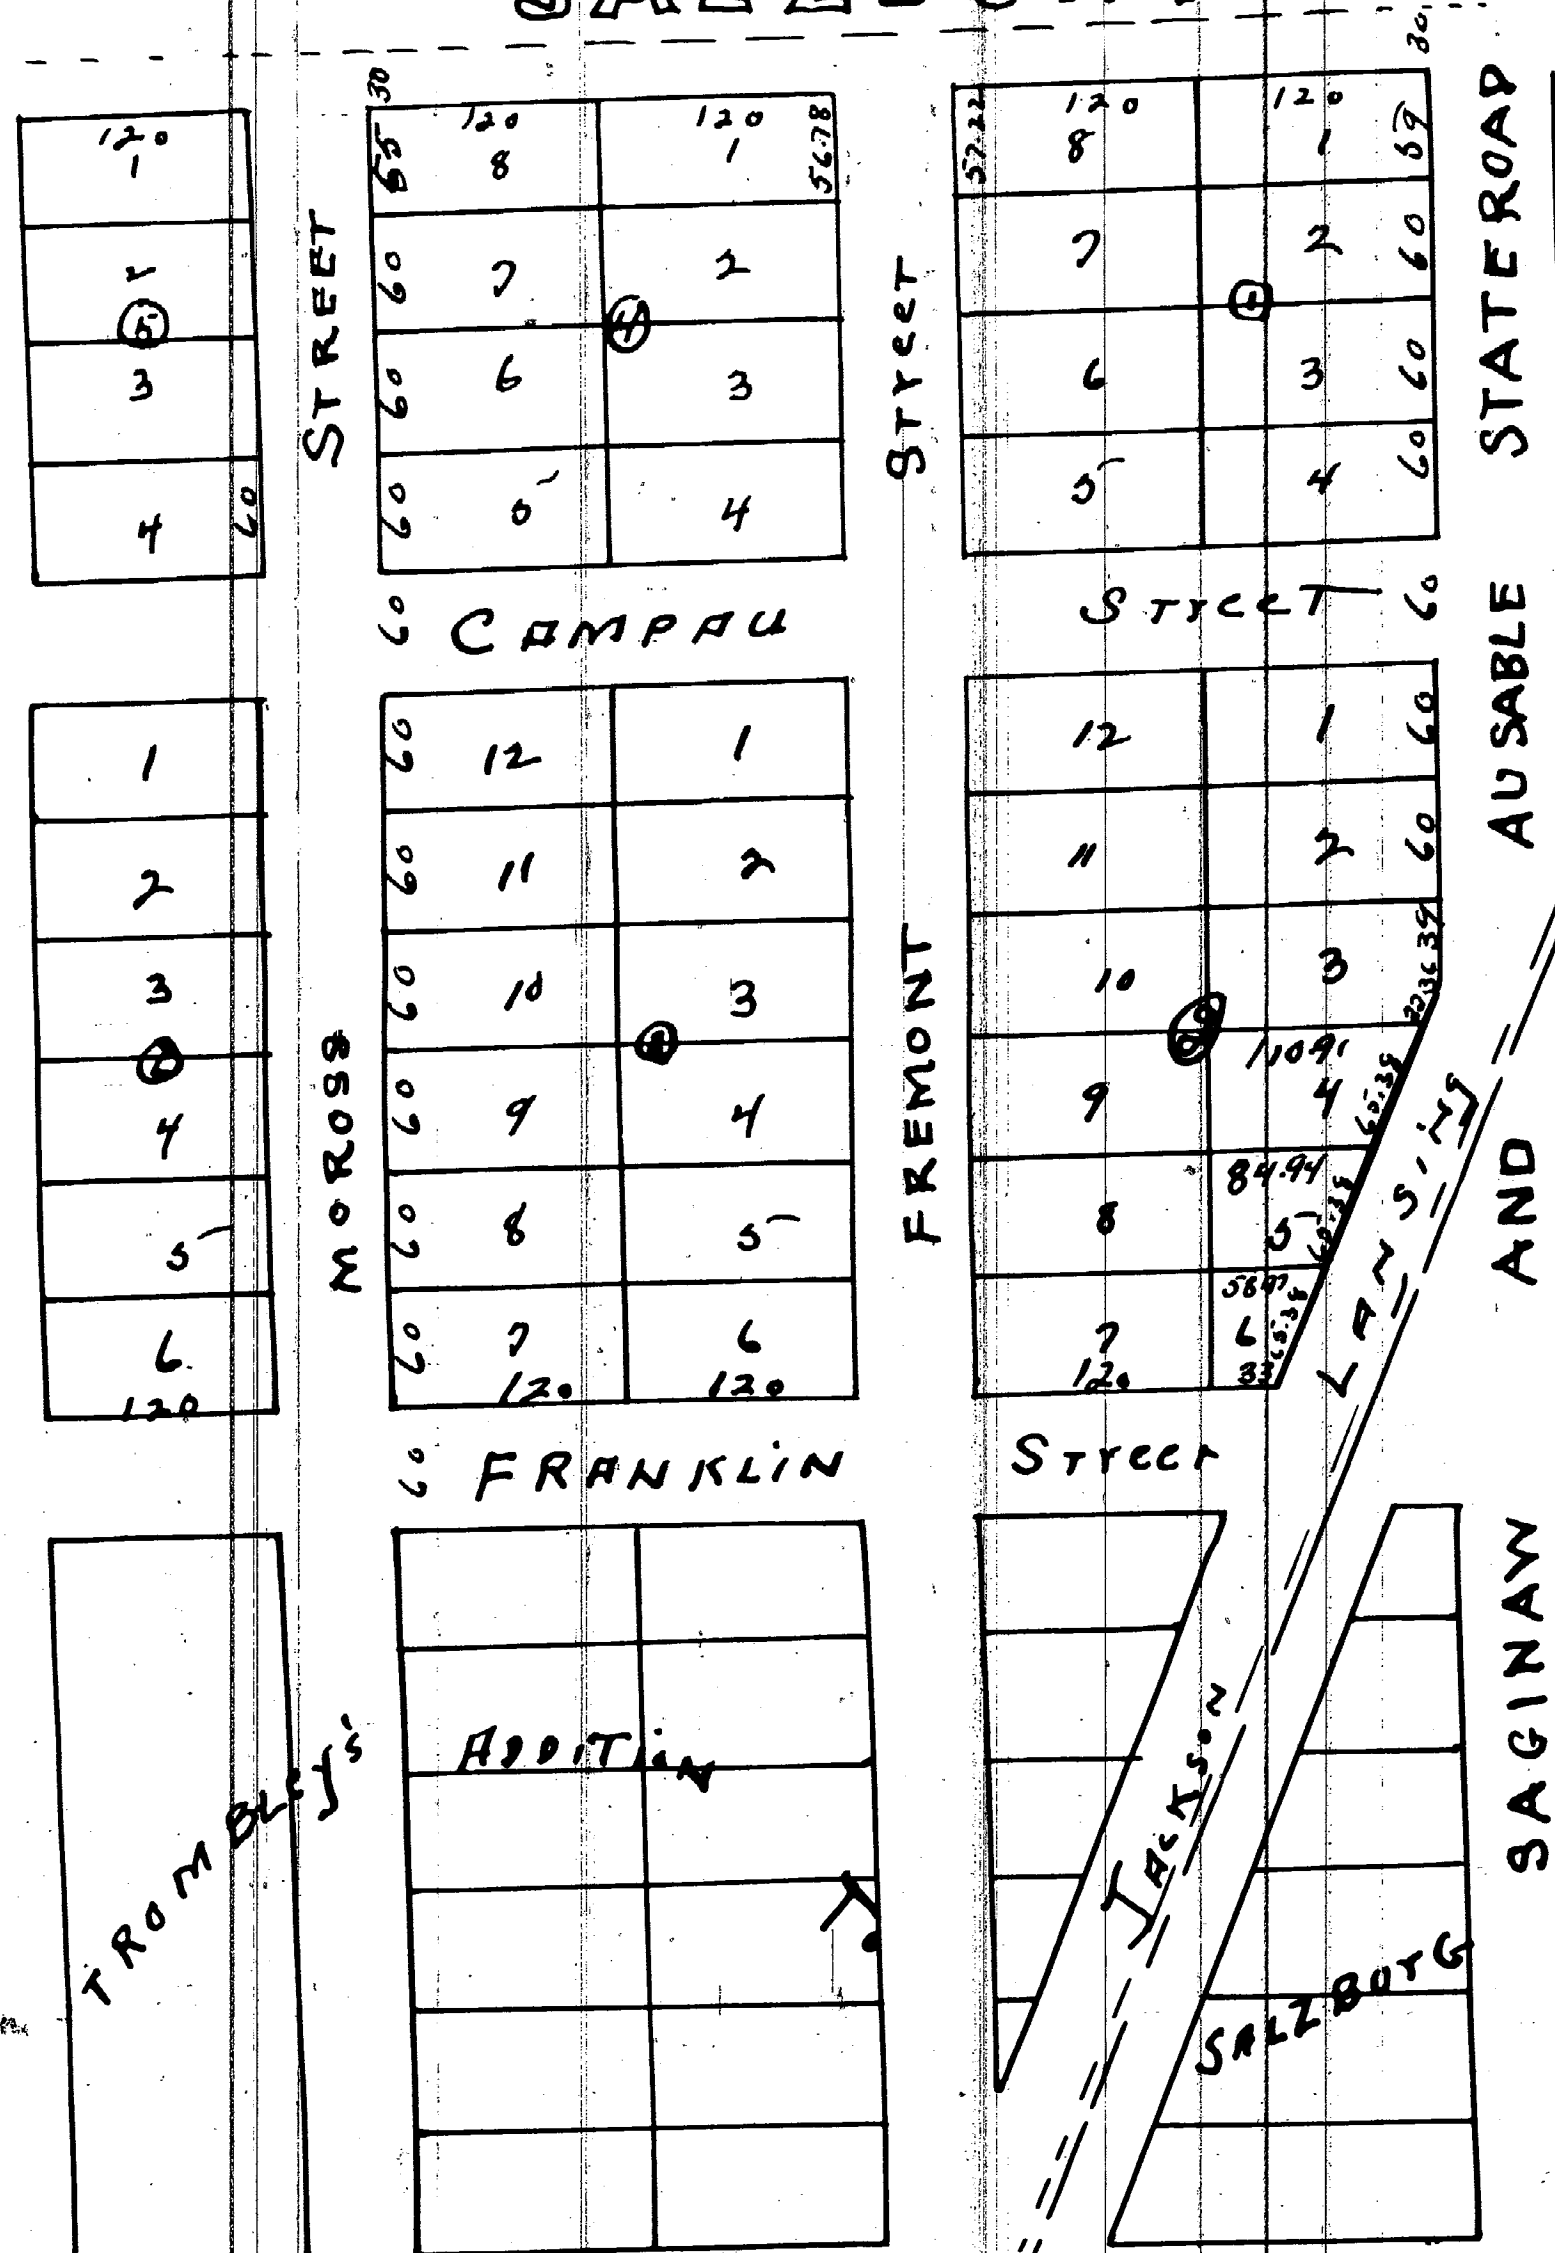

Mr. Campaus's Addition to Salzburg lies upon a
piece of land, situated on the line of the land held
on the north by the north line of the land held
of the North City, quarter of the land west quarter
of sec. 27, T. 14. N. R. 5. E. Containing 24 1/4 ac. more
more by Franklin St. it is bounded by Stateroad
on the south, and west by a line parallel to
and 753. feet west of said 1/4 sec. line.
J.M. Johnston
Surveyor

Register Office, Lansing, Mich. 24th
day of July 1869 at 6 o'clock P.M.
J. A. Vail, Clerk
J. A. Vail, Clerk

I know nothing by these presents that Charlotte Campaus, proprietor of the
lands in and upon which this plat is laid out do hereby acknowledge that she caused the same
to be surveyed and caused said plat to be made, as my addition to the Village of Salzburg and
said plat is hereby elevated and acknowledged by me as my own free act and deed, and the
streets therein laid out are hereby set apart for such uses and purposes as provided
by law. In witness whereof, I have hereunto set my hand and seal, this 19th
day of July, 1869. On presence of B. F. Bush, J. M. Johnston, Charlotte Campaus (15)
State of Michigan } ss. Notary Public in and for said County personally appeared Charlotte
Campaus known to me to be the person who executed the foregoing acknowledgment
and acknowledged the same to be her free act and deed.
J. M. Johnston a surveyor residing in Bay Co. Mich. do hereby certify that I did
in the month of July, A.D. 1869 at the request of Mrs. Charlotte Campaus, proprietor
of lands described upon the annexed Plat, actually survey and lay out the
said lands into streets and lots as she same appear therein.
State of Michigan } ss. On this 19th day of July, A.D. 1869, before me the undersigned
County of Bay } a Notary Public in and for said County, personally appeared
J. M. Johnston surveyor known to me to be the person who requested the
the foregoing Certificate and acknowledged the same to be his free act and deed.
B. F. Bush, Notary Public
Bay Co. Mich.

I hereby certify that this Plat is a correct
copy of the Plat, now on record in the Register
of Vills. office, being made under the supervision
of the Auditor General by tracing the Plat on
record and affixing thereto a carefully comparing
copy of the Addition Certificate

Dated this 20th day of July 1869

Jay C. Warner,
Clerk, and Secy. Dep.