


MAP OF THE CORBIN ADDITION TO WENONA

Register Office }
Bay County }
not recorded this 1st day
of Aug. 1870 at
"Delack" A.D. 1870 at
R.A. Helge. Registrar

Scale 100 FT ONE INCH J.M. JOHNSON Surveyor

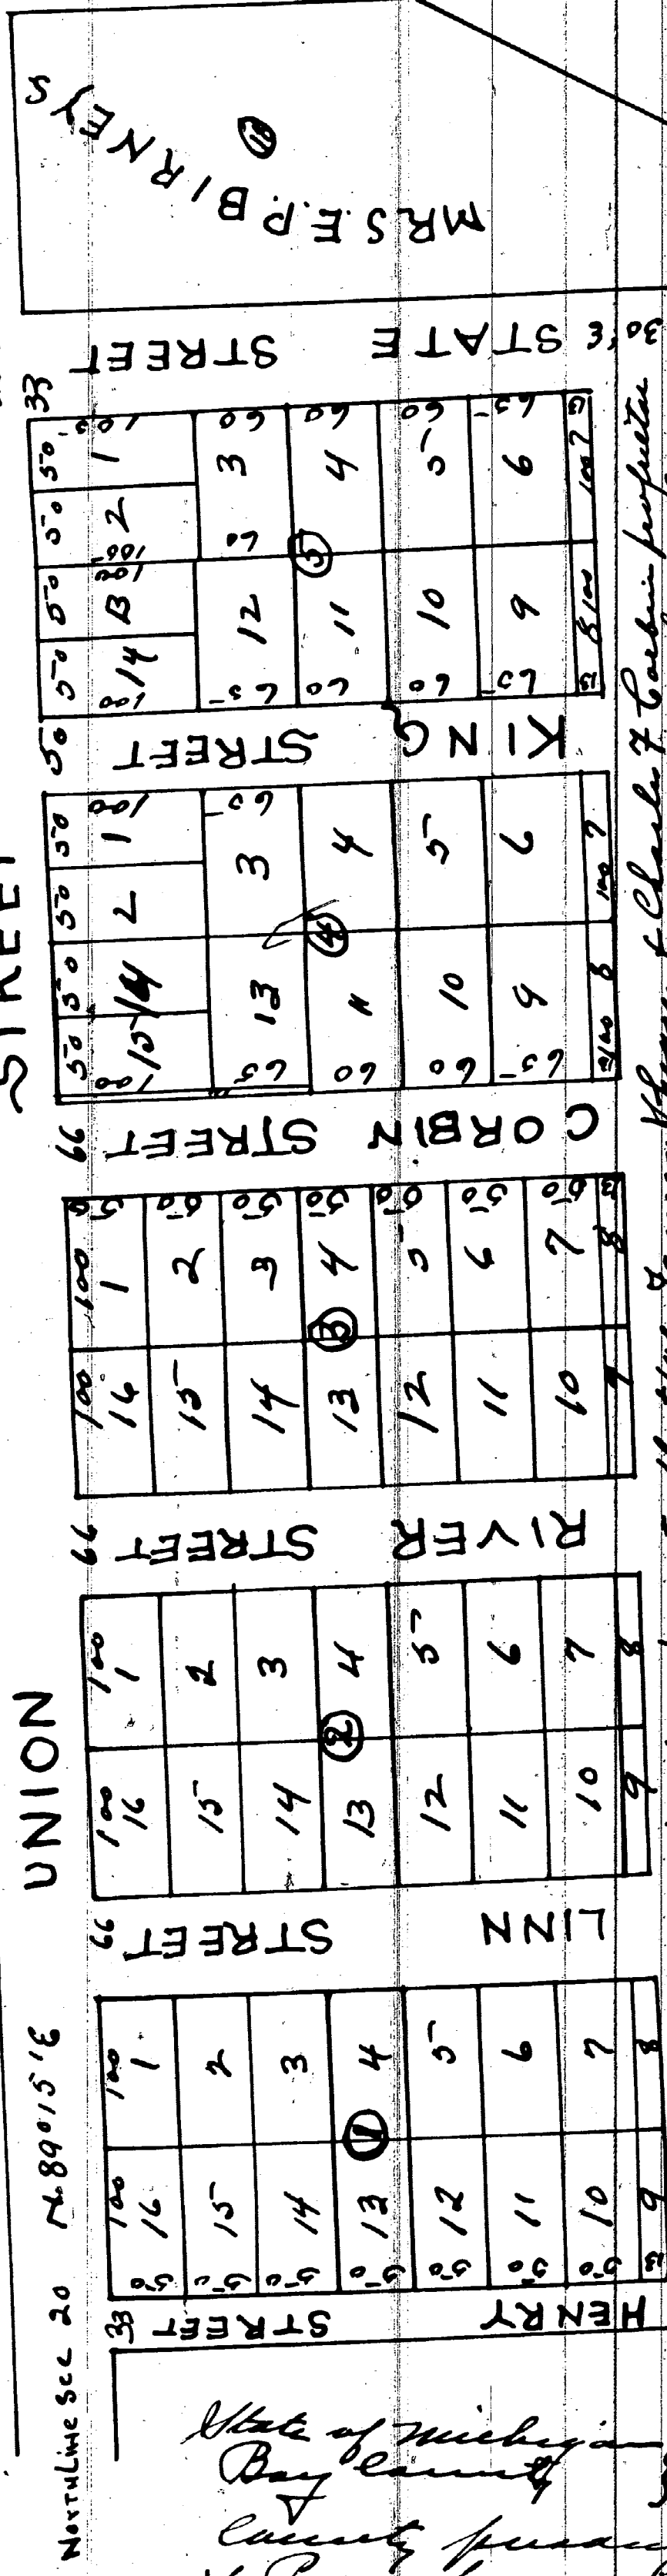

State of Michigan }
Bay County }
County personally appeared A. Corbin & J. Corbin
& S. Pangburn, C.A. Thomas, Murdock, Nisha, Pangburn
to me to be the persons, who executing the foregoing
instrument say acknowledged the same to be
their free act and deed D. F. Buck, Notary Public.
Bay Co. Mich.

Now all men by their private that we have...
of the land in and upon which this plat is laid out do hereby acknowledge that we have...
the same to be having as our own and do hereby certify that we have...
Wenona, and said plat is hereby certified and acknowledged by us...
now present and all the street shown laid out...
not apart for public use and for private use...
whereof we have heretofore and now have...
A.D. 1870 the purpose of B. F. Buck & W. Thomas.
State of Michigan }
County of Bay }
A.D. 1870 before me a Notary Public in and for said
County personally appeared J. Corbin and Charles F. Corbin to me
and acknowledged the foregoing acknowledged instrument
and acknowledged the same to be their free act and deed
we the undersigned agree to this, that any...
with the said record...
C.A. Thomas (11) J. Corbin (11)
Murdock, Nisha, Pangburn (11) W. Pangburn (11)

I hereby certify that the Plat is a correct
copy of the Plat now on record in the
Register Office, being made under the
superior of the Auditor General by having
the Plat surveyed and approved by having
carefully comparing copy of the Addition
and Certificate
Plat the 2nd day of July 1871
Ray C. Warner
Clerk, Bay Am. Dist.

of in person a witness...
County of Michigan }
Bay County }
County personally appeared A. Corbin & J. Corbin
& S. Pangburn, C.A. Thomas, Murdock, Nisha, Pangburn
to me to be the persons, who executing the foregoing
instrument say acknowledged the same to be
their free act and deed D. F. Buck, Notary Public.
Bay Co. Mich.