


FIRST ADDITION
T.
THE VILLAGE OF

۴
 ۵
 ۵
 ۴
 X

Surveyed + OPAK
by
Mercer + DUNBAR

mycity
1869

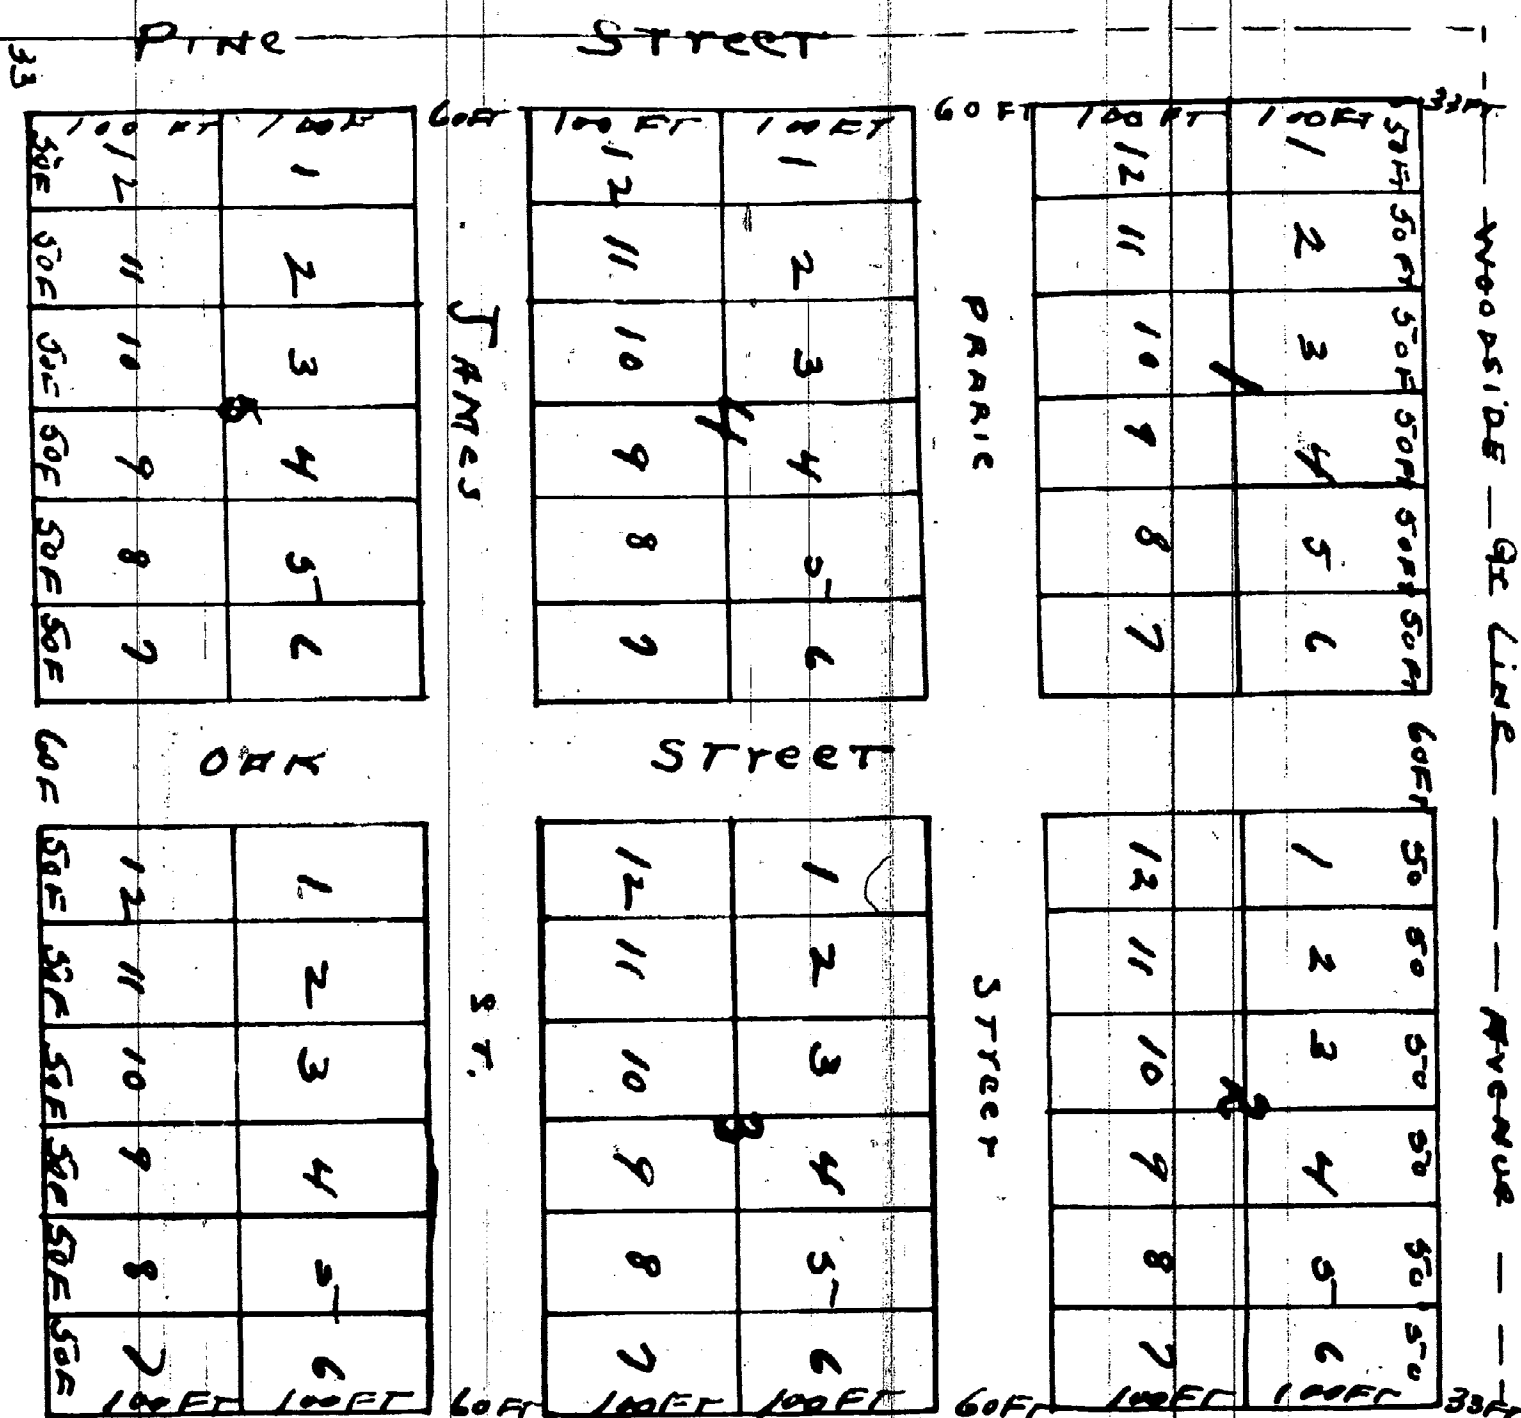

I know all men by their persons, that U. John Smith of Bay City, Bay County, State of Michigan, a proprietor of the land contained in the Plat. That it caused said land to be surveyed, and said map as Plat to be made by Messrs. & Messrs. Civil Engineers and Surveyors, of Bay City Michigan, for the purpose of laying out said land into a Village Plat, called John Smith's First Addition to the Village of East Union and by United Mass in favor and I intend the same for the purpose and use in said plat as map, named Express and intended used for the same as before mentioned and that the same is my free act and deed. My testimony whereof I have hereunto set my hand and seal this 22nd day of April, A.D. 1864.

R. P. Carr.
T. G. Helgeson.

DECLARATION OF PROPRIETOR
John Smith (23)

ACKNOWLEDGEMENT

ACKNOWLEDGEMENT

State of Michigan } On the 22nd day of April 1869 before me a Notary Public in and for said County
 County of Bay } personally appeared John Hunt. known to me to be the same person who signed
 and executed the above declaration and the proprietor of the land described in the within plat
 and acknowledged that he executed the same for the purpose and use therein and
 that the same may be free and clear and that the said John Hunt. Graham
 acknowledged that he is the proprietor of the land described in the aforesaid plat. That
 said land to be surveyed and the within plat to be made by me and
 United Civil Engineer and Surveyor of Bay for the purpose of laying out a Village
 Plat called John Smiths first addition to the Village of Essex by within of the provisions
 of Chapter 28 of the Compiled Laws of the State of Michigan and they themselves thereto have
 in force and he who said map recorded and to said law. the testimony whereof
 I have signed my hand & official seal the 22nd day of April. A.D. 1869.
 P. P. Essey. }
 J. A. Melzall. }
 DECLARATION OF SURVEYORS
 P. P. Essey. Notary Public

DECLARATION OF Surveyor

I know all men by their parents that are Wm. Moore and Leaster T. Clark Civil Engineer and
surveyors of Bay City Michigan on the application and request of John Smith Proprietor of the
land described in the within Plat. 4 John Smith first add to the Village of Essex and in the
month of November 1867. Survey the land described in the within Plat. 4 being the minute and
particular of which survey are given and stated in said map or Plat. and are such
affirmation of the said and the eighth day of April. 9th 1869. make the said map or Plat. and all of
the entire and statement there contained and that the same was made by
for the purpose and use there named, intended, and intended and for no other use
or purpose whatever and that the same was made by me and not by any other person
myself. I am according to the best of my knowledge & belief the true and correct
true parents set our hand & seal this 22nd day of April 9th 1869.
On presence of D. W. McEach. George Plott.
William Moore (L.S)

William Messer (LS)
Ernest H. Mumbar (LS)

State of Michigan } On this 22nd day of April, 1869, before me a Notary Public in & for said County
County of Bay } personally appeared Wm. Mearns and Erastus K. Blumberg to me known to be the
same persons who signed and executed the above, and also avowed that they executed the
same for the purpose and uses therein and in the within plat named, expressed and
intended and for no other use or purpose whatever and that the same was their free
act and deed, and the said Wm. Mearns & Erastus K. Blumberg further acknowledged that they
are Civil Engineers and Surveyors, and that they made said map & plat in their capacity
and I further certify that I know said Wm. Mearns & Erastus K. Blumberg to be such
Engineers & Surveyors. In testimony whereof I have hereunto set my hand and official
seal this 22nd day of April, A.D. 1869.
John M. McBrat Notary P.

John M. McNath. Notary Public
Ray Co. Mich.
Register office } Received & recorded this
Ray County } 10th day of July A. D. 1869
at 10 o'clock A.M.
T. A. Kellogg, Register

I hereby certify that this Plat is a correct copy of the Plat now on record in the Register of Deeds office, being made under the supervision of the Auditor General by tracing the plat on record and affixing thereto a carefully compared copy of the dedication and Certificate.

Ruled the 5th day of Aug 1911
 Ray E. Warner.
 Clerk, And Mrs. Sept.