


OF

W^M D. FITZHUGH S
AND
HENRY J. H. SCHUTJES
SUB DIVISION

OF THE NORTH PART OF THE EAST HALF
OF THE SOUTH EAST QUARTER OF
FRACTIONAL SECTION 28
TOWN 14. N. R. 5. E. MICH

Scale 200 FT 1 Inch
J. M. JOHNSTON SURVEYOR.

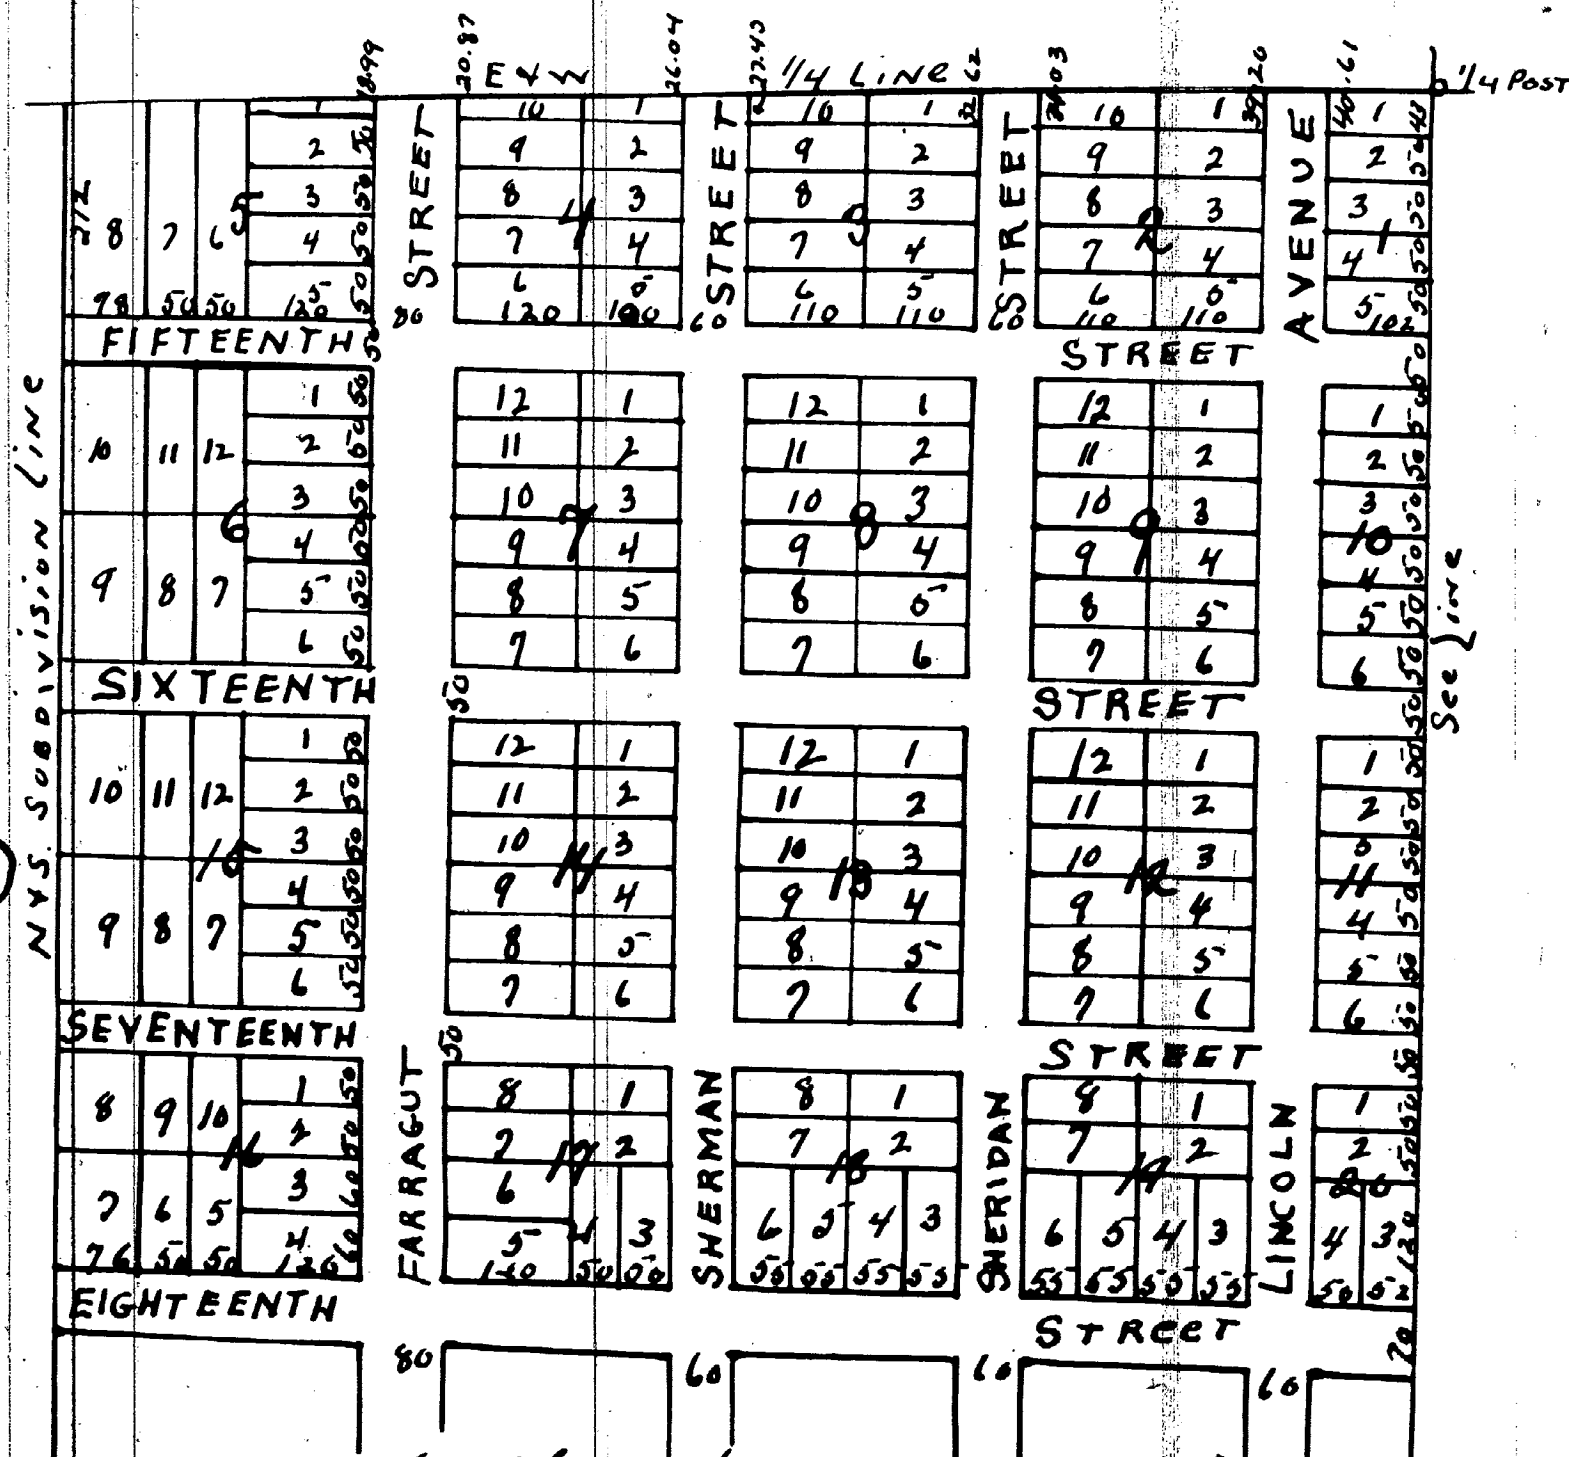

U. M. JOHNSTON SURVEYOR.

I know these men by their presents that we turn N. Fitzhugh
and Henry F. H. Whetzel proprietors of the lands described in
and which this Plot is laid out do hereby acknowledge
that we cannot the same to be surveyed. and cannot
said plot to be made. as subdivision of the north part of the east half of the
South East Quarter of fractional Section Twenty Eight Town 14 N. R. 5 E. and said Plot is
hereby created and adopted by us. as an open free act and deed and the
Street therein laid out are hereby set apart for such uses and purposes as
provided by law. On Witness Whereof we have hereunto set our hands and seals
this 14th Day of June A. D. 1867.

Our presence of. B. F. Bush Jm Johnston.

Wm. V. Fitzhugh (43)
by Henry F. H. Whetzel his att.

State of Michigan } ss. Be it remembered that on this 14th day of June A.D. 1869.
County of Bay } before me a Notary Public in and for said county, personally
appeared Henry J. N. Whutjes known to me to be the person who claimed
the foregoing acknowledgment of this Plat. and acknowledged the same
to be his free act and deed and also of his constituent Wm. D. Fitzhugh
to be his free act and deed and also of his constituent Wm. D. Fitzhugh
D. F. Bush, Notary Public

of Jm. Johnston a surveyor residing in Bay City Michigan as hereby certified
that I did in the month of June 9th 1869 at the request of Henry F. M. Velutius
and Wm. V. Felt high proprietors of land described upon the annexed plat actually
survey and lay out said lands into lots and streets as the same appear.
J. M. Johnston Surveyor

State of Michigan } ss. On this 14th day of June A.D. 1869. before me the undersigned
County of Bay } a notary public in and for said State, personally appeared
J. M. Johnston Surveyor known to me to be the person who signed the
 foregoing Certificate and acknowledged the same to be his free will & deed.
Register Office } B. F. Bush, Notary Public.

Register office }
Jury Court }
21st Aug. }
} 32. Rainey has read and recorded the
day of June 9. O. 1869, at 11 o'clock. A m. she

I hereby certify that this Plant is a correct copy of the
Plant note on record in the Registry of Bonds Office,
being made under the supervision of the Auditor General
by tracing the Plant on record and affixing thereto a
Carefully compared copy of the Dedication & Certificates

Dated this 27th day of July 1911
By C. Warner
Clerk, and Gen. Supt.