
12325

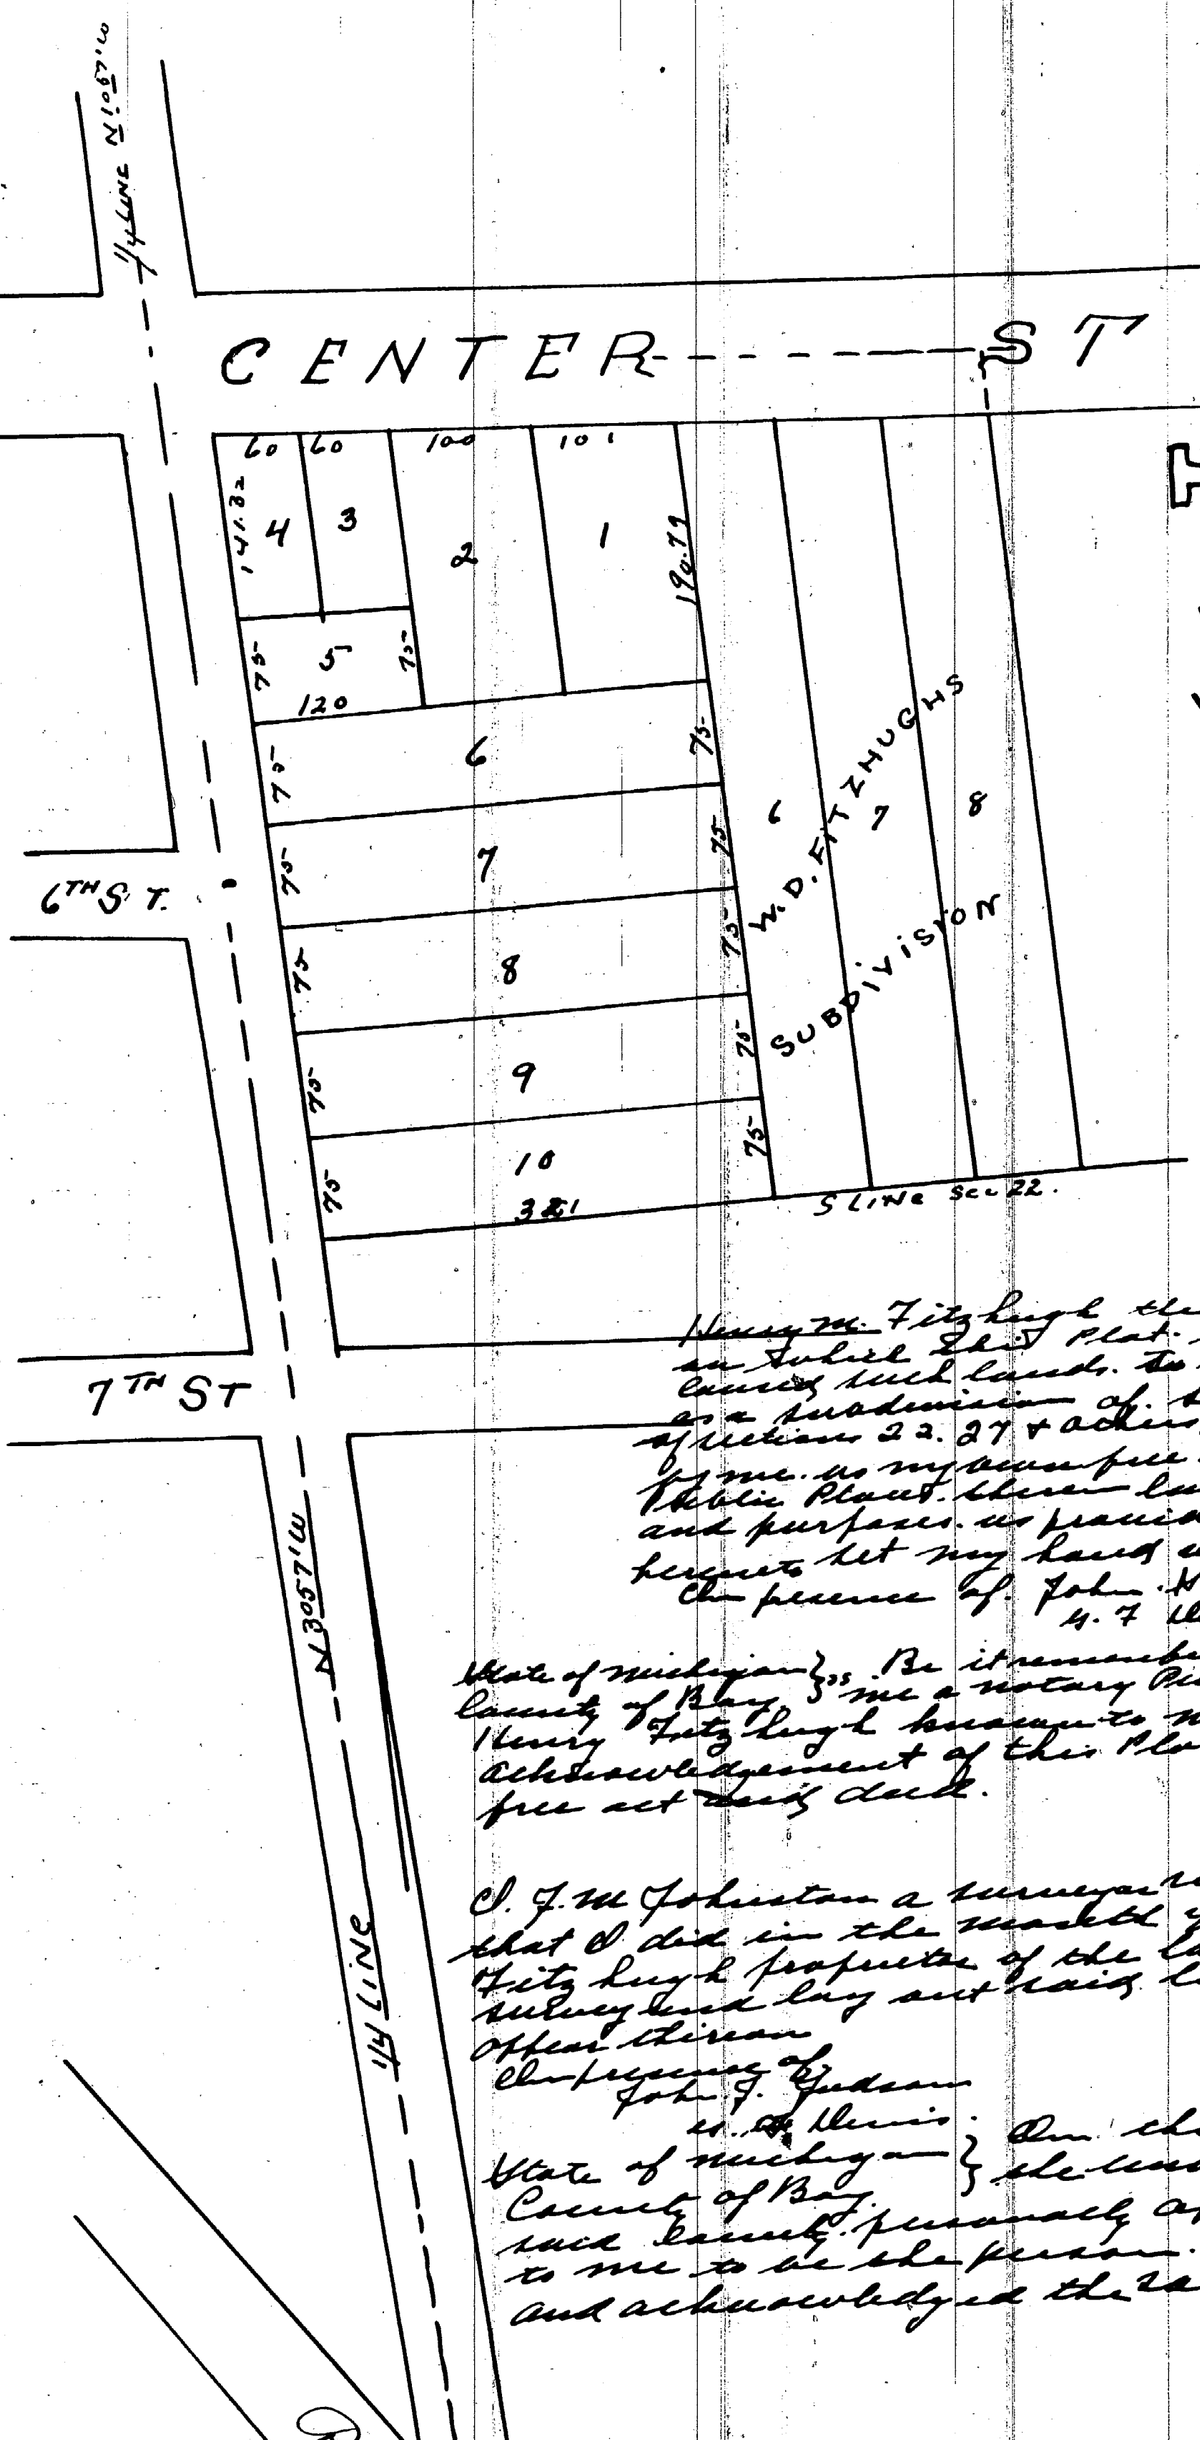

MAP OF H.M. FITZHUGH SUBDIVISION OF LOTS 1.2.3.4.&5. OF W.D. FITZHUGH'S SUBDIVISIONS OF SEC 22. 27 & OTHERS IN TOWN 14 N R 5 E AS SURVEYED BY A.S. WADSWORTH

SCALE 100 FT = ONE INCH

J.M. JOHNSTON SURVEYOR

Know all men by these presents that H. M. Fitzhugh the proprietor of the lands described in and as Subdivided by this plat is hereby acknowledged that H. caused said lands to be surveyed and platted and caused said plat to be made of section 22. 27 & others and said plat is a subdivision of Lots 1, 2, 3, 4, & 5 of W. D. Fitzhugh's subdivision of section 22. 27 & others and said plat is hereby adopted by me as my act and deed and the streets and alleys and public places shown on said plat are hereby set apart for the uses and purposes as provided by law. And the said H. M. Fitzhugh hereby requests that my land and town be platted as shown on this plat.

In presence of John. V. Judson.
H. F. Ulmis.

N. M. Fitzhugh (SEAL)

State of Michigan } ss. Be it remembered that on this 20th day of May 1868 before me
County of Bay } a notary Public in and for said County personally appeared
Henry Fitzhugh known to me to be the person who executed the foregoing
acknowledgement of this plat and acknowledged the same to be his
free act and deed.

John. V. Judson notary Public
Bay Co. Mich.

I J. M. Johnston a surveyor residing in Bay City Michigan do hereby certify that I did in the month of May A.D. 1868 at the request of H. M. Fitzhugh proprietor of the land described upon the annexed plat actually survey said land and staked said lands into the lots and street as the said plat offers them.

In presence of
John. V. Judson
H. F. Ulmis.

J. M. Johnston
surveyor.

State of Michigan } On this 20th day of May A.D. 1868 before me
County of Bay } the undersigned a Notary Public in and for
said County personally appeared J. M. Johnston surveyor known
to me to be the person who signed the foregoing certificate
and acknowledged the same to be his free act and deed.

John. V. Judson
Notary Public. Bay Co. Mich

I hereby certify that this plat is a correct copy of the Plat thereon made in the Register of this office, being made under the supervision of the auditor General by tracing the Plat as made and filing thereto a carefully compared copy of the dedication and certificate. Dated this 26th day of July 1911

Ray C. Warren
Clerk, and Ex. Officio

Register of Deeds
Recorded at the request of
Ray Bay County } 20th
A.D. 1868 at 10 o'clock A.M.
Ransom Gilbert Reg