"DELRAY LAND COMPANY, LIMITED", SUBDIVISION OF PART OF P.C. 340, WEST OF DEARBORN AVENUE, VILLAGE OF DELRAY, WAYNE CO., MICHIGAN.

Mason L. Brown.
Civil Engineer & Surveyor.
820-823 Chamber of Commerce.
Detroit. Mich

Scale 100 Feet per Inch.

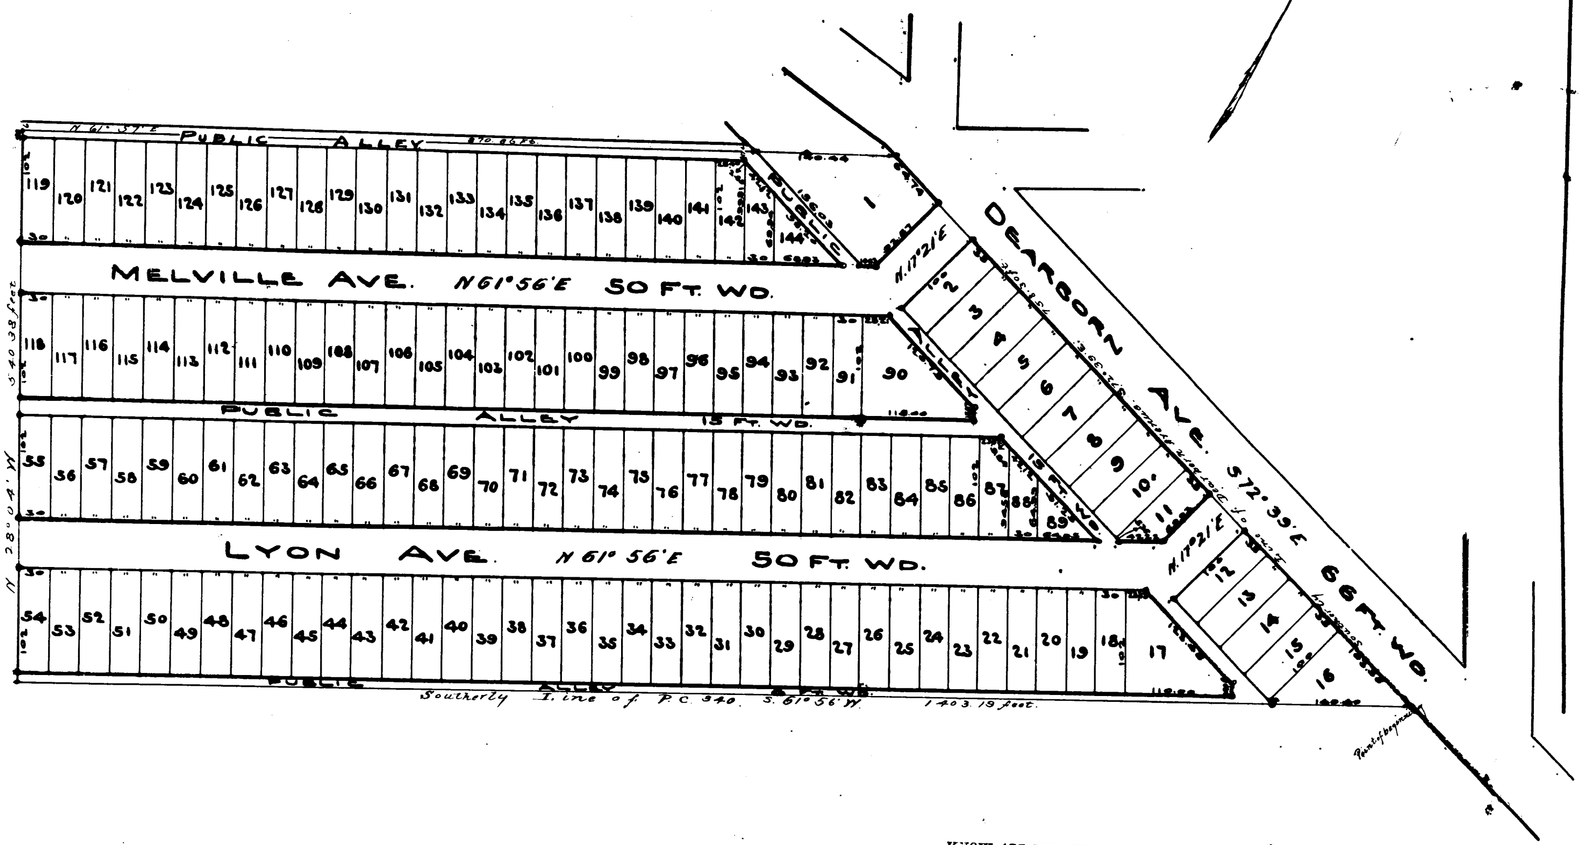

I hereby certify that the above Plat is correct, and that Monuments consisting of Oak Stakes 1¼ inches square and 15 inches long have been placed in the Ground at all angles in the Boundaries, and at the intersection of all Streets or Streets and Alleys, as shown on plat by O.

Detroit, Sept 27th 1900.

Mason L Brown
Engineer and Surveyor.

STATE OF MICHIGAN, County of Wayne } ss.

We L. E. Kingsley Register of Deeds, and Mason L Brown Surveyor, hereby certify that we have each carefully compared this copy with the original plat of "Delray Land Company Limited" Subdivision of part of P.C. 340 west of Dearborn Avenue, Village of Delray, Wayne Co. Michigan and that it is a correct copy thereof and of the whole of such original map or plat.

L. E. Kingsley Register of Deeds.
Mason L Brown Surveyor.

STATE OF MICHIGAN, County of Wayne } ss.

We L. E. Kingsley Register of Deeds, and Mason L Brown Surveyor, hereby certify that we have each carefully compared the annexed copy with the plat of "Delray Land Company Limited" Subdivision of part of P.C. 340 west of Dearborn Avenue, Village of Delray, Wayne Co. Michigan now of record in the office of said Register of Deeds, and that it is a true transcript therefrom, and of the whole of such record.

L. E. Kingsley Register of Deeds.
Mason L Brown Surveyor.

Examined and Approved. Feb 18, 1901
John F. Williamson
Deputy Auditor General

RECEIVED AND FILED.
IN AUDITOR GENERAL'S OFFICE,
May 9, 1901
John F. Williamson
Deputy Auditor General

REGISTER OF DEEDS OFFICE } ss.
WAYNE COUNTY,
This instrument was received for record this 22 day of August 1901 at 9 o'clock A. M. and recorded in Liber 22 of deeds, on page 17 as proper certificate was furnished in compliance with Sect. 185, of Senate Bill No. 199 File 212, Act of 1893.
L. E. Kingsley Register of Deeds.

KNOW ALL MEN BY THESE PRESENTS, that the Delray Land Company Limited, a Michigan partnership association

Have caused the land embraced in the above plat to be surveyed, laid out and platted, to be known as Delray Land Company Limited Subdivision of part P.C. 340 West of Dearborn Avenue Village of Delray Wayne County Michigan. And do hereby declare that the Streets and Alleys shown on said plat are hereby dedicated to the use of the public.

Witness our hands and seals this 31st day of January A. D., Nineteen Hundred and One

In presence of:
Chas E Lyon (L.S.)
(L.S.)

(28)

State of Michigan, County of Wayne } ss.

On this 31st day of January in the year one thousand nine hundred and one before me appeared Charles E Lyon & William H. Buttenham to me personally known and the said Charles E Lyon & William H. Buttenham being severally duly sworn, did say that they were respectively Chairman and Secretary of the Delray Land Company, Limited, a partnership association created and existing under the laws of the State of Michigan, and that the seal affixed to the foregoing instrument is the seal of said association, and that said instrument was signed and sealed in behalf of said association by authority of its board of directors; and the said Chas. E. Lyon and William H. Buttenham acknowledged the said instrument to be the free act and deed of the said Delray Land Company, Limited

Henry Lidgard
Notary Public, Wayne County, Michigan

The property hereon platted is described as follows:
Beginning at a stake at the intersection of the Southerly line of P.C. 340 with the Southerly line of Dearborn Avenue as laid out and platted thence along the Southerly line of said P.C. 340. S. 61° 56' W. 1403.19 feet to a stake thence N. 28° 04' W 340.38 feet to a stake thence N. 61° 57' E 870.86 feet to a stake in the Southerly line of said Dearborn Avenue thence along said Avenue S. 72° 39' E. 758.30 feet to the place of beginning - being in the Village of Delray County of Wayne State of Michigan.

"DELRAY LAND COMPANY, LIMITED" SUBDIVISION OF PART OF P.C. 340, WEST OF DEARBORN AVENUE, VILLAGE OF DELRAY, WAYNE CO., MICHIGAN.

Mason L. Brown.
Civil Engineer + Surveyor.
920-923 Chamber of Commerce.
Detroit. Mich.

Scale 100 Feet per Inch.

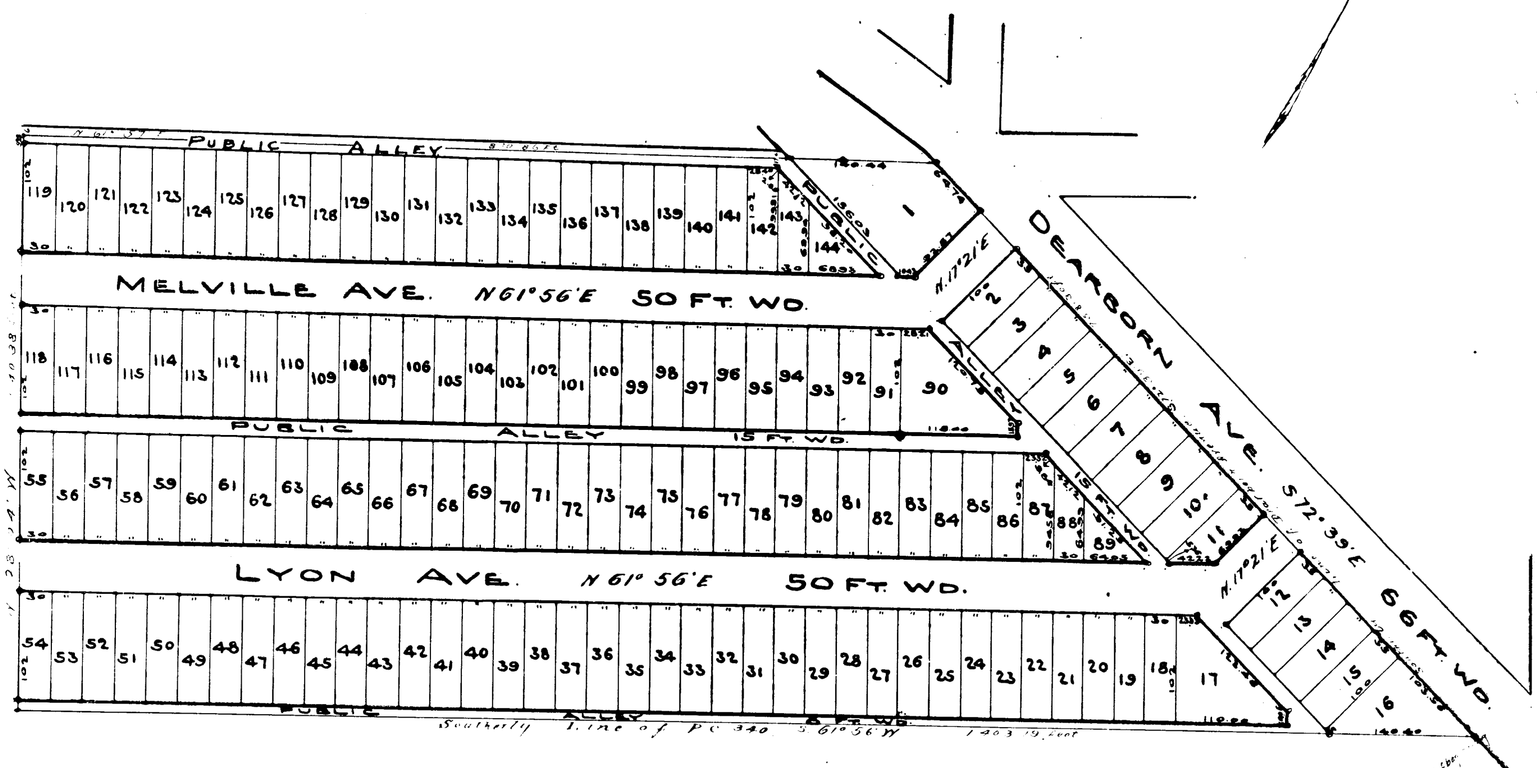

I hereby certify that the above Plat is correct, and that Monuments consisting of Oak Stakes 1½ inches square and 15 inches long have been placed in the Ground at all angles in the Boundaries, and at the intersection of all Streets or Streets and Alleys, as shown on plat by O.

Detroit, Sept. 27th, 1900.

Mason L. Brown
Engineer and Surveyor.

Examined and Approved. Jan 14 1901
John F. Wilkinson
Deputy Auditor General

RECEIVED AND FILED.
IN AUDITOR GENERAL'S OFFICE,
May 9, 1901
Deputy Auditor General

KNOW ALL MEN BY THESE PRESENTS, that The Delray Land Company, Limited, a Michigan partnership association

Have caused the land embraced in the above plat to be surveyed, laid out and platted, to be known as "Delray Land Company, Limited" Subdivision of part of P.C. 340 west of Dearborn Avenue Village of Delray, Wayne Co. Michigan, and the streets and Alleys shown on said plat to be dedicated to the use of the public.

Witness our hands and seals this 31st day of January A. D., Nineteen Hundred and One

In presence of:
Chas. E. Lyon [L.S.]
W. H. Buttenheim [L.S.]
Henry Ledyard
Troy J. Farrell

W. H. Buttenheim Secretary.

(28)

State of Michigan } ss.
County of Wayne }

On this 31st day of January in the year one thousand nine hundred and one before me appeared Charles E. Lyon and William H. Buttenheim to me personally known and the said Charles E. Lyon and William H. Buttenheim being severally duly sworn did say that they were respectively President and Secretary of the Delray Land Company, Limited, a partnership association created and existing under the laws of the State of Michigan, and that the seal affixed to the foregoing instrument is the seal of said association, and that said instrument was signed and sealed in behalf of said association by authority of its board of directors, and the said Chas. E. Lyon and William H. Buttenheim acknowledged the said instrument to be the free act and deed of the said Delray Land Company, Limited.

Henry Ledyard
Notary Public, Wayne County, Michigan.

STATE OF MICHIGAN, } ss.
County of Wayne }

We S. R. Kingsley Register of Deeds, and Mason L. Brown Surveyor, hereby certify that we have each carefully compared the annexed copy with the plat of "Delray Land Company, Limited" Subdivision of part of P.C. 340 west of Dearborn Avenue Village of Delray, Wayne Co. Michigan now of record in this office of said Register of Deeds, and that it is a true transcript therefrom, and of the whole of such record.

S. R. Kingsley Register of Deeds.
Mason L. Brown Surveyor.

STATE OF MICHIGAN, } ss.
County of Wayne }

We S. R. Kingsley Register of Deeds, and Mason L. Brown Surveyor, hereby certify that we have each carefully compared the annexed copy with the plat of "Delray Land Company, Limited" Subdivision of part of P.C. 340 west of Dearborn Avenue Village of Delray, Wayne Co. Michigan now of record in this office of said Register of Deeds, and that it is a true transcript therefrom, and of the whole of such record.

S. R. Kingsley Register of Deeds.
Mason L. Brown Surveyor.

REGISTER OF DEEDS OFFICE } ss.
WAYNE COUNTY,

This instrument was received for record this 22 day of Oct. 1901 at 9 o'clock A. M. and recorded in Liber 23 of Deeds, on page 17 as proper certificate was furnished in compliance with Sect. 135, of Senate Bill No. 199 File 212, Act of 1893.

S. R. Kingsley Register of Deeds.

The property hereon platted is described as follows:
Beginning at a stake at the intersection of the Southerly line of P.C. 340 with the Southerly line of Dearborn Avenue as heretofore laid out. Thence along the Southerly line of said P.C. 340. S 61°56'W. 1403.19 feet to a stake Thence N. 28°04' W 340.38 feet to a stake Thence N. 61°57'E 870.86 feet to a stake in the Southerly line of said Dearborn Avenue thence along said Avenue S. 72°39'E. 758.30 feet to the place of beginning - being in the Village of Delray County of Wayne State of Michigan.