


12342

I hereby certify that this Plat is a correct copy of the Plat now on Record in the Register of Deeds Office, being made under the supervision of the Auditor General by tracing the Plat on Record and affixing thereto a carefully compared copy of the Dedication and Certificates
Dated the 13th day of September 1911
Alton B. Ford
Clerk, Aud Gen Rept.

Map of MILLER'S Addition
To the Plat of the
VILLAGE of ROGERS,
Presque Isle County, Michigan.
Surveyed August, 1887, by
PAUL CORMEVIN C. E.

This Addition was vacated
May 19th 1911 by order of the
Court - see Voucher 425-1412
Filed April 24/12
W.S.H.

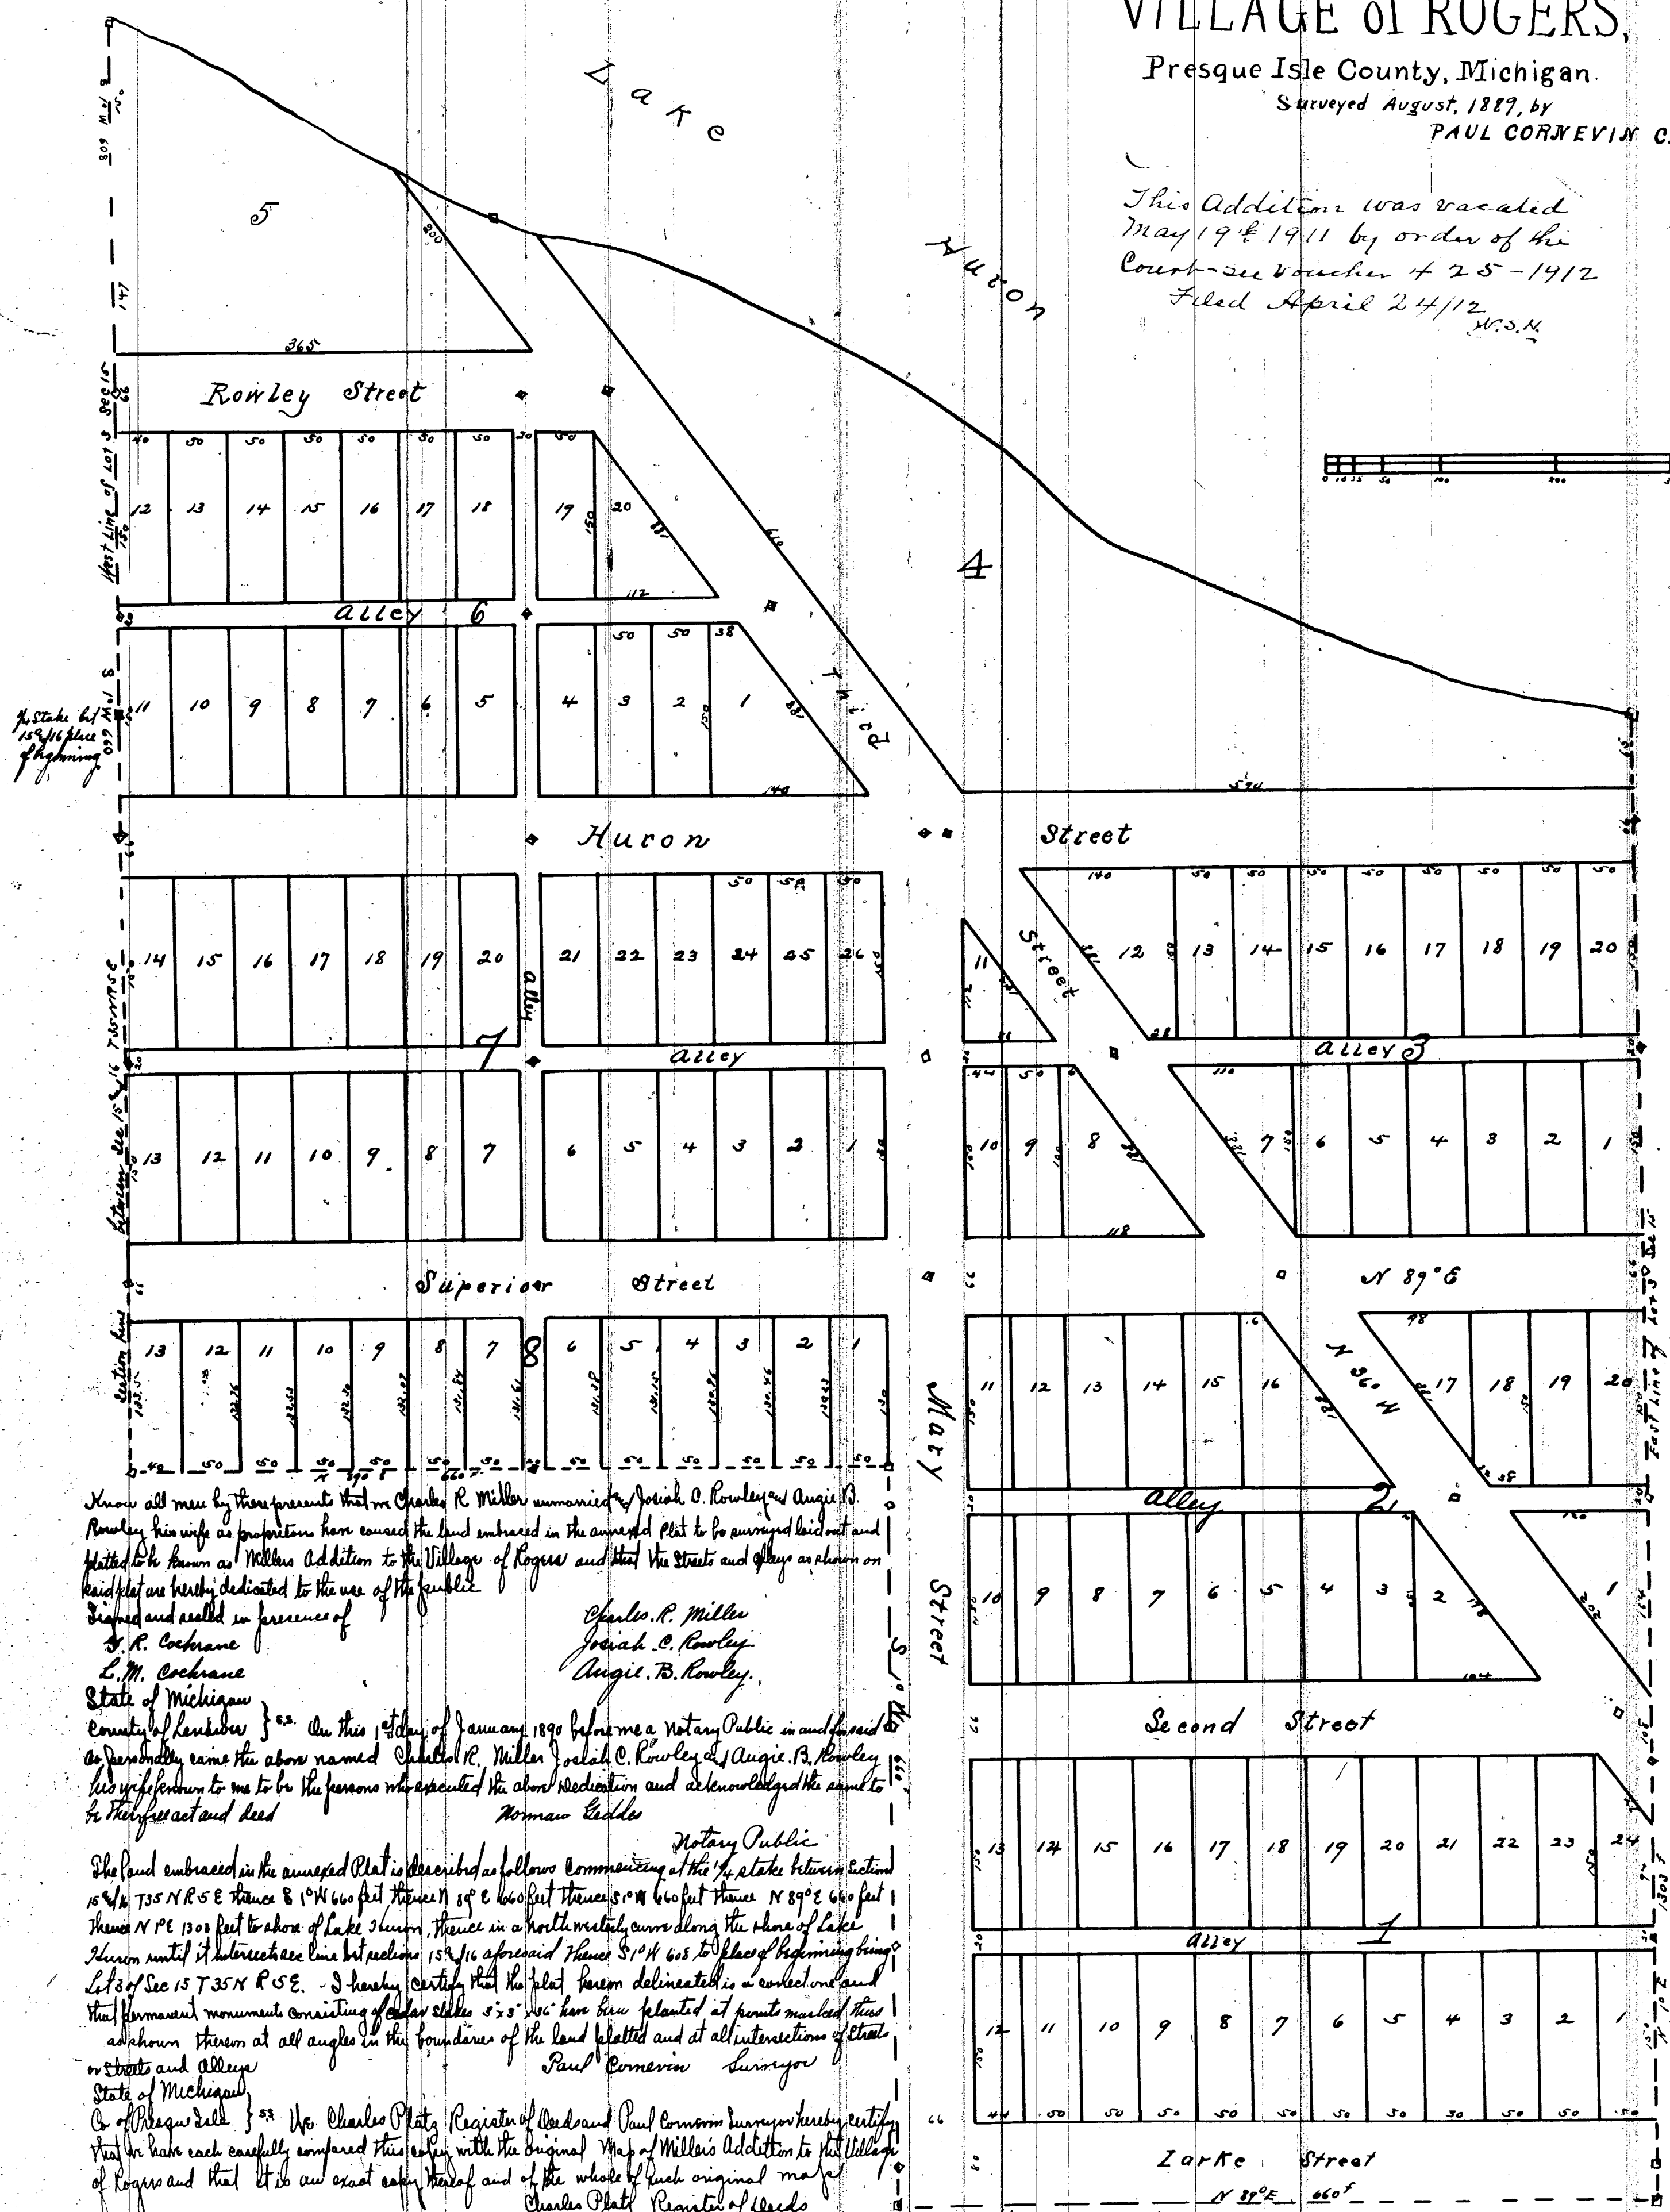

Know all men by these presents that on Charles R. Miller unmarried, Josiah C. Rowley and Angie B. Rowley his wife as proprietors have caused the land embraced in the annexed plat to be surveyed laid out and plotted to be known as Miller's Addition to the Village of Rogers and that the streets and alleys as shown on said plat are hereby dedicated to the use of the public
Signed and sealed in presence of
J. R. Cochrane
L. M. Cochrane
State of Michigan }
County of Leelanau } ss. On this 1st day of January 1890 before me a Notary Public in and for said
County of Leelanau }
County of Leelanau }
as personally came the above named Charles R. Miller Josiah C. Rowley and Angie B. Rowley
his wife before me to be the persons who executed the above Dedication and acknowledged the same to
be their free act and deed
Notary Public
Norman Keadles

The land embraced in the annexed Plat is described as follows Commencing at the N. E. stake between Section
15 & 16 T35 N R5 E thence S 1/4 N 60° E 660 feet thence S 1/4 N 60° E 660 feet thence N 89° E 660 feet
thence N 89° E 1300 feet to shore of Lake Huron thence in a north westerly curve along the shore of Lake
Huron until it intersects line between sections 15 & 16 aforesaid thence S 1/4 N 60° E to place of beginning being
Lot 1 of Sec 15 T35 N R5 E. I hereby certify that the plat herein delineated is a correct one and
that permanent monument consisting of cedar stakes 3x3 ins. have been placed at points marked there
on shown thereon at all angles in the boundaries of the land plotted and at all intersections of streets
or streets and alleys
State of Michigan }
County of Leelanau } ss. We Charles Platy Register of Deeds and Paul Cormevin Surveyor hereby certify
that we have each carefully compared this copy with the original Map of Miller's Addition to the Village
of Rogers and that it is an exact copy thereof and of the whole of such original map
Charles Platy Register of Deeds
Paul Cormevin Surveyor.

Examined and Approved
Feb 6th 1890
H. R. Pratt
Deputy Auditor General.

Record for Record this 23rd day of February 1890
at 2 P.M.
Charles Platy
Register
Presque Isle County
Register's Office

PLAT - MILLER'S ADDITION VILLAGE ROGERS

C C J 2 page 8
C C May 19-1911

In the matter of the petition of
Lawrence D Larke and Robery Fredericks
for the vacation of part of the plat.

ORDERED THAT THE ENTIRE Plat of Miller's
Addition to the plat of the village of Rogers be and the same is hereby vacated
and set aside and that the streets and alleys thereof, shall revert to and
vest in the persons entitled thereto under the provisions of law.


Frank Emerick

Circuit Judge

Curts & Taylor
Plat Examiners

Miss Liber 36.
Page 463
Received for record
June 10-1911

Vol- 149- Page-12342 ✓

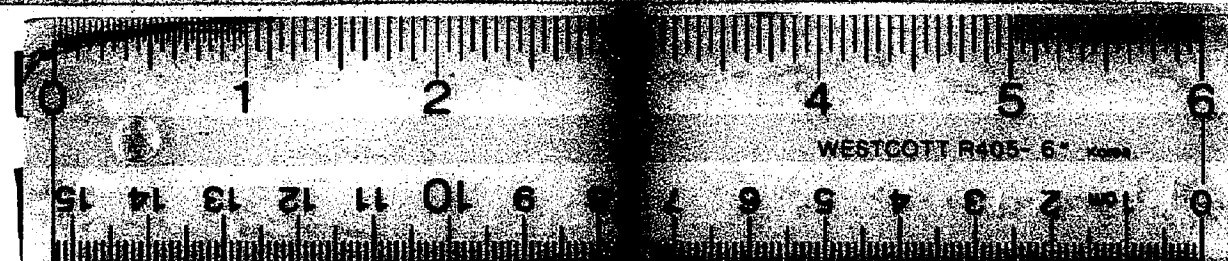

16 X