

VILLAGE
OF
BEAVER LAKE
OGEMAW COUNTY
MICHIGAN

I hereby certify that this Plat is a correct copy of the Plat now on Record in the Register of Deeds Office, being made under the supervision of the Auditor General by tracing the Plat on Record and affixing thereto a carefully compared copy of the Certificate

Dated the 2nd day of September 1911

Alton B. Hurd.

Clerk, Aud. Genl. Dept.

Know all men by these presents that the land laid out or platted on the within map is owned by C. E. Place of Beaver Lake County of Ogemaw and State of Michigan

That the said map or Plat is now executed by the said C. E. Place as proprietor and W. Jay Kewworthy as Surveyor is in accordance with the provisions of an act to provide for recording town Plats and for vacating the same in certain cases and the acts amendatory thereto and for the purpose of being recorded as the Village of Beaver Lake situated in the South west one fourth of the South west one fourth of Section twenty nine town twenty three north of Range one East in the State of Michigan. The size of the lots and the width of the streets are given in feet and hundredths of feet

In witness whereof we have hereunto set our hands and seals this twenty eighth day of August A.D. 1880

Signed and sealed in presence of
S. W. Thomas
H. J. Place

C. E. Place
W. Jay Kewworthy Surveyor

State of Michigan } S.S.
County of Ogemaw

on this twenty eighth day of August A.D. 1880 before me a Notary Public personally came the above named C. E. Place and W. Jay Kewworthy known to me to be the persons who executed the above and who each acknowledged the execution of the same for the purposes therein expressed


S. W. Thomas
Notary Public
Ogemaw County
Michigan

Register Office } S.S.
Ogemaw County } ss We do hereby certify that we have carefully compared the annexed map or Plat with the original map or Plat of the Village of Beaver Lake in Ogemaw County Michigan and that it is an exact duplicate thereof and of the whole of each map or Plat

James E. Horton Register of Deeds
W. Jay Kewworthy Surveyor.

Register Office } S.S.
Ogemaw County } ss Received for Record October 10th 1880 at 4 O'clock P.M.
and recorded in Lib. 6 of Deeds on Page 103

James E. Horton
Register

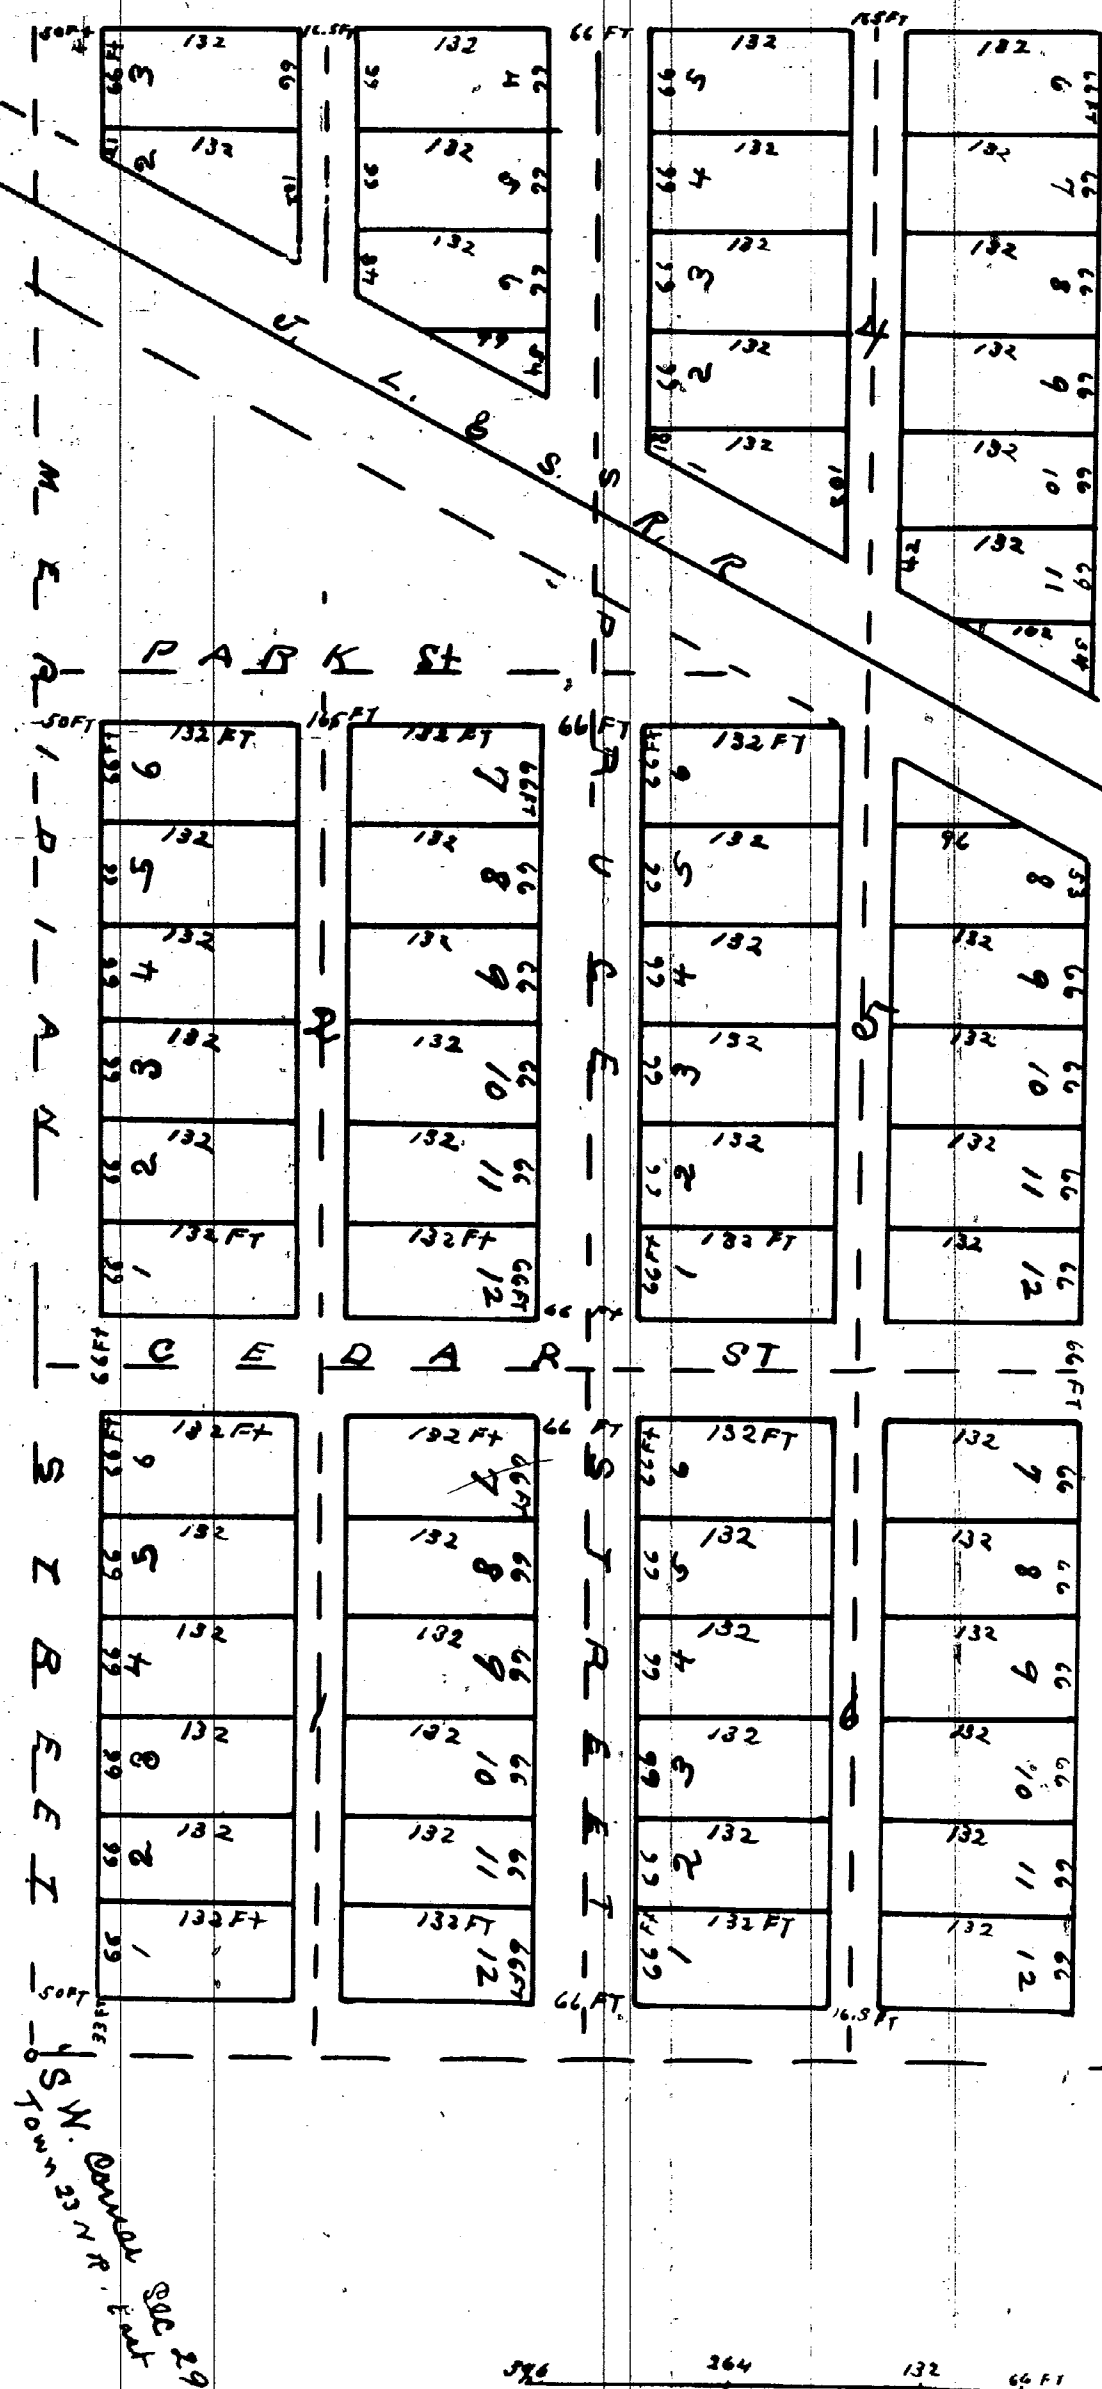

Scale 132 feet to the inch.