


12345

A horizontal number line is shown with arrows at both ends. Major tick marks are labeled 0, 100, 200, 400, and 600. The segment between 0 and 100 is shaded light blue.

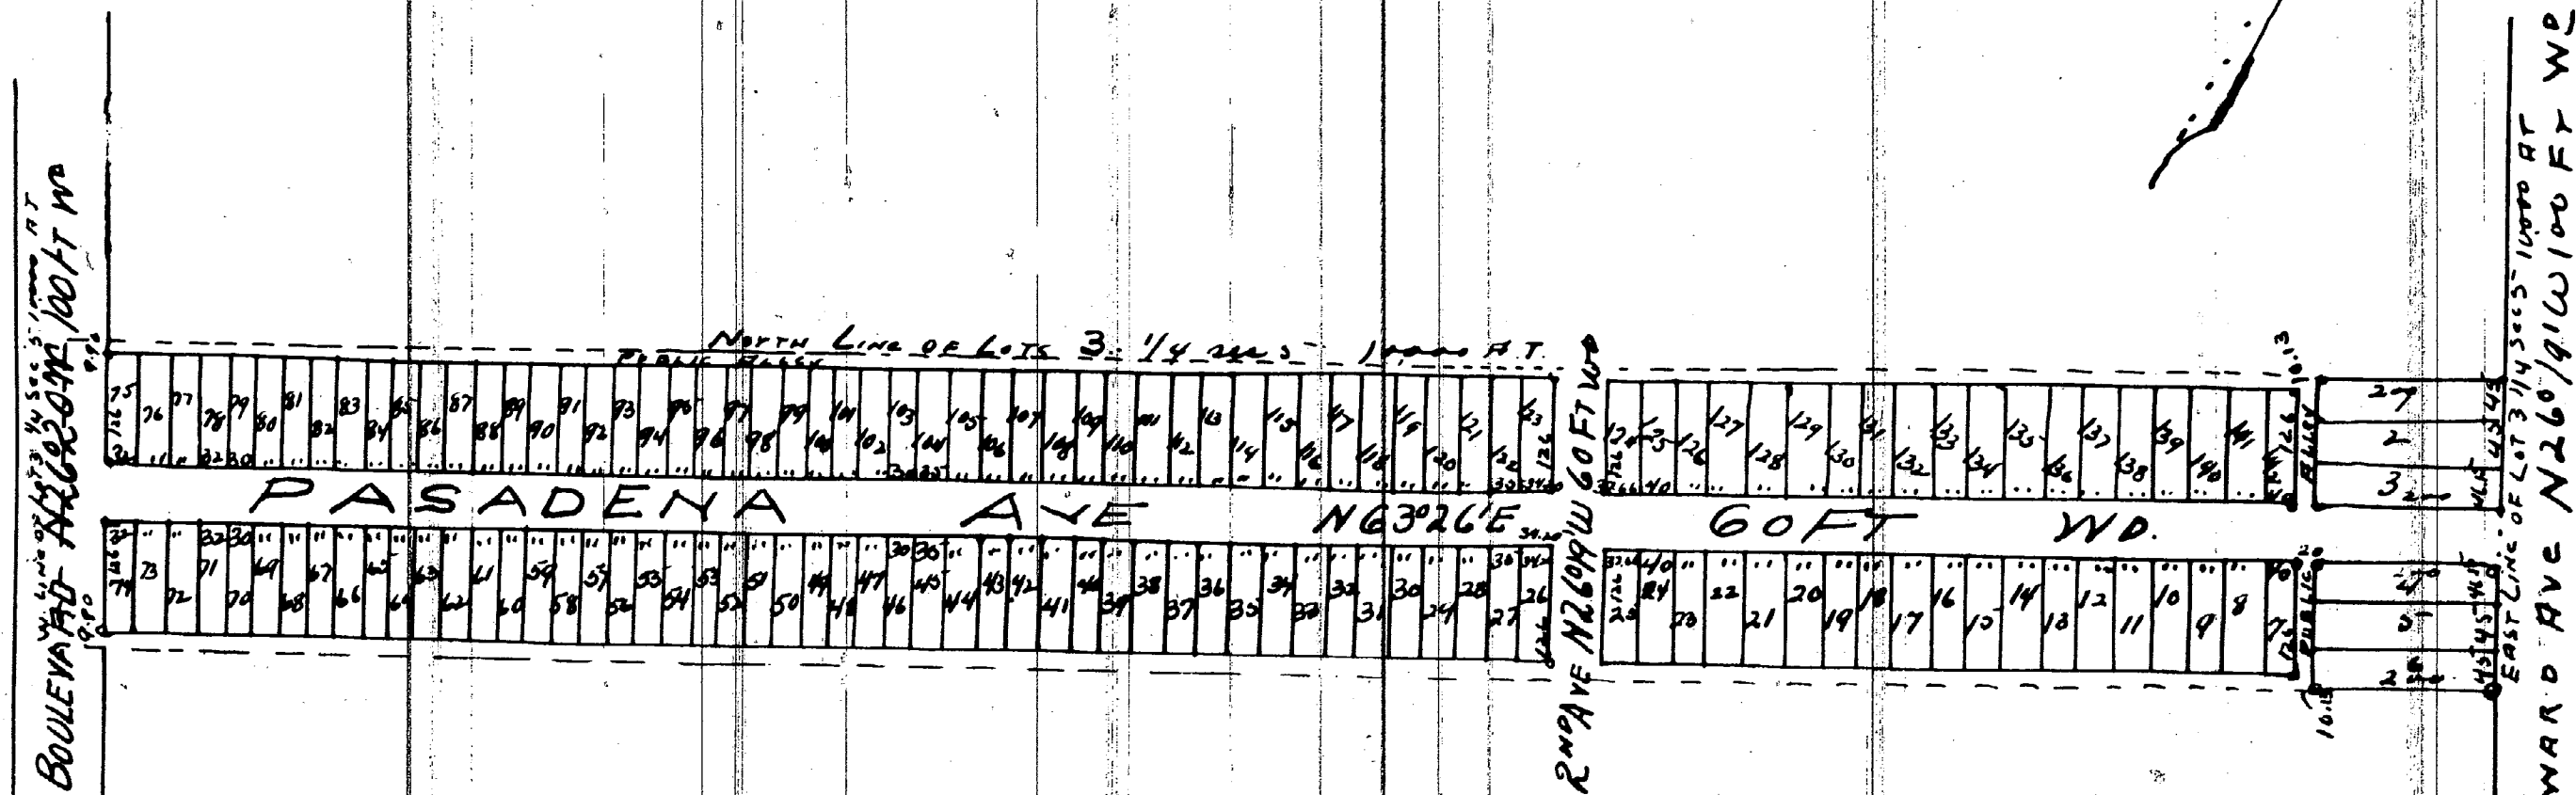

the Whiting Peat Co. etc.
by David C. Whiting (L.S.)
Francis G. Auman } manager
(L.S.)

Fred. H. Anderson, Notary Public
 Wayne Co. Mich. City Court Office March 24/07

E. Lewis W. Foster. West Kentucky J. ...
Messrs. L. Beaman & Co. Kentucky and

Wheat October 20th 1905.

Marion L. Bragan, & Co.
Engineers & Surveyors

Highland Park, Dec. 10, 1905.
 W. R. Milton Ford, Clerk of the Village of Highland Park.
 do hereby certify that the above that was approved by the Council of the Village
 at their adjourned, regular meeting on Dec 15, 1905.
 W. R. Milton Ford, Clerk.

Dec 13, 1900.
R. Miltner Fard. Clerk

Register of Deed office } ss. of the instrument was received has received this 24th
Wayne County }
day of Dec. 1905 at 1:45 o'clock. Pm. and read the same 24 of file in page
46 no proper certificate was furnished in compliance with res. 835 of Senate Res.
No. 199 Feb 212. act of 1898. E. Louis W. Foster
Clerk Register of Deed

Elmer W. Foster
City Register of New York

Examined and approved.
Dec. 23. 1905.
Jno. F. Wilkinson
Deputy Auditor General.

I hereby certify that this Plat is a correct copy
of the Plat from an record in the Registry
of Land office, being made under the supervision
of the Auditor General by tracing the Plat
on record and affixing thereto a carefully
comparing copy of the Allocation Certificate
Dated the 26th day of Sept. 1911

Rated the 26th day of Sept 1911

Pay L. Warner
600, and then stop.