

NOLAN'S ADDITION TO THE VILLAGE OF SPRINGS OGEMAW

Know all men by these presents that the land laid out or platted on the within map is owned by Catherine Nolan of Ogemaw Springs County of Ogemaw and State of Michigan that the said map or plat was executed by the said Catherine Nolan as proprietor and Wm. Newman Surveyor in accordance with the provisions of an act to provide for the recording of town plats and for vacating the same in certain cases and the acts amendatory thereto for the purpose being recorded as an addition to the Village of Ogemaw Springs situated in the north east one fourth of the north east one fourth of Section fifteen town twenty two north of Range one East in the State of Michigan

The Sages of the plat and the middle of the streets are given in feet and hundredths of feet

Our witnesses whereof we have hereunto set our hands and seals this twenty first day of May A.D. 1881

Signed and sealed in presence of
John & Wm. Newman
S. D. Thomas

State of Michigan } ss
County of Ogemaw }

Catherine Nolan [LS]
Wm. Newman Surveyor [LS]

On this twenty first day of May A.D. 1881 before me a Notary Public Personally came the above named Catherine Nolan and Wm. Newman known to me to be the persons who executed the above and who had acknowledged the execution of the same for the purposes therein expressed

S. D. Thomas


Notary Public Ogemaw County Mich.

Register Office
Ogemaw County } ss

Plot with the original map or plat of Catherine Nolan Addition to the Village of Ogemaw Springs in Ogemaw County Michigan and that it is an exact duplicate thereof and of the whole of such map or plat

Wm. Newman Surveyor
Jos. E. Horton Register of Deeds

Scale.
100 50 25

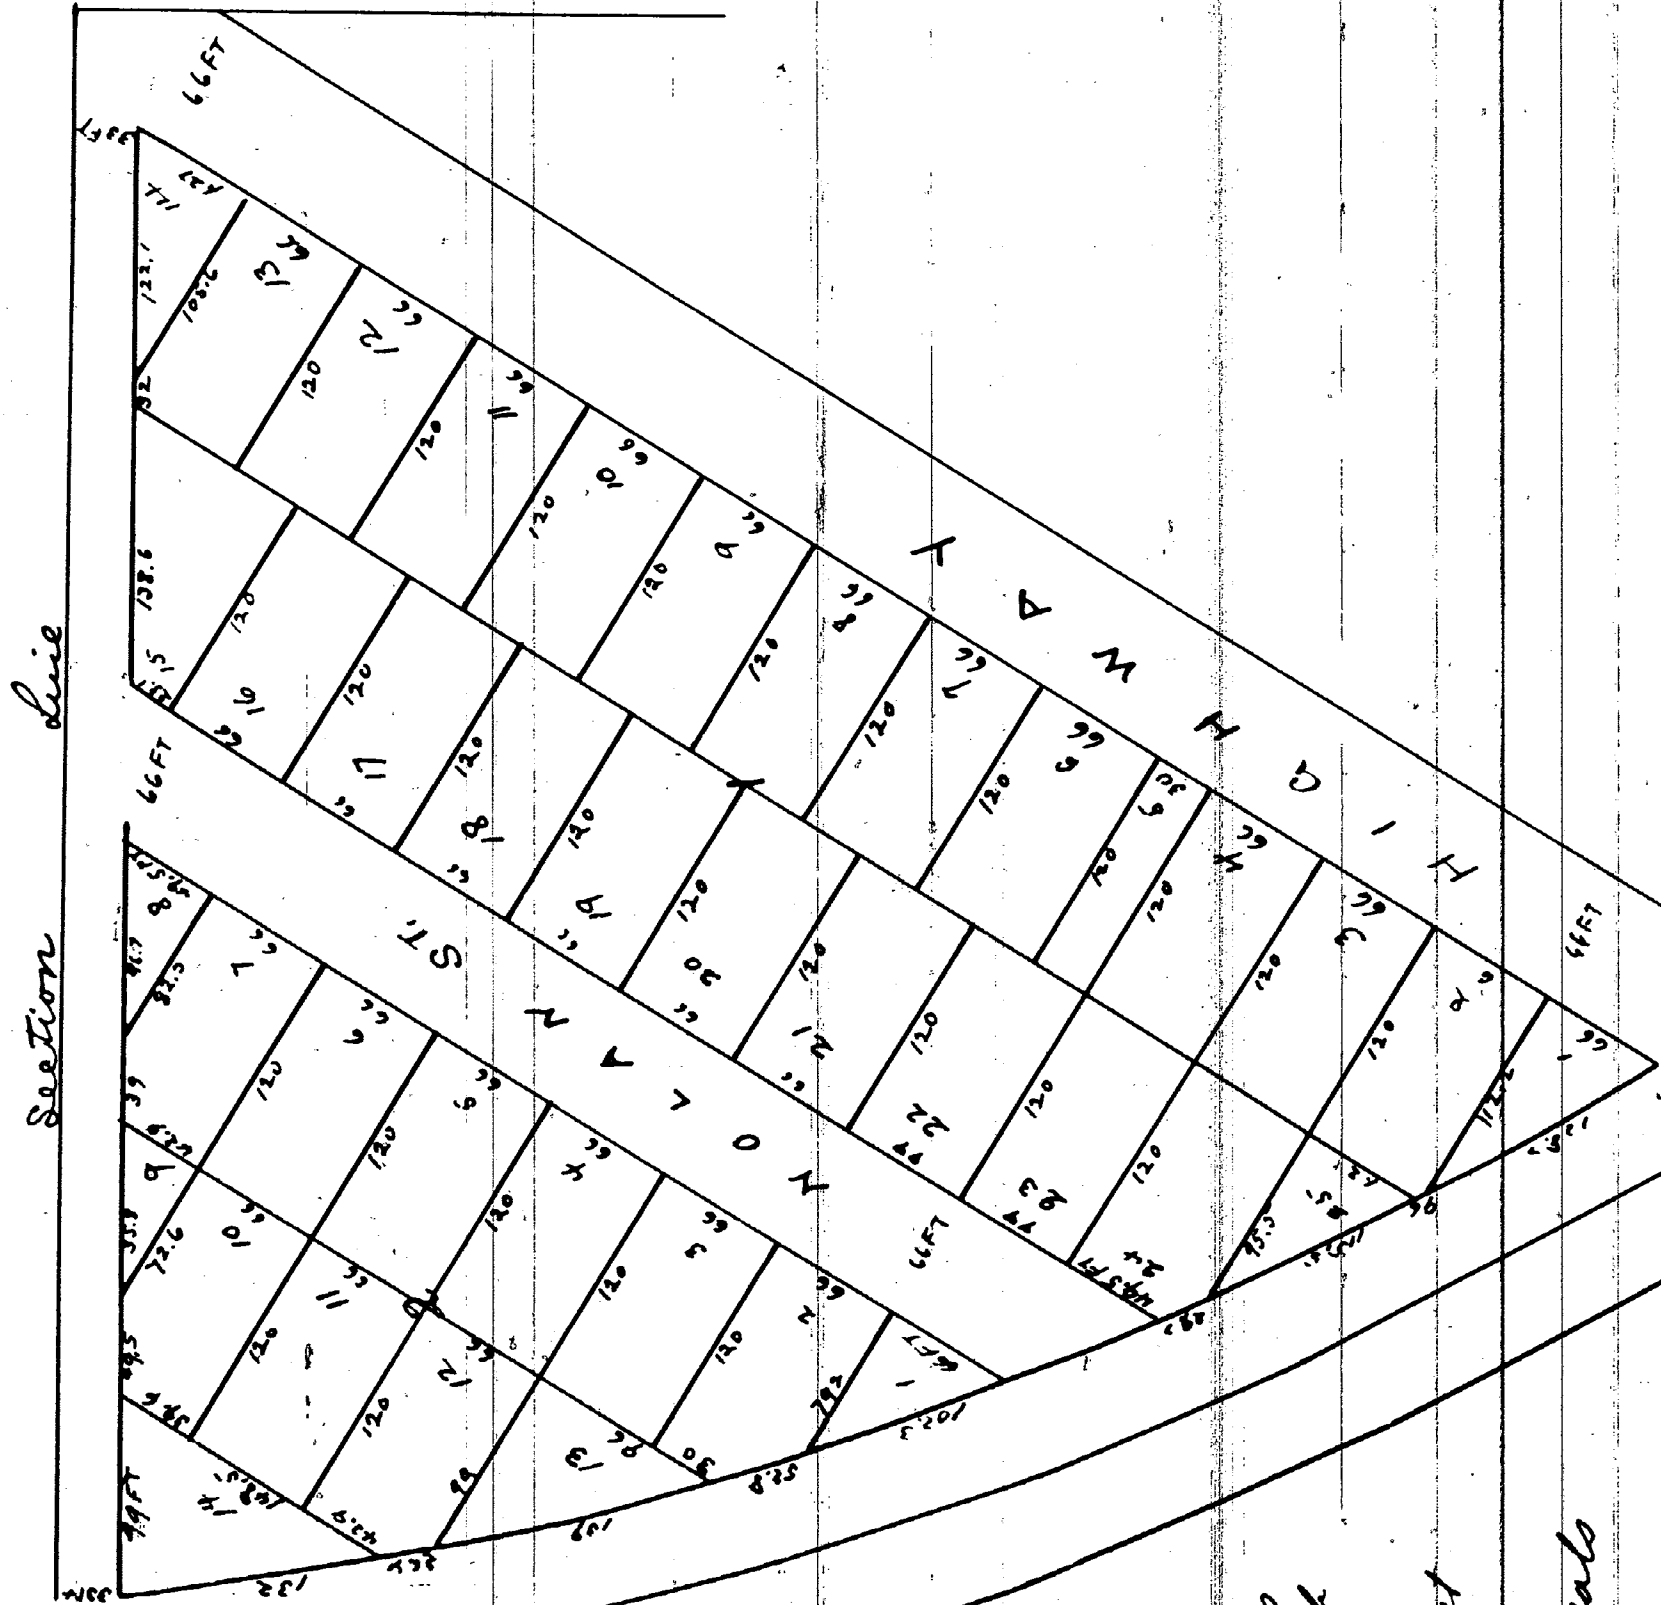

Register Office
Ogemaw County } ss

Received for Record May 21st
1881 at One O'clock P.M. and recorded in Liber
Six of Deeds on page 236 + 237

Jos. E. Horton
Register

I hereby certify that this Plat is a correct copy of the Plat now on Record in the Register of Deeds Office, being made under the supervision of the Auditor General by tracing the Plat on Record and affixing thereto a carefully compared copy of the Certificate

Dated the 1st day of September 1911
Attest: B. A. Hurd.

Clerk and Ex. Sec.