


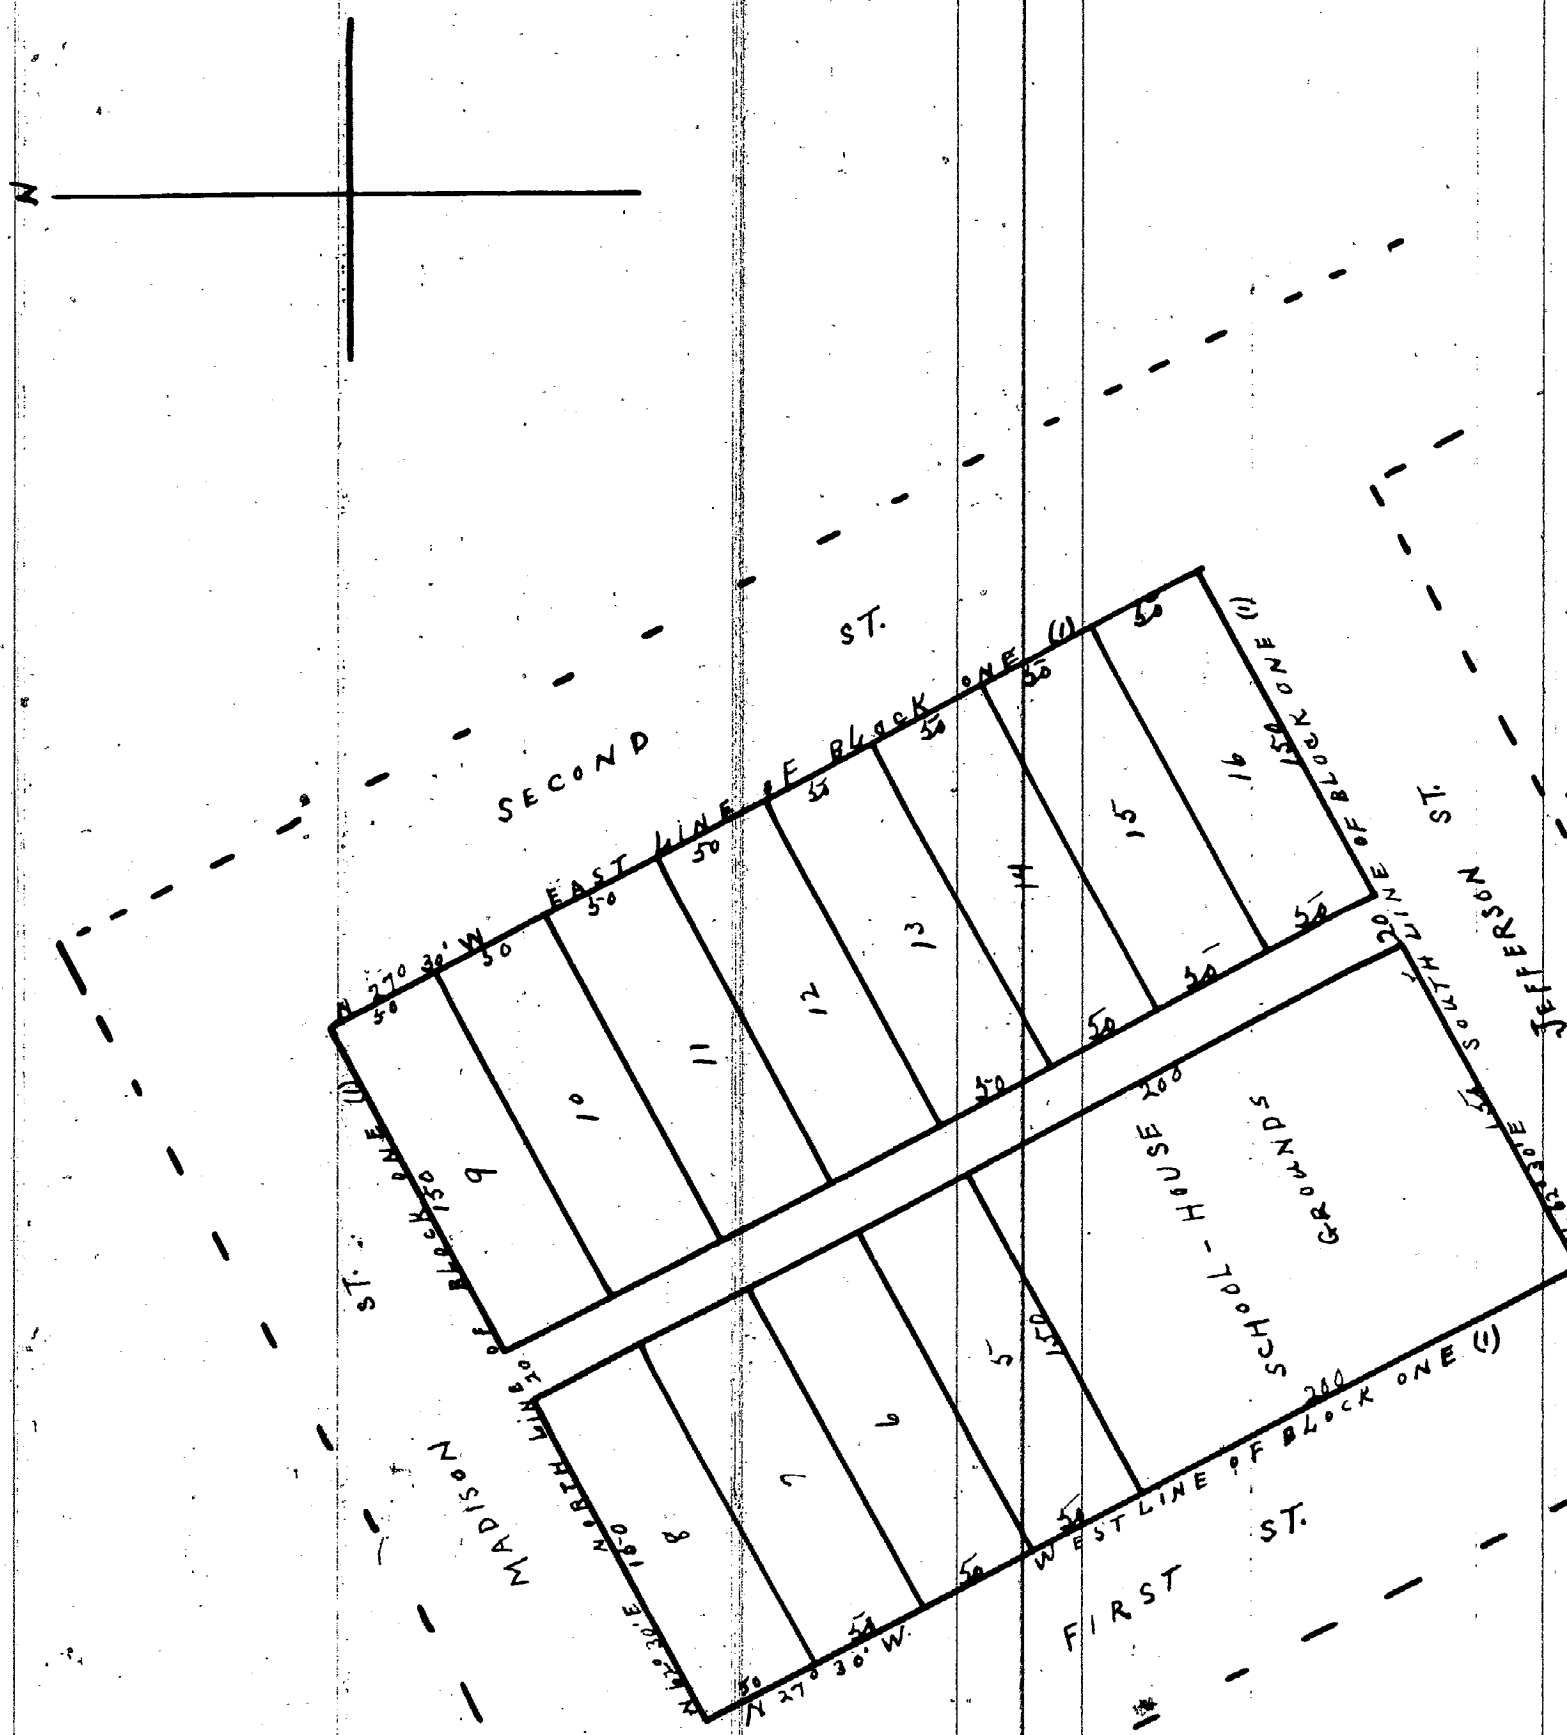

Russells subdivision of Block One (1) Benjamin's Addition to the Village of Stanwood consists of that part of Block One (1) Benjamin's Addition to the Village of Stanwood that is bounded and described as follows: Beginning at the South-East corner of said Block One (1) Thence North 27° 30' West along the East line of Block One (1) four hundred (400) feet; Thence south 62° 30' West along the North line of Block One (1) three hundred twenty (320) feet; Thence south 27° 30' East along the West line of Block One (1) two hundred (200) feet; Thence North 62° 30' East one hundred fifty (150) feet; Thence South 27° 30' East two hundred (200) feet; Thence North 62° 30' East along the South line of Block One (1) one hundred twenty (120) feet to the place of beginning. The lots are numbered from fifteen to sixteen and are each fifty (50) feet in width and one hundred fifty (150) feet in length, and the alley is twenty (20) feet in width.

The proprietors of Russell Subdivision of Block one (1) Benjamin's Addition to the Village of Stanwood are William J. Russell, and Sarah M. Russell and The plot was made by H. J. Thwing, a civil Engineer.

We for us and of J. V. Young, a true citizen.
 Do witness hereby we have hereby set our hands and
 seals this eleventh day of November, A.D. 1885
 Signed sealed and del-
 ivered in presence of
 J. W. Russell
 Wm. S. Zuercher
 Harold G. Russell
 H. S. Young, C.E.
 W.S.
 H.S.
 W.S.
 W.S.

State of Michigan } SS
County of Mecosta }

(Witness of record) On this eleventh day of November A.D. 1845 before me a Notary Public in and for said county personally appeared William T Russell, David A. Russell and H. D. Burwig, known to me to be the same persons who executed the above instrument and acknowledged the same to be their free act and deed.

Winfield S. Zucker
Notary Public

Examined and approved November 16 1883-
H. R. Pratt.

H. K. Pratt.
Dep. and General.
P. I. H. S.

Record for record Nov. 20, 1885 - at 2 o'clock P.M.
and filed in Book of Photo Liber 2 of page 21 07

State of Michigan } ss
Dated W. Steward Register

County of Meeker) ss. We, Daniel W. Stewart, Register of Deeds and H. J. Boring, surveyor, hereby certify that we have carefully compared the duplicate plat with the original plat of Russell's Subdivision of Block One (1) Benjamin's Addition to the Village of Hamwood and that it is an exact duplicate thereof and of the whole of said map. Daniel W. Stewart, Register of Deeds.
H. J. Boring, Surveyor.

H. V. Drwing

I hereby certify that this plat is a correct copy of the flat now on record in the Register of Deeds office being made under the supervision of the Auditor General by tracing the flat on record and copying thereon a correctly compared copy of the situation and dimensions.

J. C. W. 20. 1876

Det'd this 4th day of August 1911

Isabel Robinson

Blank Aud. Rev. Dept.

[illegible]

Scale 80 ft to the inch