


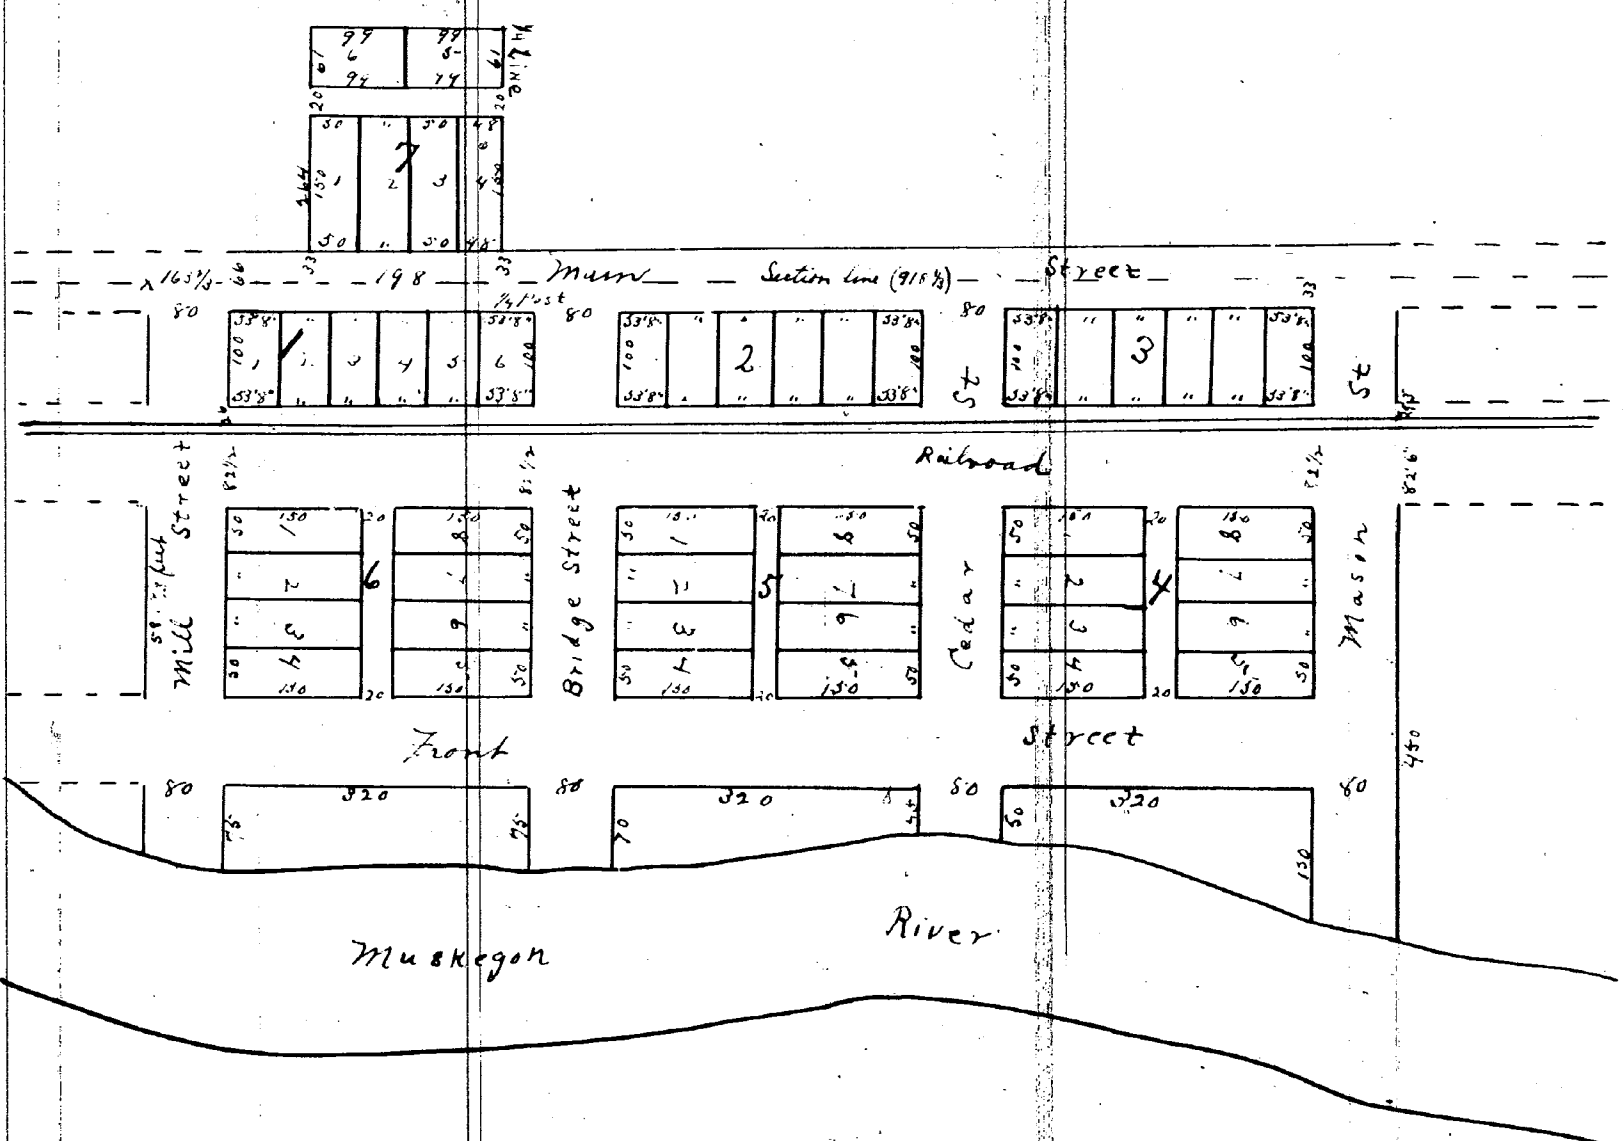

Scale 200 feet to an inch

Stearns + Mason's Addition to the Village of Paris

Recorded for record Apr 9, 1870 at 3 1/2 P.M.

James M. Coffey Reg

County of Wisconsin } ss

This witness that at the request of Hon. J. W. Stearns

one of the proprietors thereof, whose mode is survey and map of an addition to the village of Paris in the County of Wisconsin, which said addition is to be known as "Stearns and Mason's Addition to the Village of Paris" and that the following is the description thereof: Beginning at a point in the section line between sections 15 and 16 in T16 N. R. 10 W. at a distance 361 1/3 feet south of the 1/4 point and running thence North along said section line one hundred and eighty three feet and 8 inches to a stake, thence West & at right angles to said Sec. line 264 feet to a stake. Thence North 198 feet to a stake in the E & W 1/4 line of said Sec. 16. Thence along said 1/4 line East 264 feet to the 1/4 point between said Secs 15 & 16. Thence North along the Sec. line between said Secs 15 & 16 918 1/3 feet to a stake. Thence East & at right angles to said Sec. line 682 feet to the West bank of the Muskegon River. Thence along said river bank S 21° W 356 feet. Thence N. 6° E 581 feet along said river thence along said River S 1° 30' W 366 feet. Thence leaving the River West 589 1/3 feet to the place of Beginning. The size of the blocks & lots the width of the streets & alleys the names of the streets and the numbers of the blocks

to be on all shown on the accompanying map, which map is to be taken as part of this survey bill

Witness }
 Dated Big Rapids }
 this 6 day of April 1870 }
 Theodore W. Patterson
 Co. Surveyor.

State of Wisconsin } On this 8th day of April A.D. 1870 before me a Notary Public for said County of State personally appeared Theodore W. Patterson known to me to be the person who made and executed the within survey bill and the plat of "Stearns & Mason's Addition to the Village of Paris" which is annexed and referred to in the within survey bill and acknowledged that he arranged, made and executed the said map or plat and the said survey bill at the request and solicitation of George F. Stearns & Alanson J. Mason proprietors of said addition and that it was so done for the effect and purpose herein set forth. Witness my hand and Notarial seal the day and year above written.

Notary Public
 E. D. Rose

To all whom it may concern. We George F. Stearns & Alanson J. Mason, being the owners of the land mentioned and described in the within map or plat and in the survey bill made by Theodore W. Patterson hereto annexed have caused the said land to be surveyed and plotted as a village for the purpose of having the same made an addition to the village of Paris in the County of Wisconsin and State of Wisconsin and the same is hereby declared to be such an addition to be known as "Stearns & Mason's Addition to the Village of Paris" Witness our hands and seals this 8th day of April A.D. 1870

George F. Stearns
 Alanson J. Mason

State of Wisconsin } On this 8th day of April A.D. 1870 before me a Notary Public for said County of State personally appeared George F. Stearns & Alanson J. Mason of the City of Big Rapids and Alanson J. Mason of the Town of Leaven in said County to me known to be the persons who as proprietors executed the foregoing declaration and the within map or plat of "Stearns & Mason's Addition to the Village of Paris" and acknowledged the execution thereof to be their free act and deed for the purpose shown set forth according to the statute in such case made and provided. Witness my hand and Notarial seal

Notary Public
 E. D. Rose

Verily certify that this plat is a correct copy of the plat now on record in the Register of Deeds office being made under the supervision of the Auditor General by having the plat on record and copying therefrom a carefully compared copy of the declaration and certificate.

Dated this 9th day of May, 1911.
 John O. Robinson
 Clerk and Ex. Off.