

Received for record Apr 21, 1870 at 8 A. M.

James M. Lecky
Register

Know all men by these presents that We William Thornton Civil Engineer and surveyor who made this plat of the Village or Town of Morley and the Grand Rapids and Indiana Railroad Company a corporation created and existing under the laws of the State of Michigan the Proprietors said Village or Town of Morley do hereby certify and declare that the said Village or Town of Morley in the County of Macomb in the State of Michigan, has been laid out surveyed and platted; that this map is a true map or plat thereof and was caused by the said proprietor, to be made and the same were made by the said William Thornton who is a civil engineer and surveyor, And we further certify, stipend and declare that the said Village or Town of Morley was intended to embrace by comprise and also embrace and comprise the whole half of the North East quarter and North half of the South East quarter of section number twenty five in Township Thirtieth North Range ten West (in the County of Macomb and State of Michigan) according to Government Survey the same being the portion of the Government survey intended to be platted and is platted as provided, And we further certify and declare that all the streets and alleys of said Town or Village are particularly set forth and described on and by this map or plat by their course, length, width, names in words and figures upon these parts of said map or plat representing the portion of said Town or Village dedicated and intended for these purposes: That all the blocks of said plat are progressively numbered and all the lots intended for sale are progressively numbered in each Block: that where all the lots in any block are of the same dimensions the length and width of such lots are marked upon one tier thereof; all other lots have the length of their sides plainly defined by figures thereon. The figures on said map denoting the length and width of streets, alleys and lots in feet. In witness whereof and in pursuance of the statute in such case made by provided We the said William Thornton and the said Grand Rapids & Indiana Railroad Company by its attorney hereto subscribe our names this eighteenth day of April A. D. Eighteen hundred and seventy.

Grand Rapids & Indiana Railroad Company

By W. A. Howard Atty. in fact.

Wm Thornton C.E. & S.

S.W. A. H.
8 Apr 16
1870

State of Michigan)

Kent County. } On this eighteenth day of April in the year Eighteen Hundred and seventy before me the Honorable Augustus H. Biddings Circuit Judge of the fourteenth Judicial Circuit of the State of Michigan personally appeared the above named William Thornton Civil Engineer and Surveyor who made this map or plat and acknowledged the same to be his free act and deed and the said Grand Rapids and Indiana Railroad Company the proprietors of said Town or Village of Morley also by William A. Howard its attorney appeared at the same time before me and the said William A. Howard acknowledged said map or plat to be the free act and deed of the said Grand Rapids and Indiana Railroad Company Even under my hand and seal the day and year above written


A. H. Biddings L.S.

Circuit Judge

14th Circuit Mich

A. H. B.
S. A. O. S.
Apr 16 1870

Town of Morley

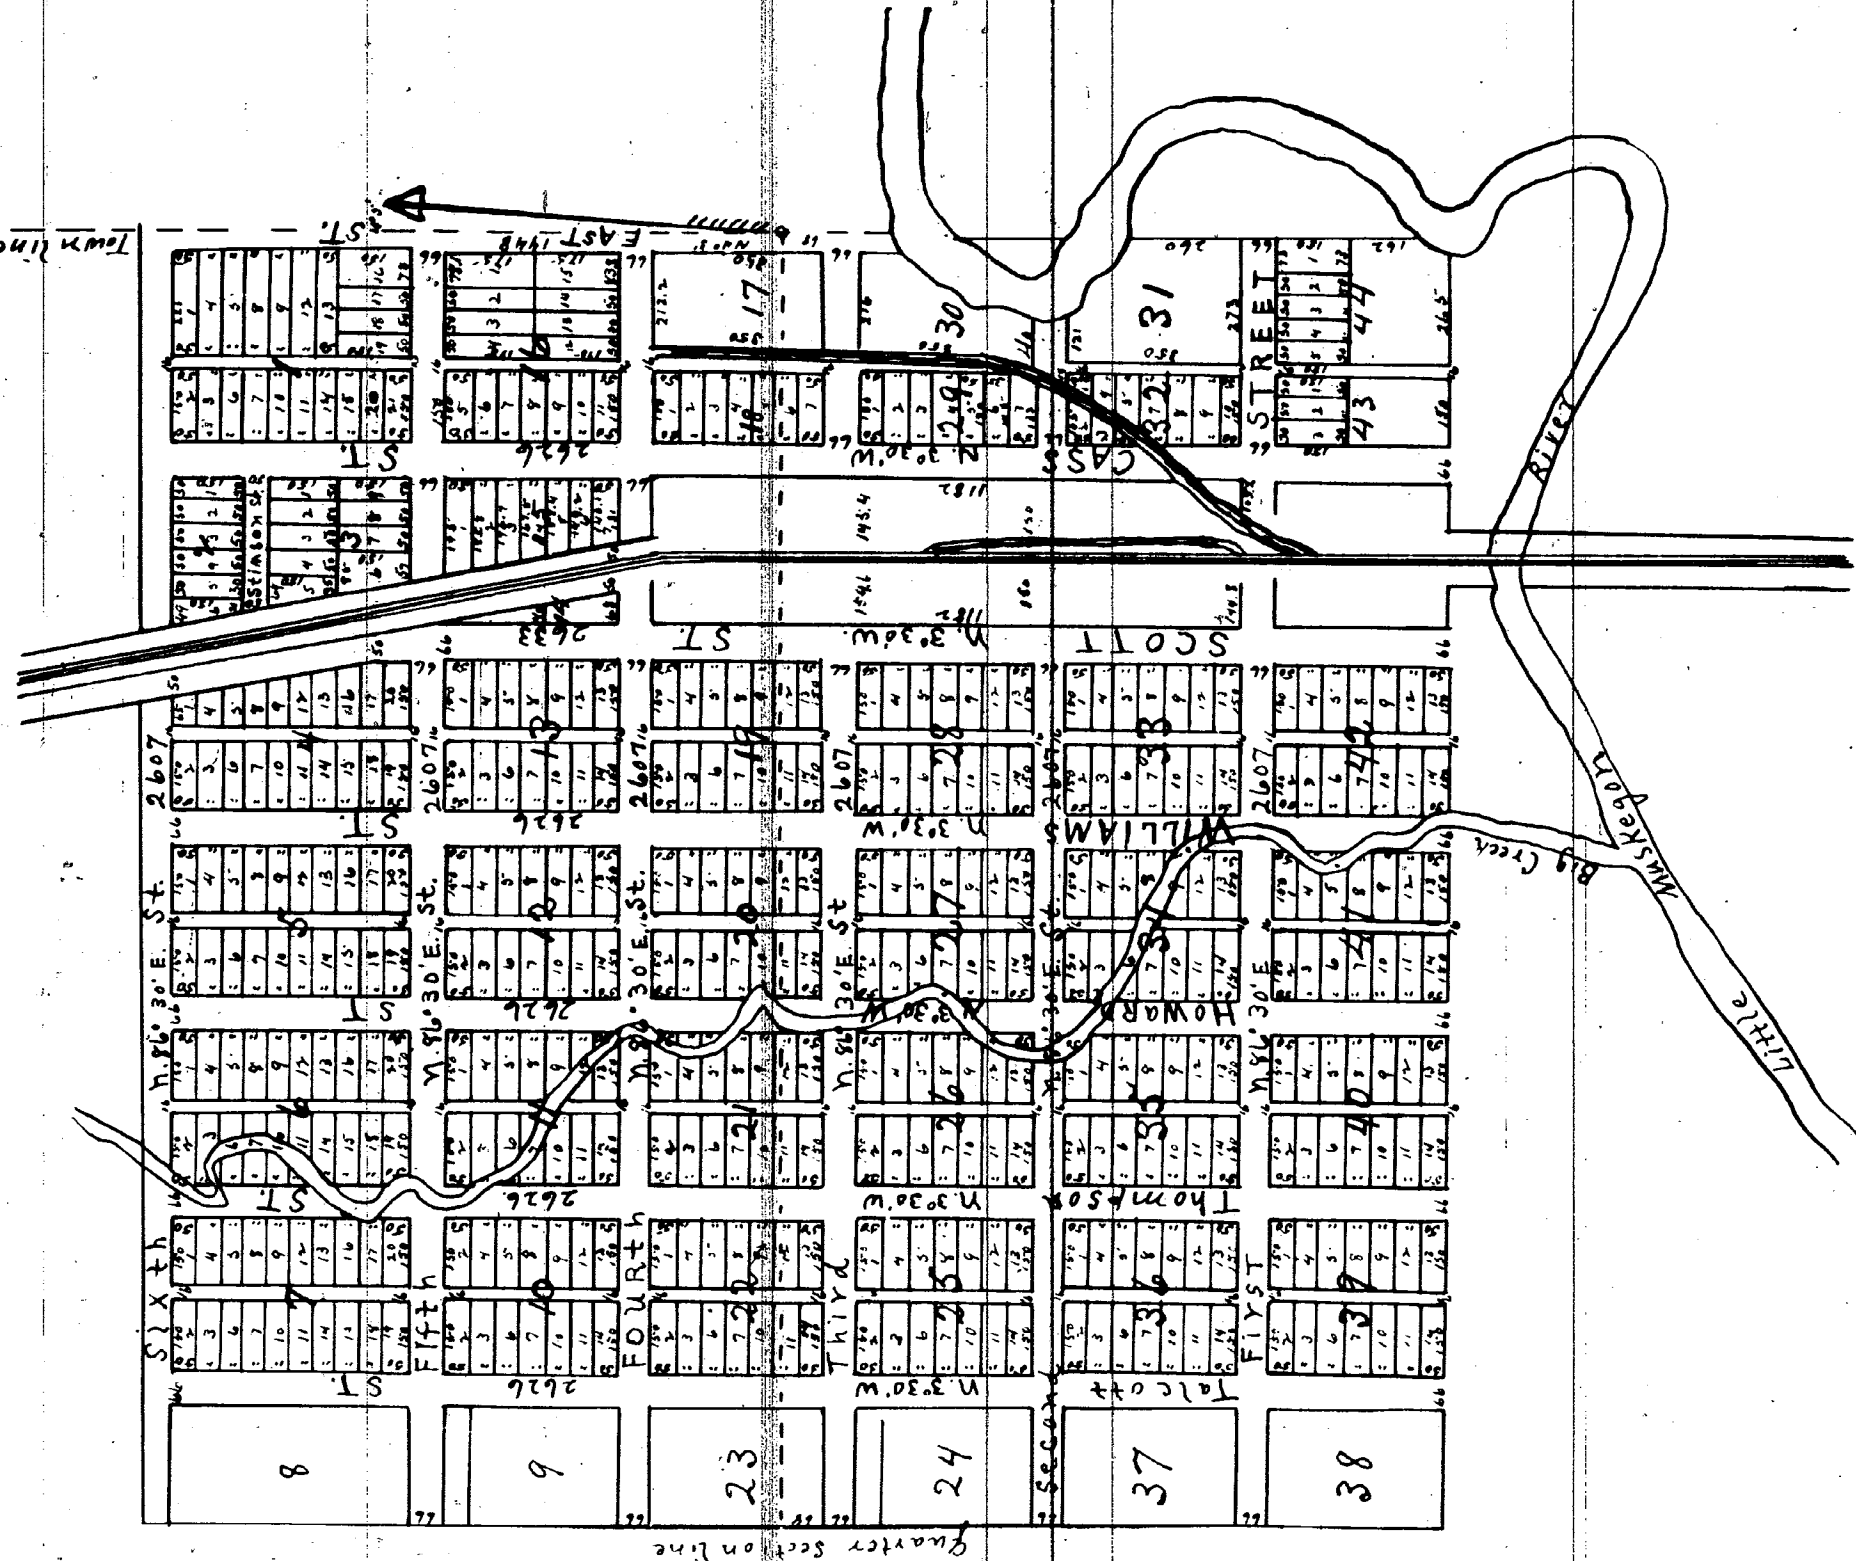

Shenby certify that this plat is a correct copy of the plat now on record in the Register of Deeds office being made under the supervision of the Auditor thereof by tracing the plat on record and affixing thereto a carefully compared copy of the dedication and certificate.

Dated this 9th day of Aug. 1911

Solomon Robinson
Clerk and Gen. Opt.