


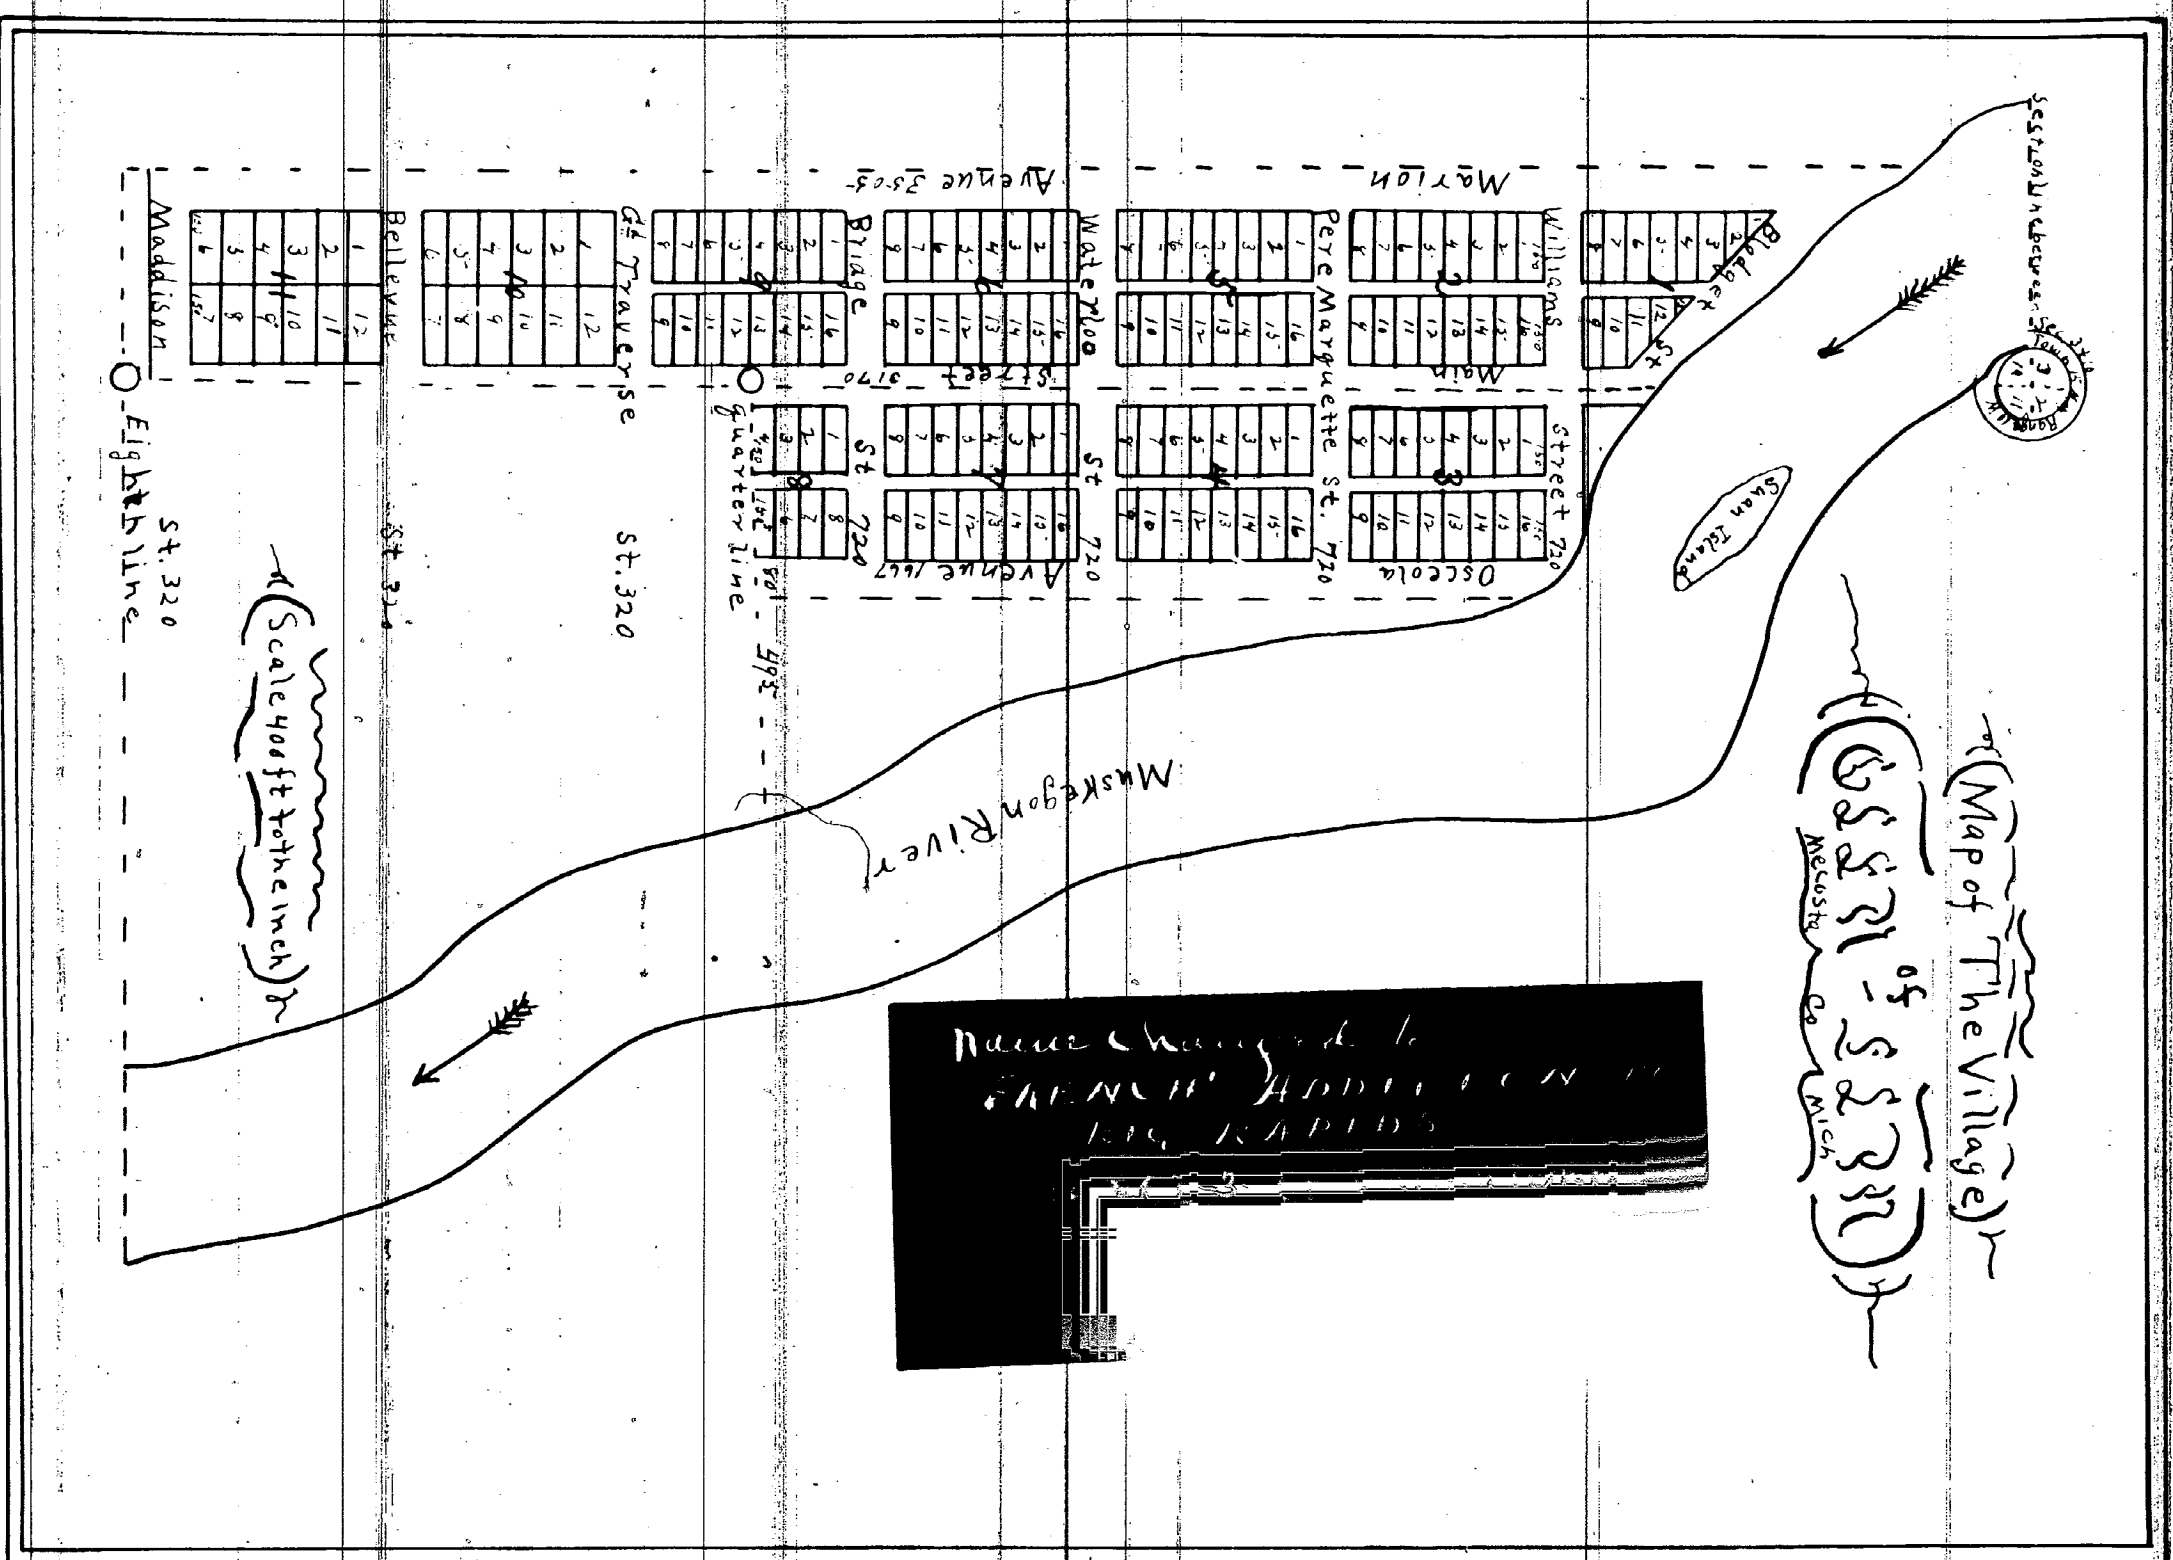

Jerah French & Wife Plot of the Village of Elm Elm
and was received for record May 9th at 9 o'clock A.M.

A.D. 1860.

State of Michigan } ss
County of Muskegon }

A. N. Williams being duly sworn deposes
and says that he is by profession a surveyor and in that capacity
he did in the month of April last accurately measure
Survey and lay out for Jerah French and Margaret French his
wife the Village of Elm Elm of which the foregoing is a true
map or plat thereof.
Sworn to and subscribed
before me this 10th day of
May. A.D. 1860.

Orvin Winans [L.S.]
Notary Public for Muskegon Co Michigan

State of Michigan } ss
County of Muskegon }

On this ninth day of May one thousand
Eight hundred and sixty before me a Notary
Public in and for said County personally came Jerah French
and Margaret French his wife whose names are hereunto affixed
known to me to be the same persons who executed the foregoing plat
or map of the Village of Elm Elm and acknowledged the same to be
their free act and deed for the use and purpose therein expressed
and the said Margaret French wife of the said Jerah French having
been by me privately examined separately and apart from her said
husband and fully understanding the contents of the foregoing plat
acknowledged that she executed the same freely and without any
fear or compulsion from anyone.

Orvin Winans [L.S.]
Notary Public for Muskegon Co
Michigan

Jerah French [L.S.]
Margaret French [L.S.]

I hereby certify that this plat is a correct copy of the
plat now on record in the Register of Deeds office
being made under the supervision of the auditor
examined by tracing the plat on record and affix-
ing thereto a complete, conformed copy of the de-
scription and certification.

Dated this 10th day of Aug 1911
Notary Robinson
Elm and Elm. D.H.

NECOSTA COUNTY.

PLAT --- HOLCOMB'S ADDITION TO THE CITY OF BIG RAPIDS.

By Circuit Court, May 15, 1915.
See Copy of Order.
Liber 1. page 188.

Entire Plat Vacated.

Vol. 149. page 12800

PLAT --- STERN AND MASON'S SECOND ADDITION.

To the Village of Paris Park Vacated.
By Circuit Court, April 17, 1875.

Entire Blocks 1-2-3-4-5-
7-8-9 and entire Block 10, except Lot
4 therein. Entire Green Street, En-
tire Maple Street, Entire Vine Street,
Entire Rose Street S and N End. Addi-
tion.

And entire Willow Street
and the alley running through the cor-
ner of Blocks 9 and 10; said blocks
and streets being Sterns and Mason's
Second Addition aforesaid, entire Front
Street running north and south the whole
length of Sterns & Mason Addition and
Sterns and Mason's Second Addition, ex-
cept where said Front Street is crossed
by Bridge Street in said Sterns and
Mason's Addition; also all that portion
of Mill Street, Cedar Street and Mason
Street running and being east of and
from the west line of said Front Street
aforesaid, and also all that piece or
strip of land lying between the east
line of said Front Street and the Mus-
kegon River and extending the whole
length north and south of said Sterns
and Masons Addition, except when Bridge
Street crosses the same, all said last
described streets and lands being in
Sterns and Masons Addition to the Vil-
lage of Paris.

Liber 14. Page 274.

Vol. 149. Page 12300.

Curtis & Taylor
Plat Examiners.

PLAT --- VILLAGE OF GLEN ELM.

Received June 4, 1880.
Liber 1, page 271.
Signed by Sarah French and Wife.

That we, the proprietors
of the Village heretofore platted and
named Glen Elm and of record in the
Necosta County Register Office in Li-
ber 1 of Deeds on page 237 and 238,
hereby change the name of said Village;
is hereby altered and changed by us
from Glen Elm to French Addition to the
Village of Big Rapids and said Village
is henceforth to be known and called
by the name of French's Addition to
the Village of Big Rapids.

Vol. 149. Page 12357.

Curtis & Taylor
Plat Examiners.



16 X

✓ PLAT,- FRENCH ADDITION CITY BIG RAPIDS


Liber A, page 611

Whereas the Tioga Mfg A.D.McClellan, Crocker And Hunt E.J.Haney and the Big Rapids Furn Company, have in writing duly petitioned the Common Council of the city to vacate that portion of Osceola Avenue, as originally platted and laid out and recorded as a street in French's Addition city of Big Rapids, lying north of south line of Waterloo Street of extended and produced east and across said Osceola Avenue and whereas said petitioners in and by said petition have represented that they are the owners of the land upon and abutting either and both sides thereof and whereas the matter and things by said petitioners have been investigated by this council and found correct, it is therefore resolved by the common council of the city of Big Rapids, that under and by virtue of the authority conferred by the Charter of said city All that portion of Osceola Avenue as originally platted and laid out and recorded as a street in French's Addition said city of Big Rapids lying North of the south line of Waterloo Street if extended and produced east and across said Osceola Avenue, be and the same is hereby vacated adopted. Whereas the Tioga Mfg Company, F.M.Hutchinson and P.A.ERICKSON have presented to this council a petition by them duly signed asking said council to vacate the street in the fifth ward of this city, known as Baldwin Street and whereas said petitioners above named have represented in said petition that they are the property owners abutting on said street and upon both sides thereof and all of said property owners and whereas said petition has been referred by this common council and by them returned recommending that the prayer of said petitioner therein embodied be granted, Now therefore be it resolved by the Common Council of the city of Big Rapids, that said Baldwin Street be and the same is hereby vacated -adopted. Resolved by the common council of the city of Big Rapids, that all that certain portion of William Street in French's Addition City of Big Rapids, lying east of the east line of State Street be and the same is hereby vacated.

Adopted.

Curts & Taylor
Plat Examiners

Vol-147-Page 12357

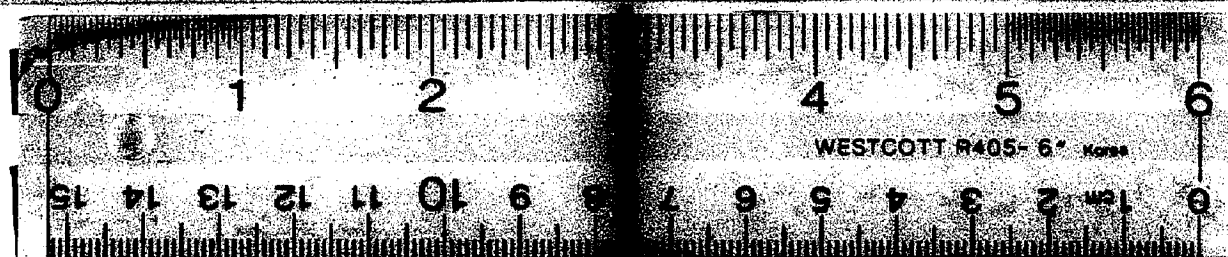

16 X